



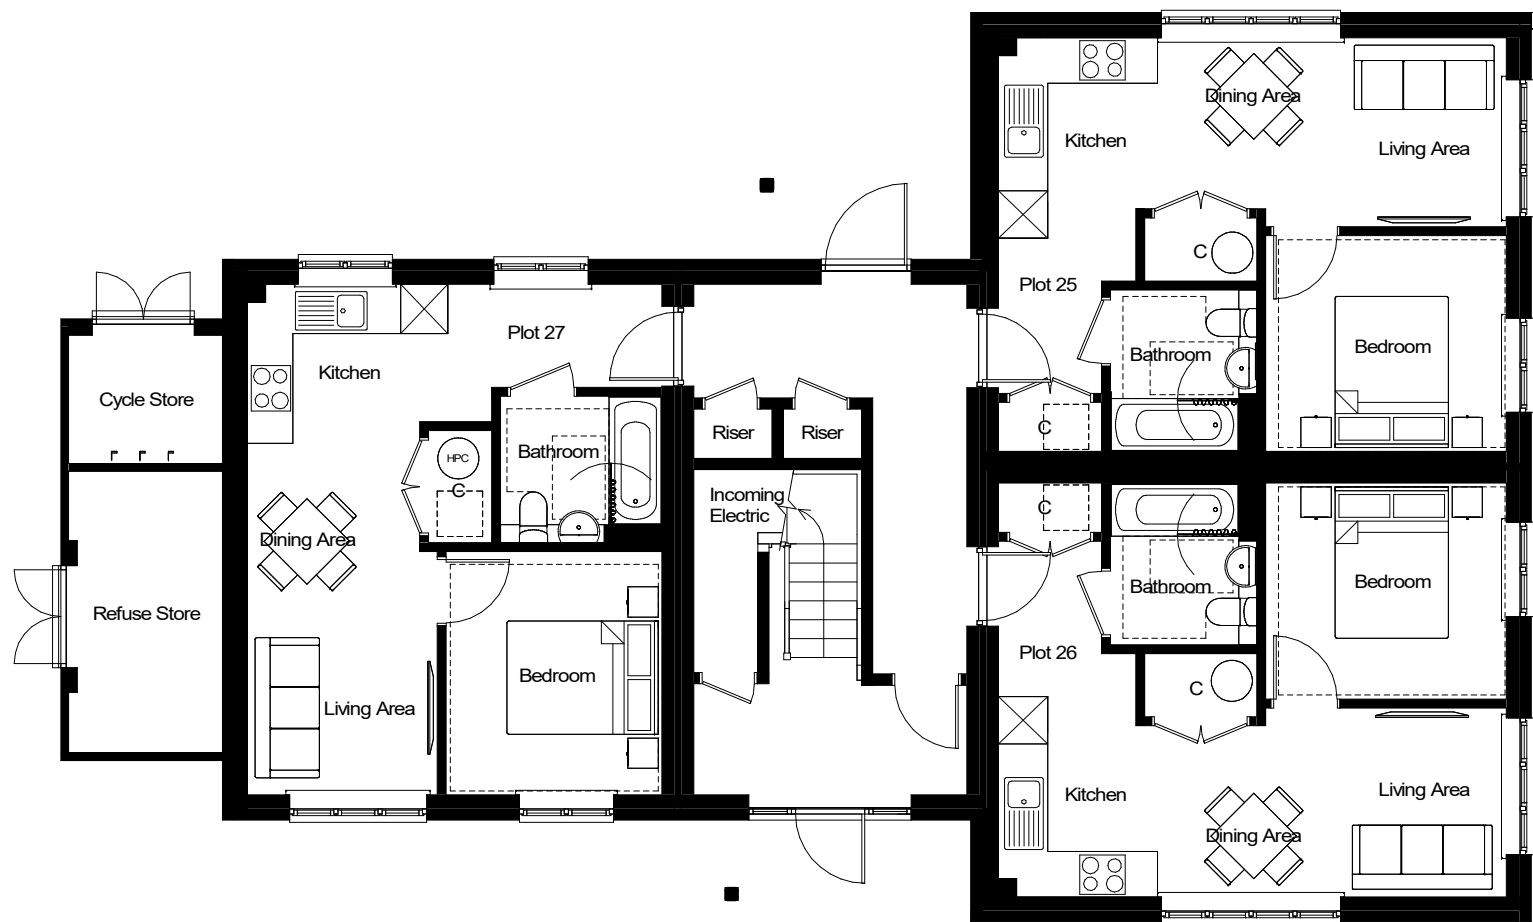

Ground Floor
P025 - P030 - Apartment Block C1

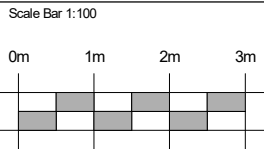

Project
Land East of College Lane
Hurstpierpoint
West Sussex

Building Number
B018

Drawing Title
Ground Floor Plan
Apartment Block C1
M4(2) Compliant - Ground Floor only
Plot Number
P025, P026, P027, P028, P029 & P030

C01 WIP		First Issue		DD	Chk'd
Drawn	Date	Scale @ A3	Rev	Date	Note
DD	Sept 2026	1 : 100	RIBA Stage 3 - Planning		
Revision Number					C01
Drawing Number (Project - Originator - Functional Breakdown - Spatial Breakdown - Form - Discipline - Number)					
H119 - THA - PD2 - B018 - D - A - 0001					