



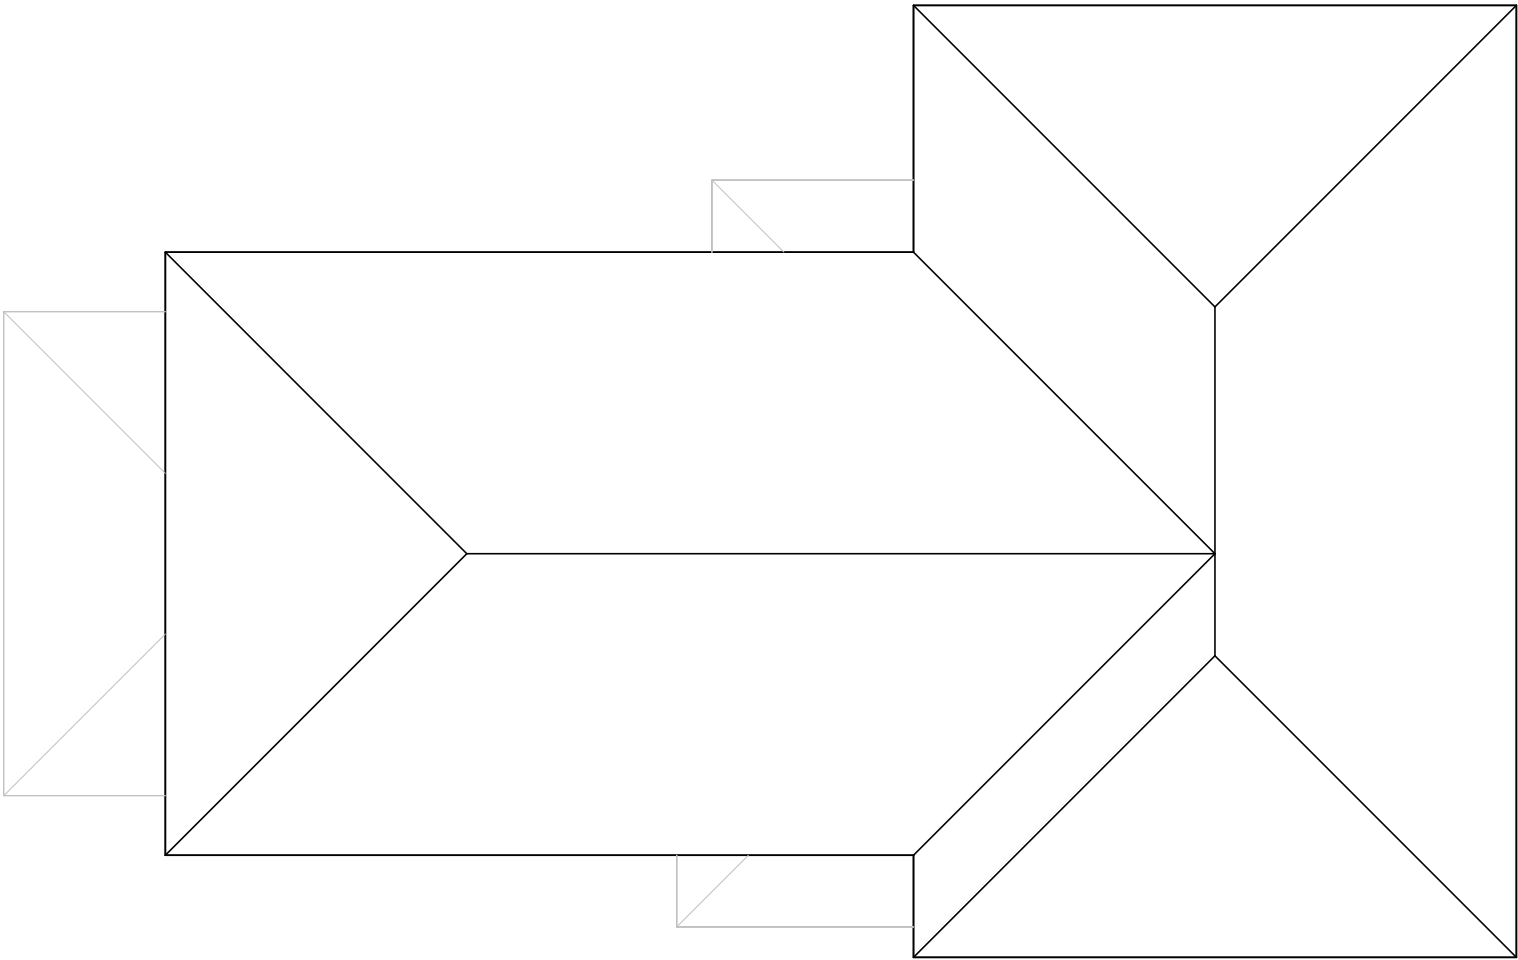

Roof

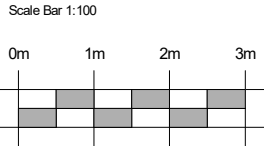

Project
Land East of College Lane
Hurstpierpoint
West Sussex

Building Number
B018

Drawing Title
Roof Plan
Apartment Block C1
M4(2) Compliant - Ground Floor only
Plot Number
P025, P026, P027, P028, P029 & P030

			C01	WIP	First Issue	DD	Chk'd
Drawn	Date	Scale @ A3	Rev	Date	Note	Drawn	Check
DD	Sept 2026	1 : 100	RIBA Stage 3 - Planning				
						Revision Number	
						C01	
Drawing Number (Project - Originator - Functional Breakdown - Spatial Breakdown - Form - Discipline - Number)							
H119 - THA - PD2 - B018 - D - A - 0003							