



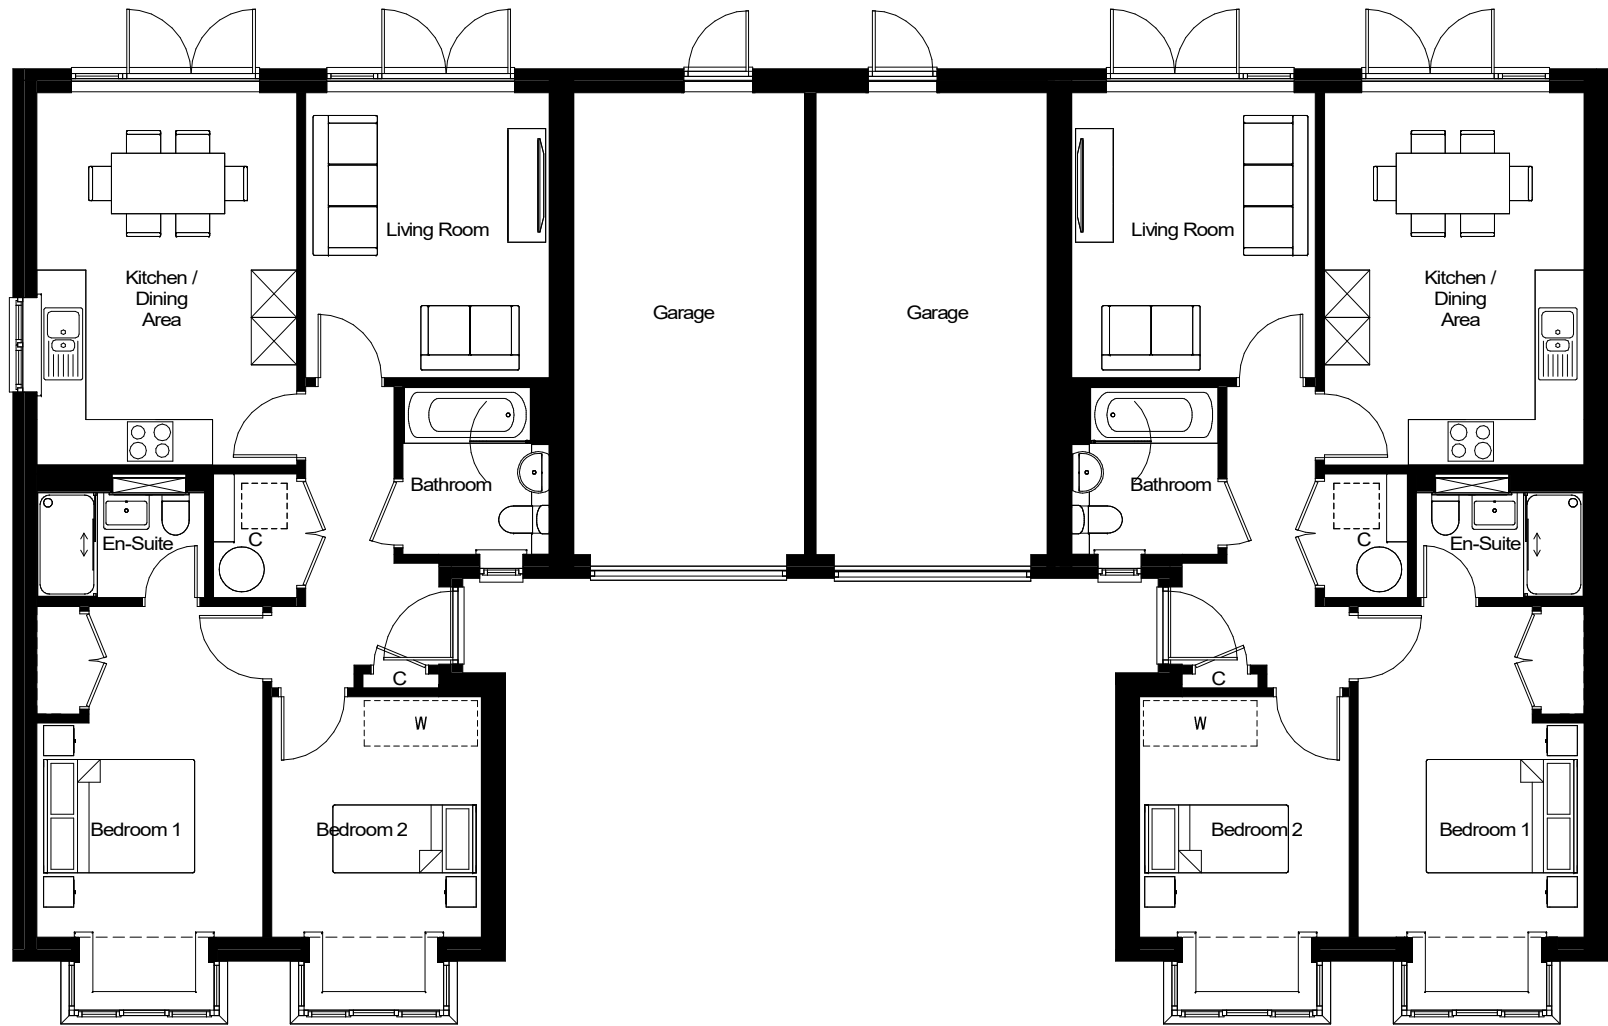

Ground Floor
P047 - 2B1b

P048 - 2B1b

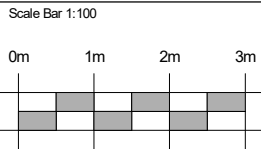

Project
Land East of College Lane
Hurstpierpoint
West Sussex

Building Number
B031

Drawing Title
Floor Plan
House Type 2B1b - M4(2) Compliant

Plot Number
P047 & P048

C01 25.09.26 First Issue				DD
Drawn	Date	Scale @ A3	Rev Date Note	Drawn Check
DD	Sept 2026	1 : 100	RIBA Stage 3 - Planning	
				Revision Number
				C01
Drawing Number (Project - Originator - Functional Breakdown - Spatial Breakdown - Form - Discipline - Number)				
H119 - THA - PD2 - B031 - D - A - 0001				