



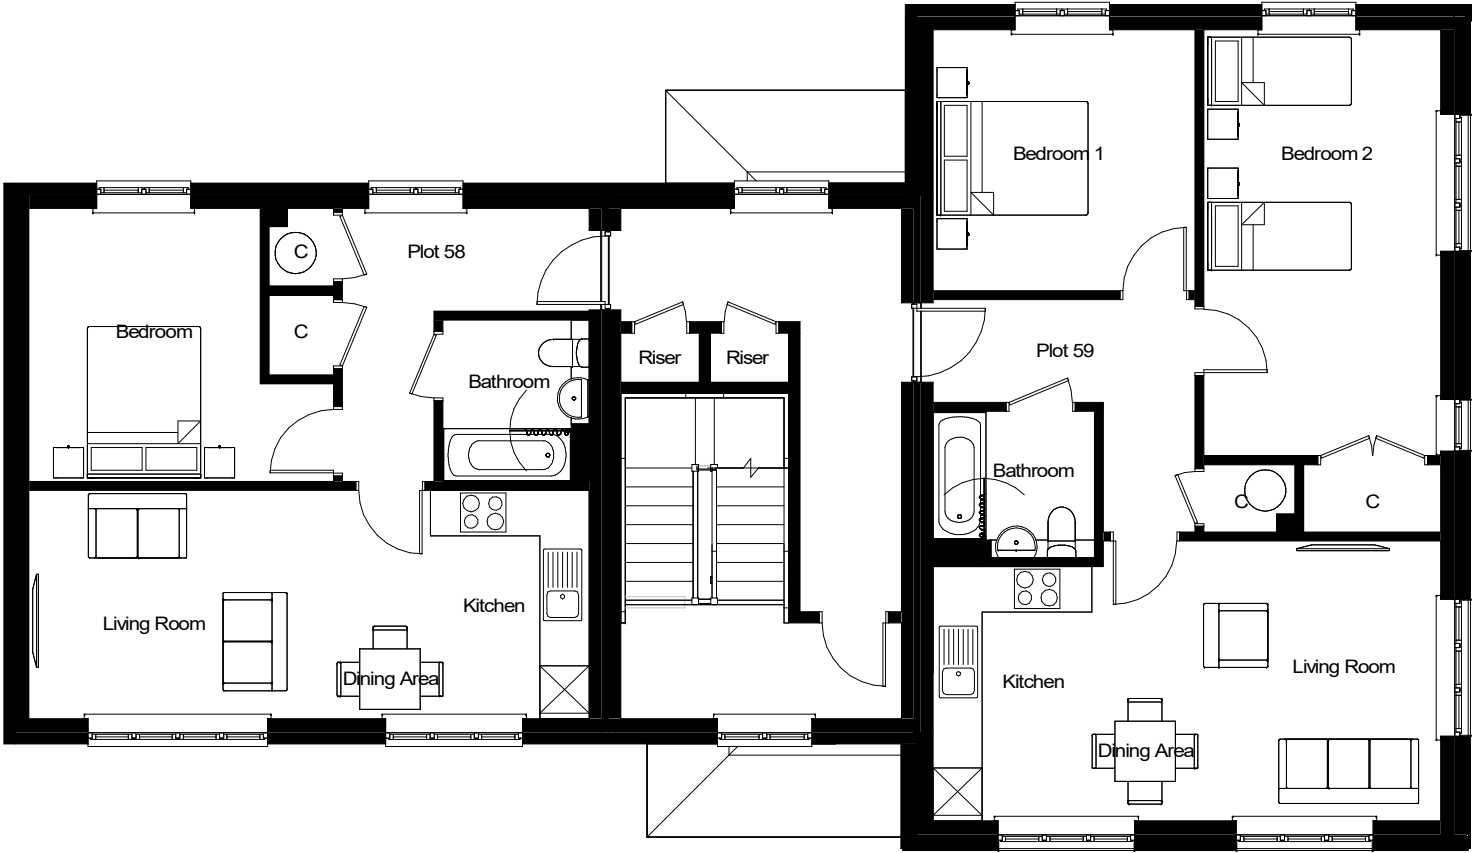

First Floor
P056 - P061 - Apartment Block C2

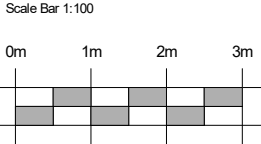

Project
Land East of College Lane
Hurstpierpoint
West Sussex

Building Number
B037

Drawing Title
First Floor Plan
M4(2) Compliant- GF Only
Apartment Block C2

Plot Number
P056, P057, P058, P059, P060 & P061

C01 25.09.26 First Issue		DD Chk'd	
Drawn	Date	Scale @ A3	Rev Date Note
DD	Sept 2026	1 : 100	RIBA Stage 3 - Planning

Revision Number		C01
Drawing Number (Project - Originator - Functional Breakdown - Spatial Breakdown - Form - Discipline - Number)		H119 - THA - PD2 - B037 - D - A - 0002