



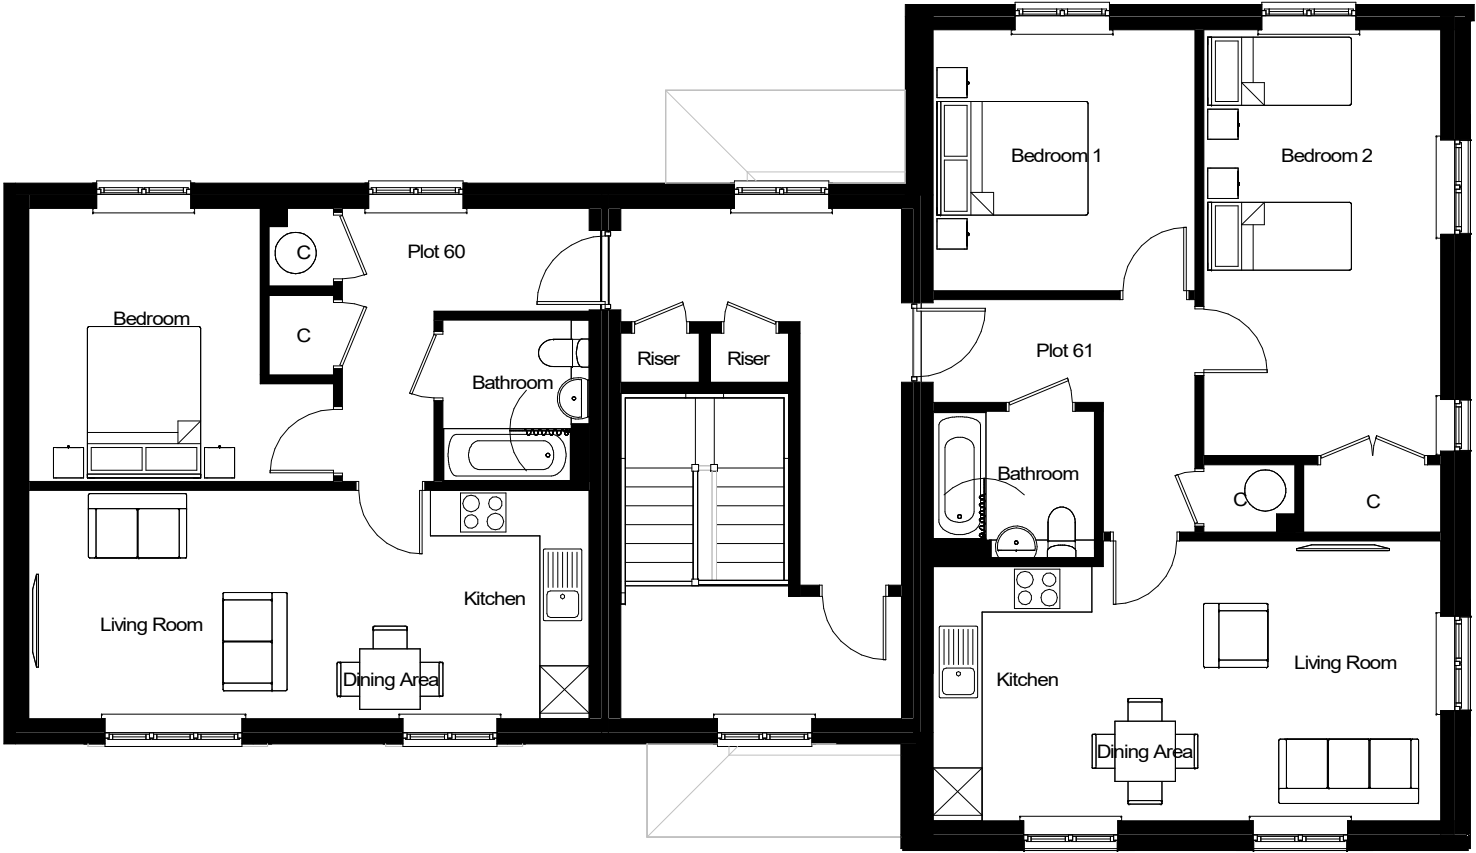

Second Floor
P056 - P061 - Apartment Block C2

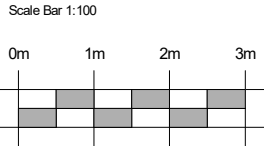

Project
Land East of College Lane
Hurstpierpoint
West Sussex

Building Number
B037

Drawing Title
Second Floor Plan
M4(2) Compliant– GF Only
Apartment Block C2

Plot Number
P056, P057, P058, P059, P060 & P061

			C01 25.09.26 First Issue		DD	Chk'd
Drawn	Date	Scale @A3	Rev	Date	Note	Drawn Check
DD	Sept 2026	1 : 100	RIBA Stage 3 - Planning			
Status			Revision		Revision Number	
S0 Work In Progress			Preliminary		C01	
Drawing Number (Project - Originator - Functional Breakdown - Spatial Breakdown - Form - Discipline - Number)						
H119 - THA - PD2 - B037 - D - A - 0003						