



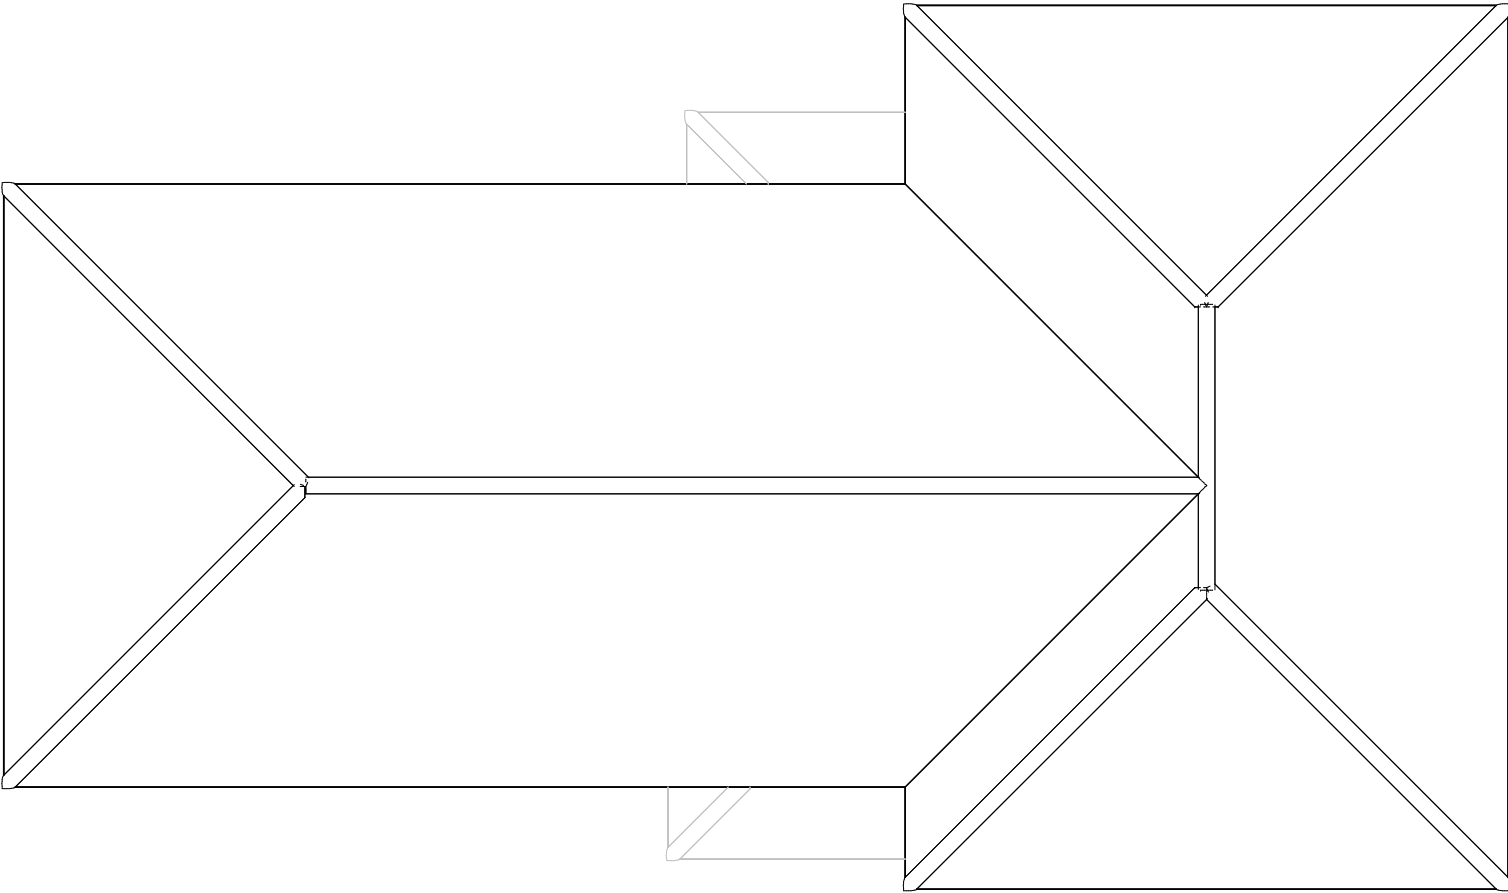

Roof

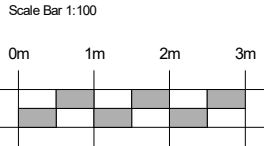

Project
Land East of College Lane
Hurstpierpoint
West Sussex

Building Number
B037

Drawing Title
Roof Floor Plan
M4(2) Compliant– GF Only
Apartment Block C2

Plot Number
P056, P057, P058, P059, P060 & P061

			C01	25.09.26	First Issue	DD	Chk'd
Drawn	Date	Scale @ A3	Rev	Date	Note	Drawn	Check
DD	Sept 2026	1 : 100	RIBA Stage 3 - Planning				
						Revision Number	C01
Drawing Number (Project - Originator - Functional Breakdown - Spatial Breakdown - Form - Discipline - Number)							
H119 - THA - PD2 - B037 - D - A - 0004							