





FRONT (WEST) ELEVATION

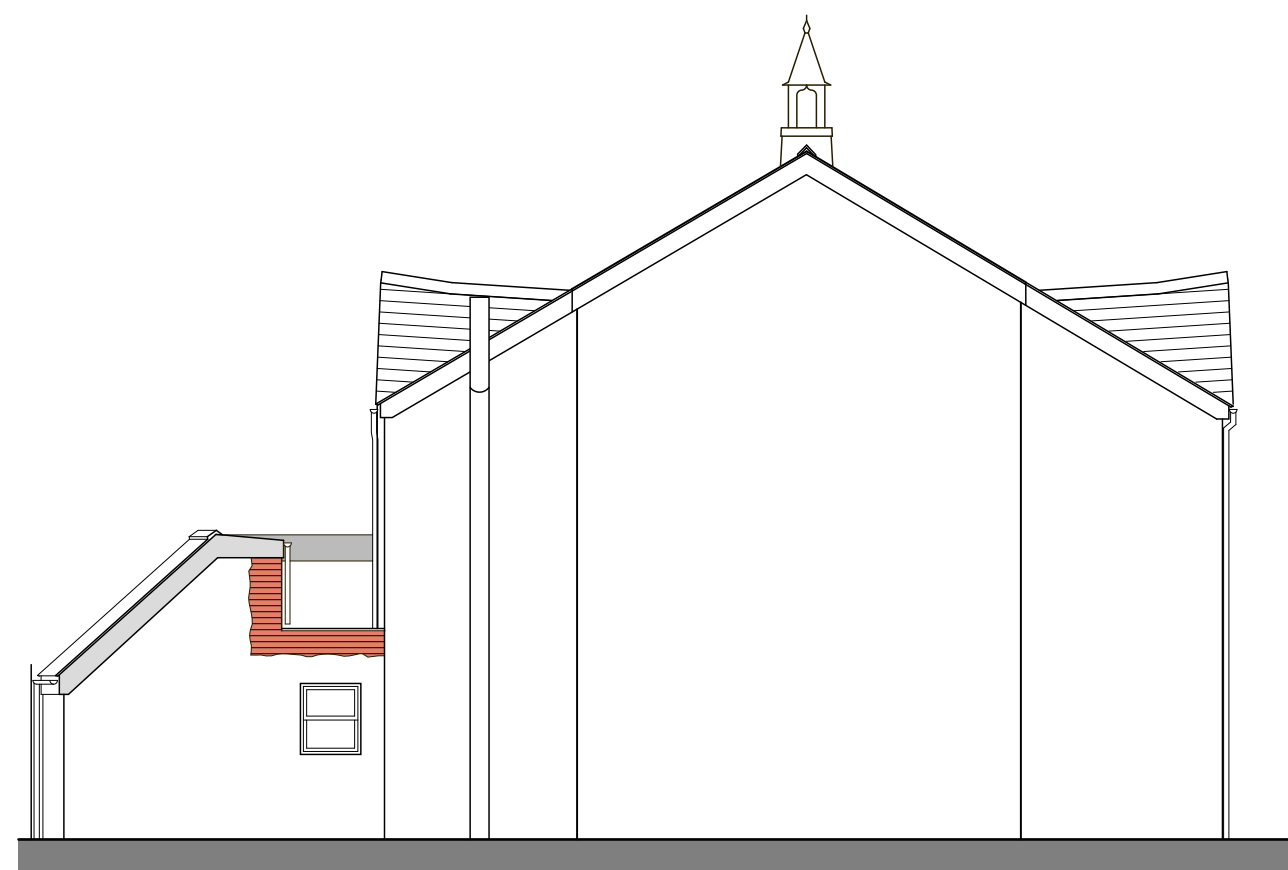

SOUTH ELEVATION




REAR (EAST) ELEVATION

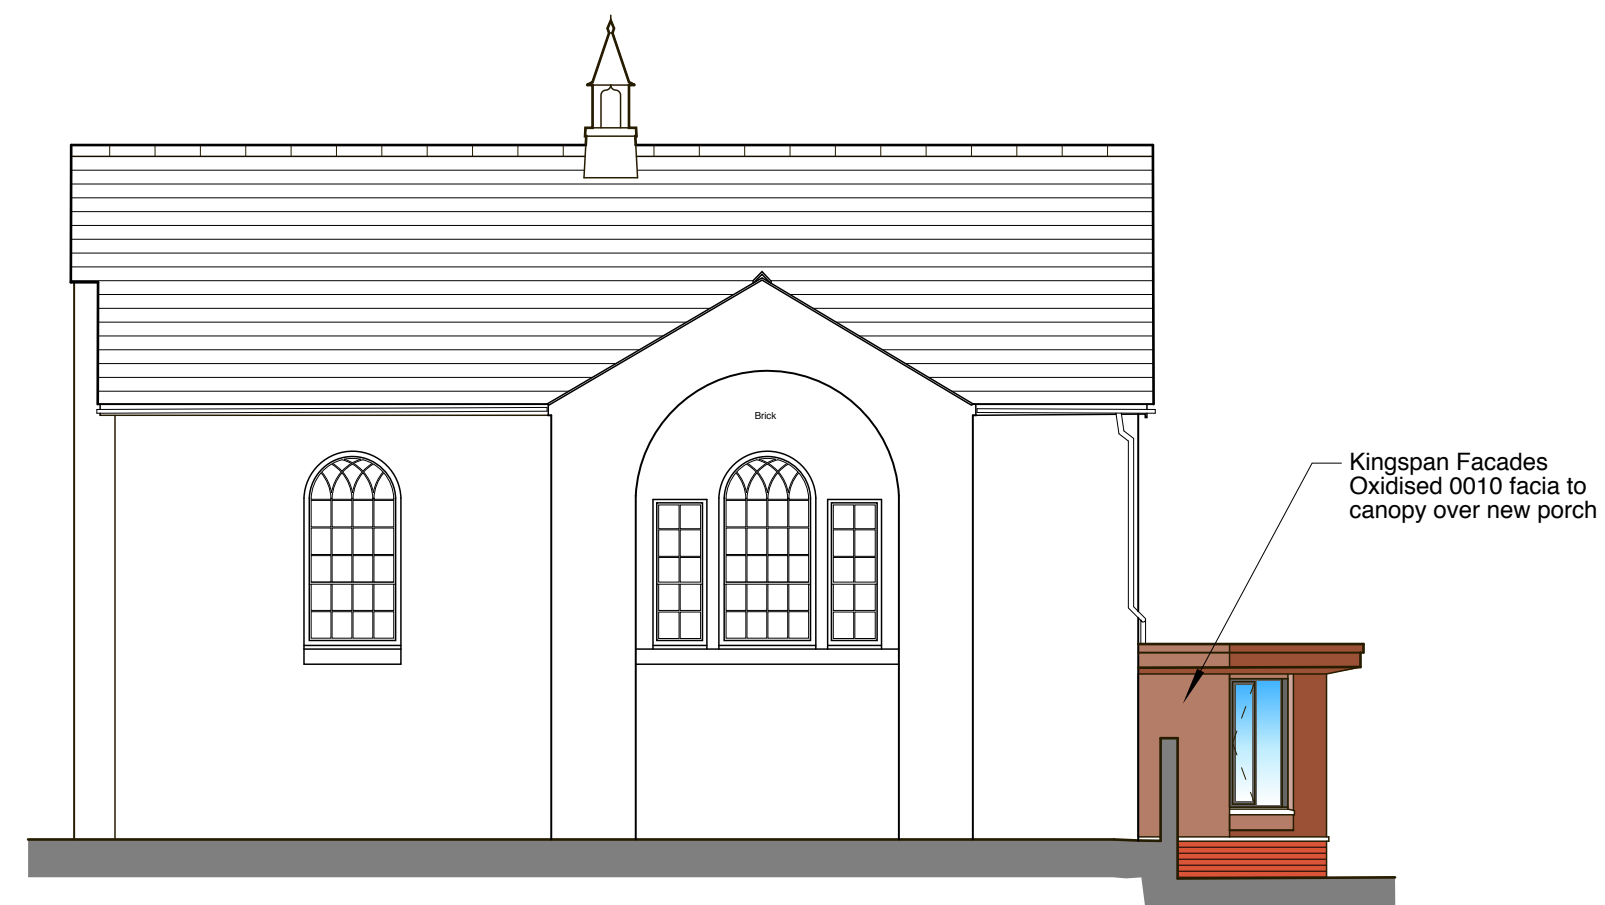

NORTH ELEVATION

Scale 1: 100

 

REVISIONS

Project

**ALTERATIONS TO
WEST CHURCH
EAST GRINSTEAD**

Title

**ELEVATIONS
AS PROPOSED**

Project No.

252

Drawing No.

14

Revision

Printed 26/09/25

Date SEPT 2025

Scale 1:100 at A2

Issue

Drawn DS

Checked

All dimensions to be checked on site before work and the manufacture of fitments commences.

This drawing is not to be scaled.

D SCOTT RIAS