


General Note(s):

- This document contains confidential and proprietary information that cannot be reproduced or divulged, in whole or in part, without prior written authorisation from Carnegie Steel Buildings Ltd.
- Carnegie Steel Buildings Ltd is to be notified immediately of suspected omissions or discrepancies.
- All dimensions in millimetres, unless otherwise stated.
- Copyright @ CARNEGIE STEEL BUILDINGS LTD - Registered in England and Wales No04820578.


FOR COMMENT




Site plan with Plant enclosure in context. 1:1000

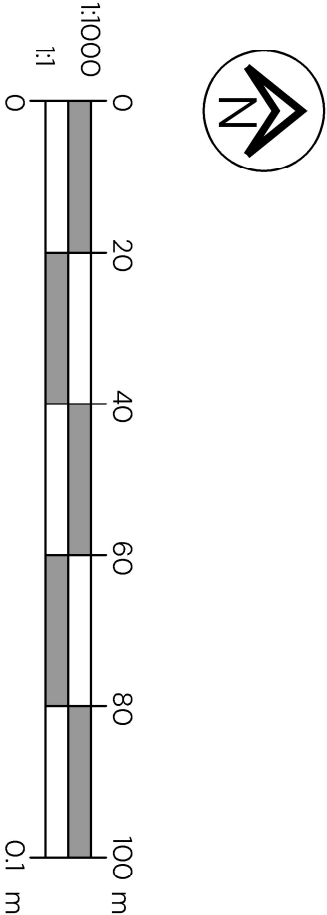


Plant enclosure Plan 1:100

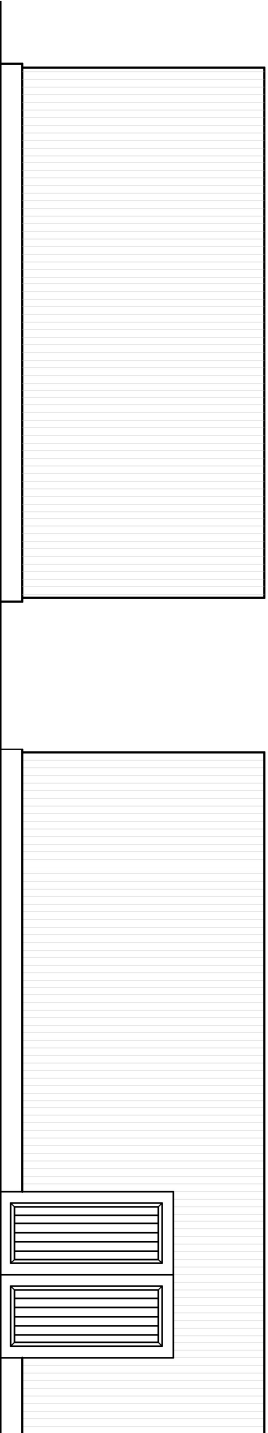


Plant enclosure South elevation 1:100

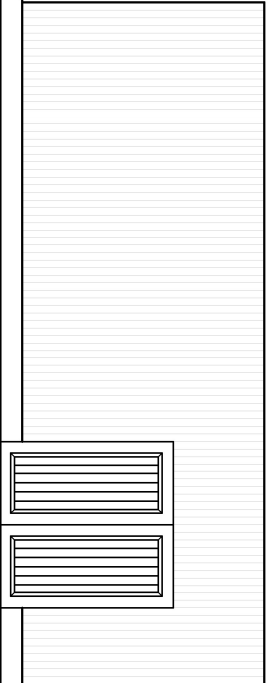


Plant enclosure West elevation 1:100

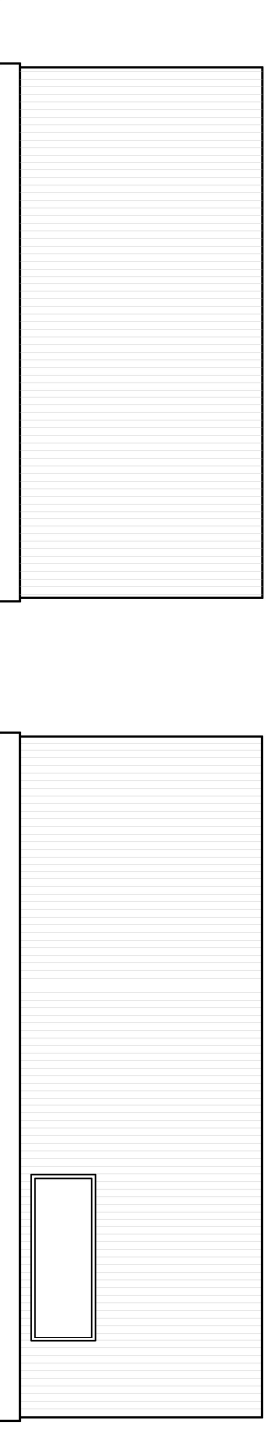

Plant enclosure North elevation 1:100

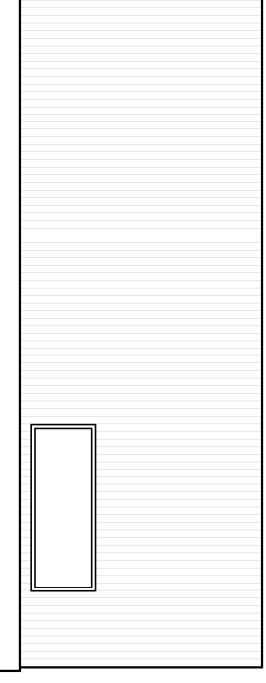

Plant enclosure East elevation 1:100

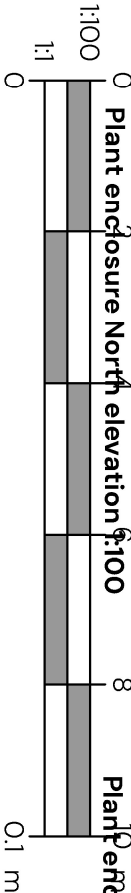

• Carnegie Steel Buildings Ltd T/A BM Steels • Email: info@bmsteels.co.uk
• Address: The Beeches, Old Ln, Tatsfield, Westerham TN16 2LH • Phone: 01959 572501

Proposal on Juhring &
Hobbs Field, Saint Hill
Manor Saint Hill Road, East
Grinstead

DRAWING TITLE:
Event field Plant
Enclosure

CLIENT:
COSRECI

DRAWN:	CHECKED:	DATE:	SCALE:
FH	JA	23.09.2025	As Shown @A3
PROJECT NO:	DRAWING NO:	REV:	SHEET NO:
1093	67	A	1/1