




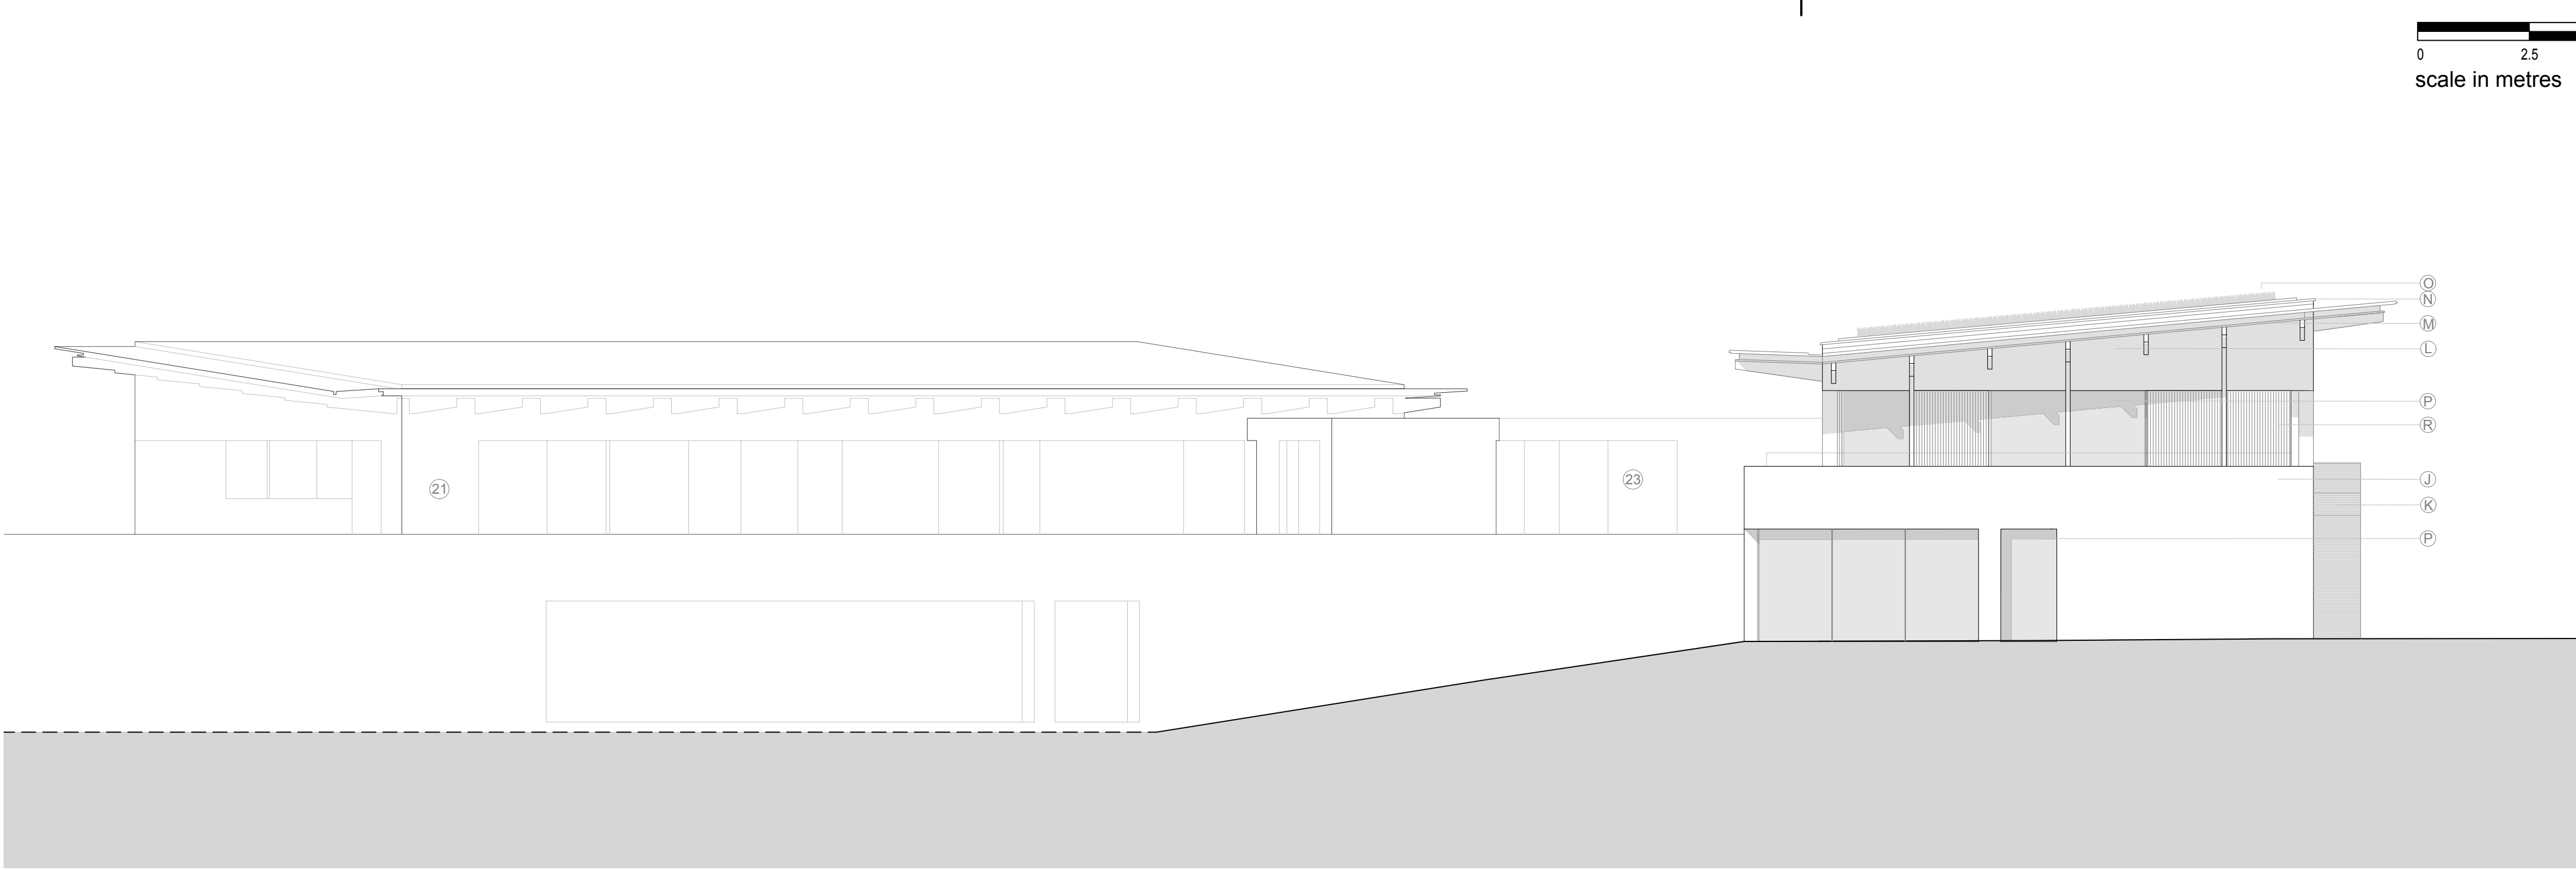


Proposed West Elevation (M-M) (Gym & Members Lounge)

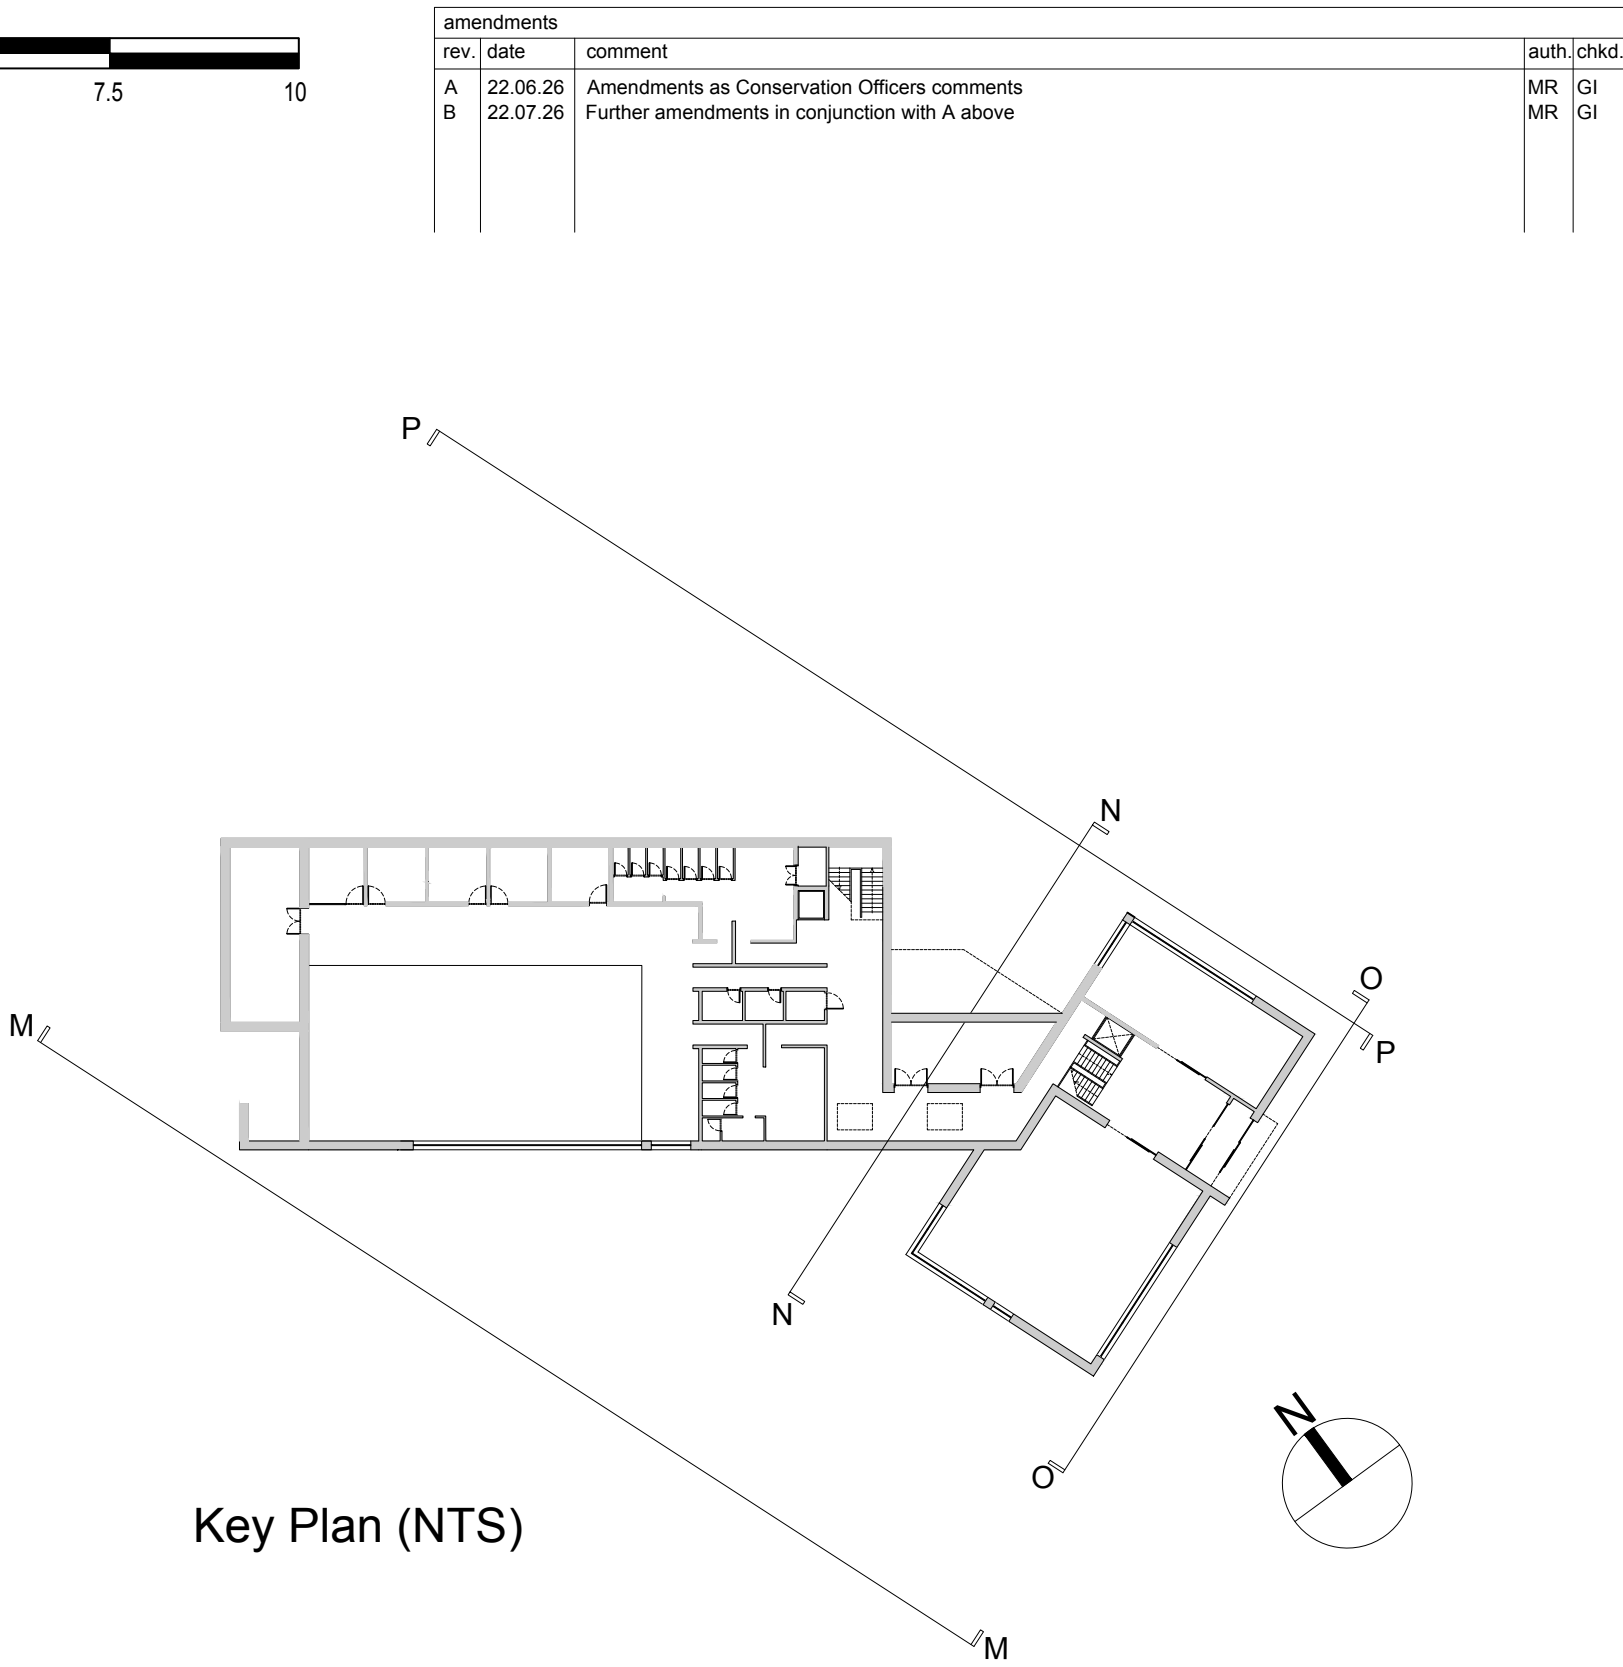


Key Plan (NTS)

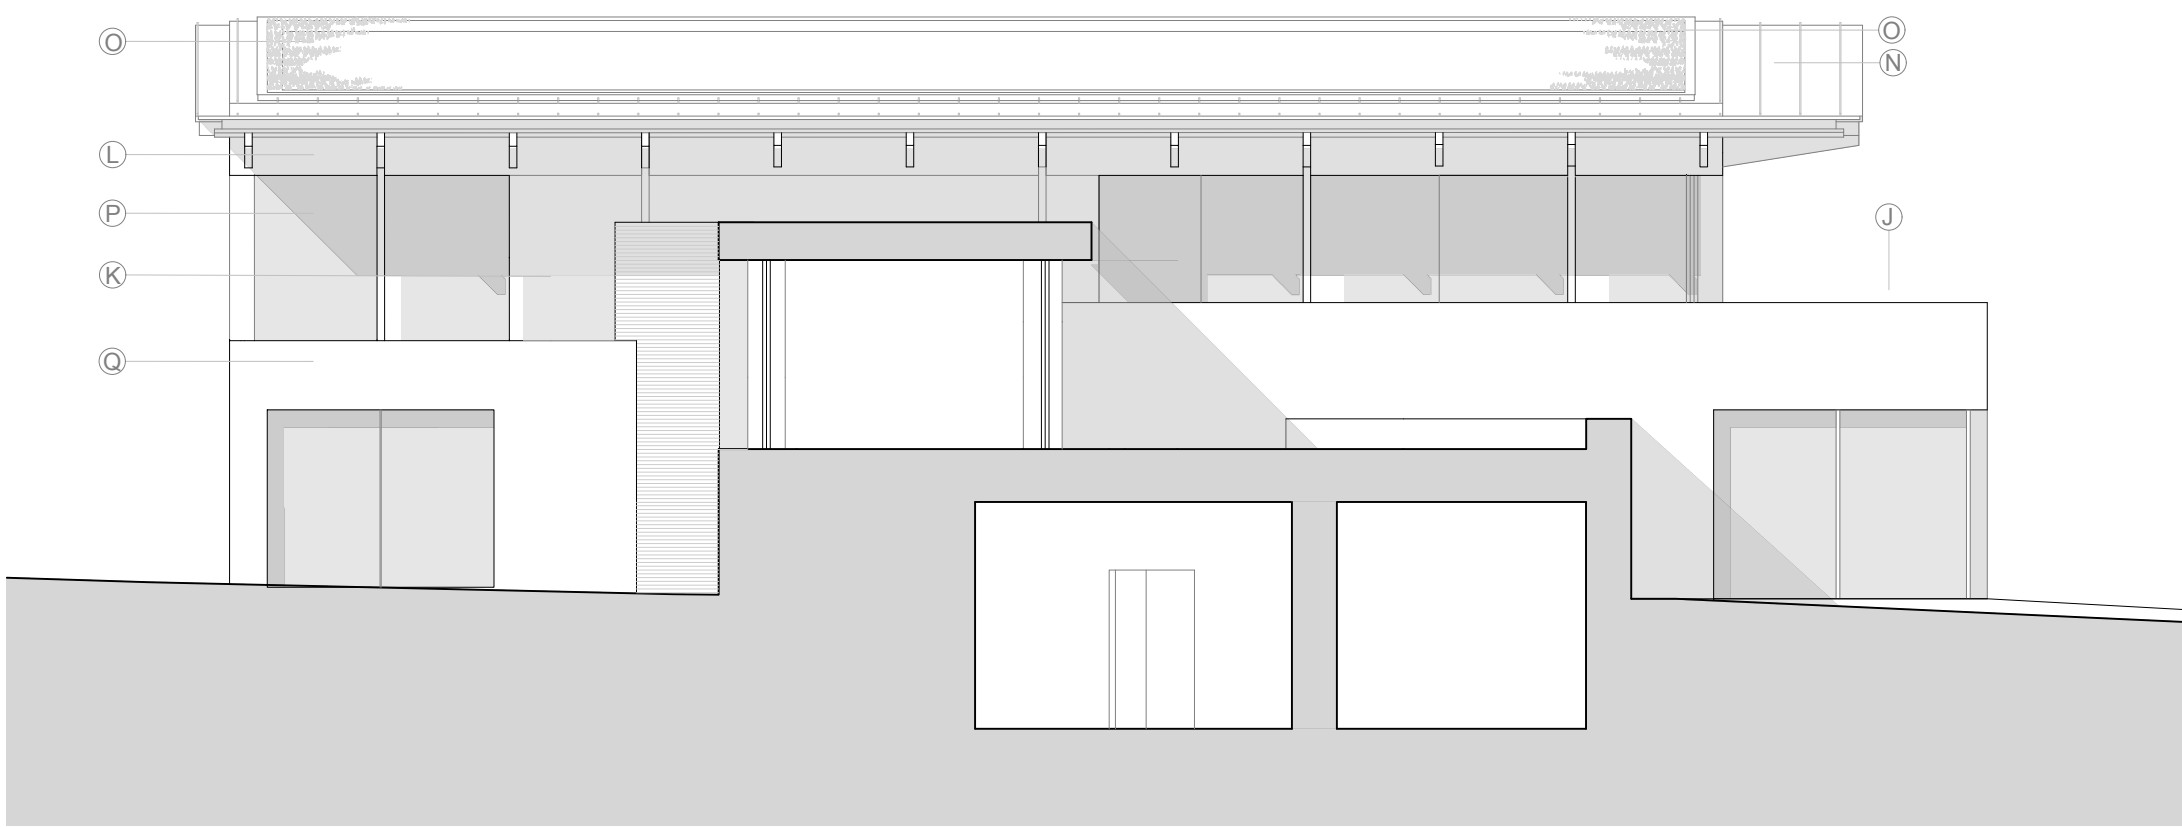


Proposed North Elevation (N-N) (Through Link Lobby)

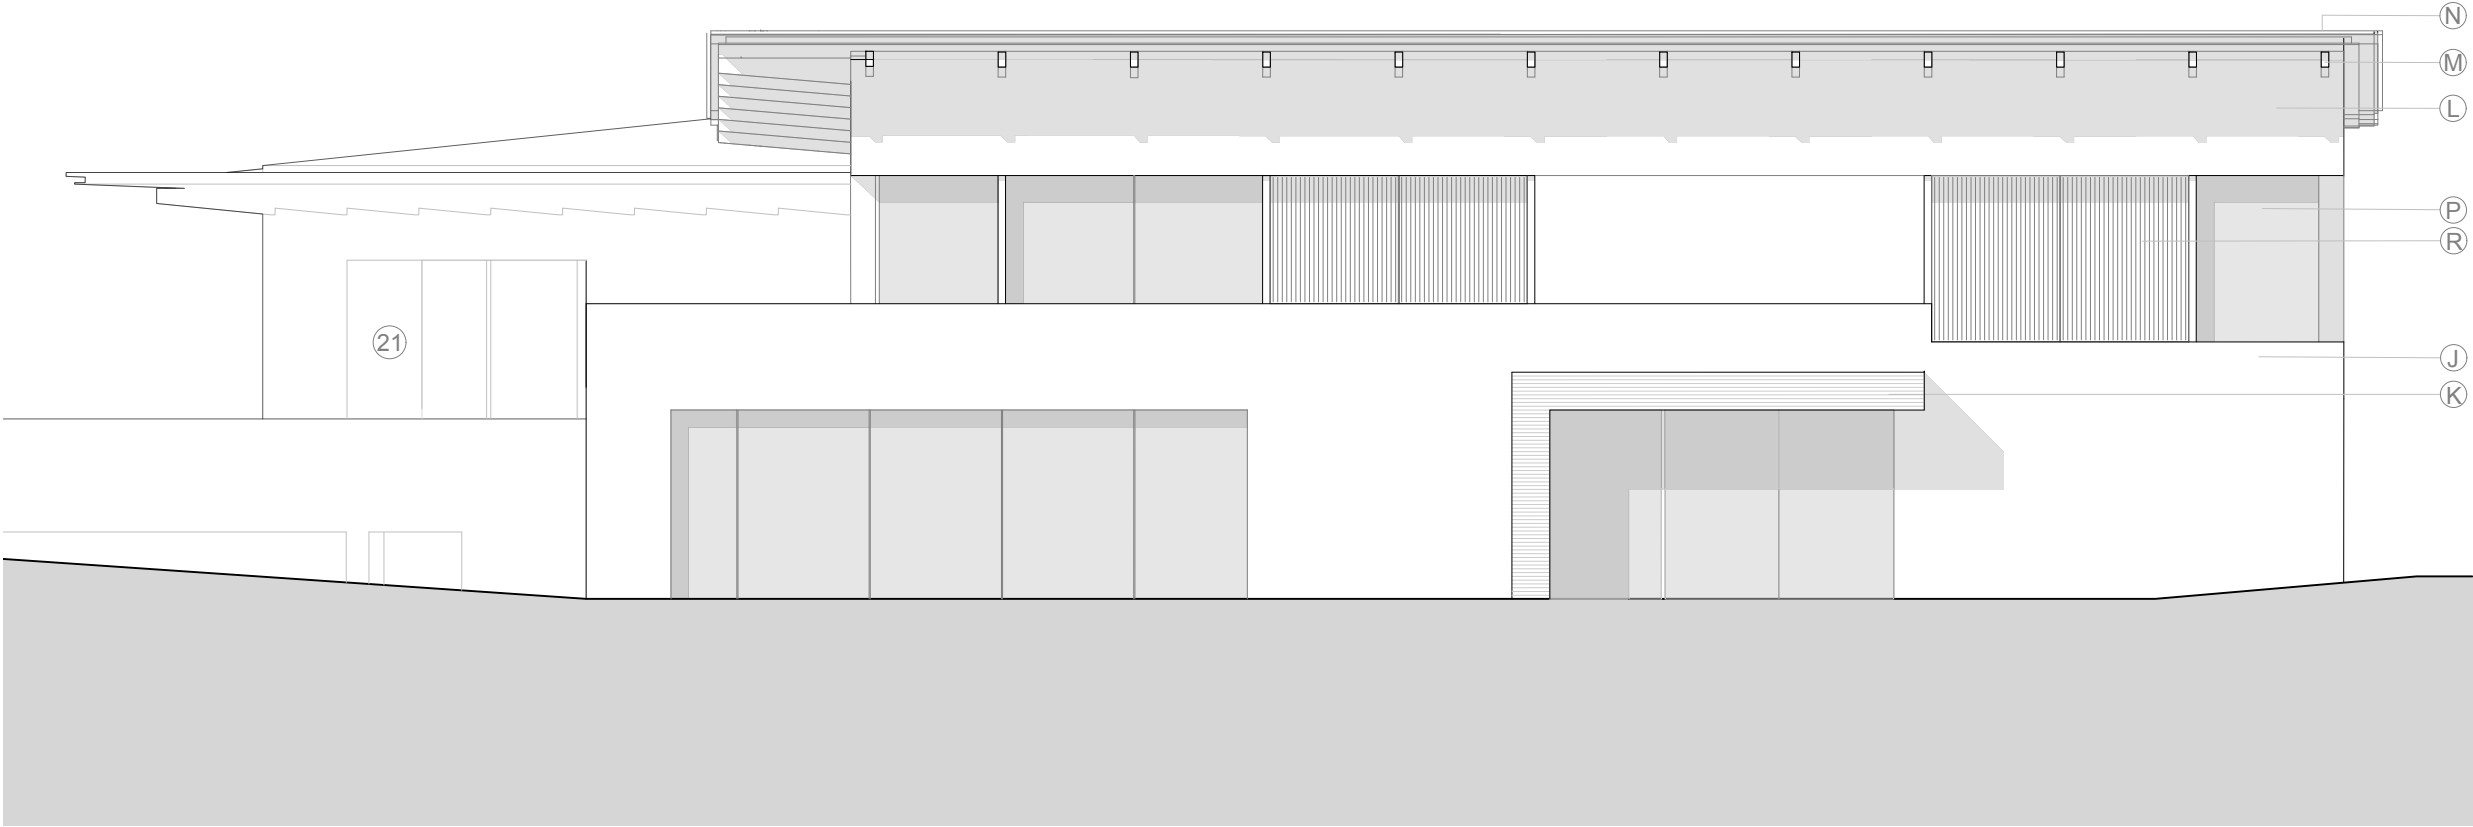

Proposed South Elevation (O-O) (Gym & Members Lounge Entrance)

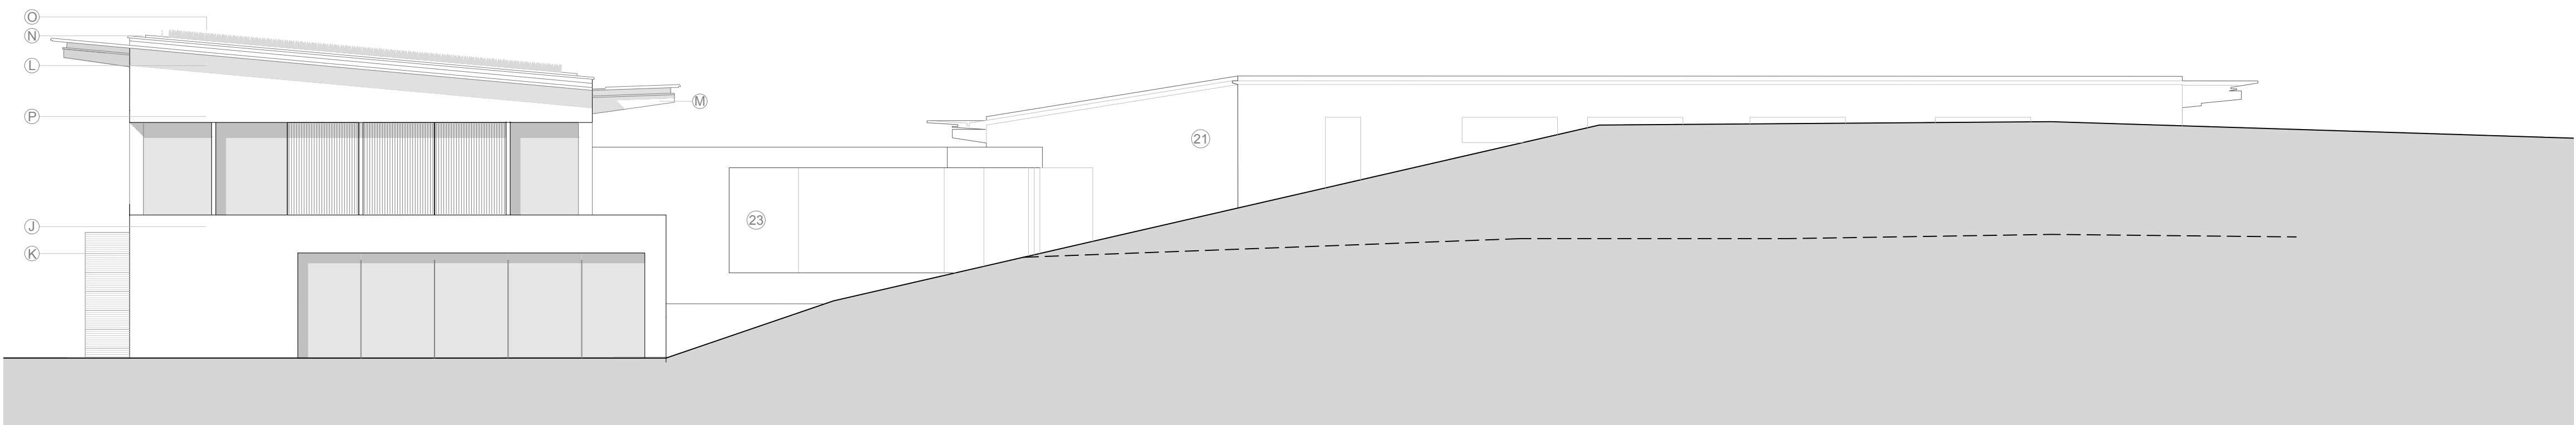

Proposed East Elevation (P-P)

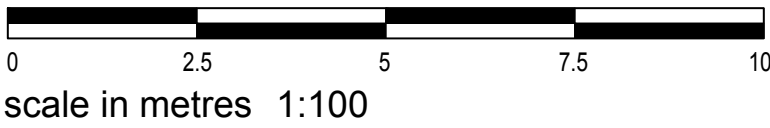

amendments			auth.	chkd.
rev.	date	comment		
A	22.06.26	Amendments as Conservation Officers comments	MR	GI
B	22.07.26	Further amendments in conjunction with A above	MR	GI

MATERIAL KEY

- ① Wealden Water Weathered coursed sandstone with 5mm flush lime mortar joints
- ② Corten steel
- ③ Natural sweet chestnut finger jointed horizontal and vertical open timber rainscreen
- ④ Timber glulam structure
- ⑤ Natural standing seam zinc roof
- ⑥ Intensive planted flat roof
- ⑦ Powder coated aluminium windows and doors
- ⑧ Buff/grey mix facing brickwork to match existing
- ⑨ Timber louvre screens with p.c steel frame
- ⑩ Pool & Treatment Suites ghosted (refer to drawing 0603.PL.1602 for elevations)
- ⑪ Link ghosted (refer to drawing 0603.PL.1602 for elevations)

client		drawing number	revision
RCM Partnership LLP		0603.PL.1604	B
project		drawing title	
Chownes Mead Hotel, Chownes Mead Lane, Haywards Heath, RH16 4BS		Proposed Elevations Gym & Members Lounge PLANNING	
drawn by	checked by	riba work stage	date
Others/ES	MR	3	Feb '26
		scale/original sheet size	
		1:100 @ A1	
www.abir.co.uk studio@abirarchitects.co.uk Unit 1, Beta House, St John's Road, Hove, BN3 2FX, United Kingdom Hove +44 (0)1273 724 384 Company No 6687117 VAT No 971 4147 17		© ABIR Architects Ltd. Check all dimensions on site before work is undertaken. All goods, materials and workmanship to conform with current building regulations, BSS and CDP's.	

ABIR Architects

RIBA
Chartered Practice