
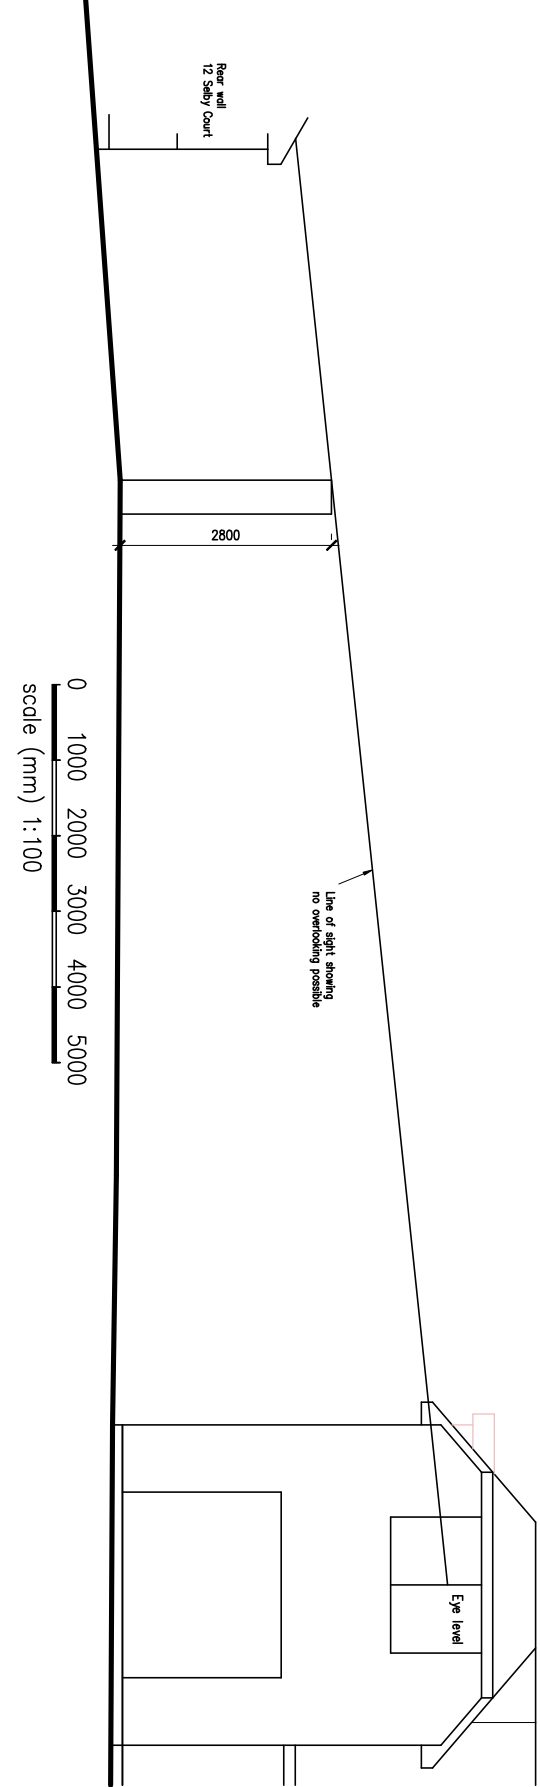
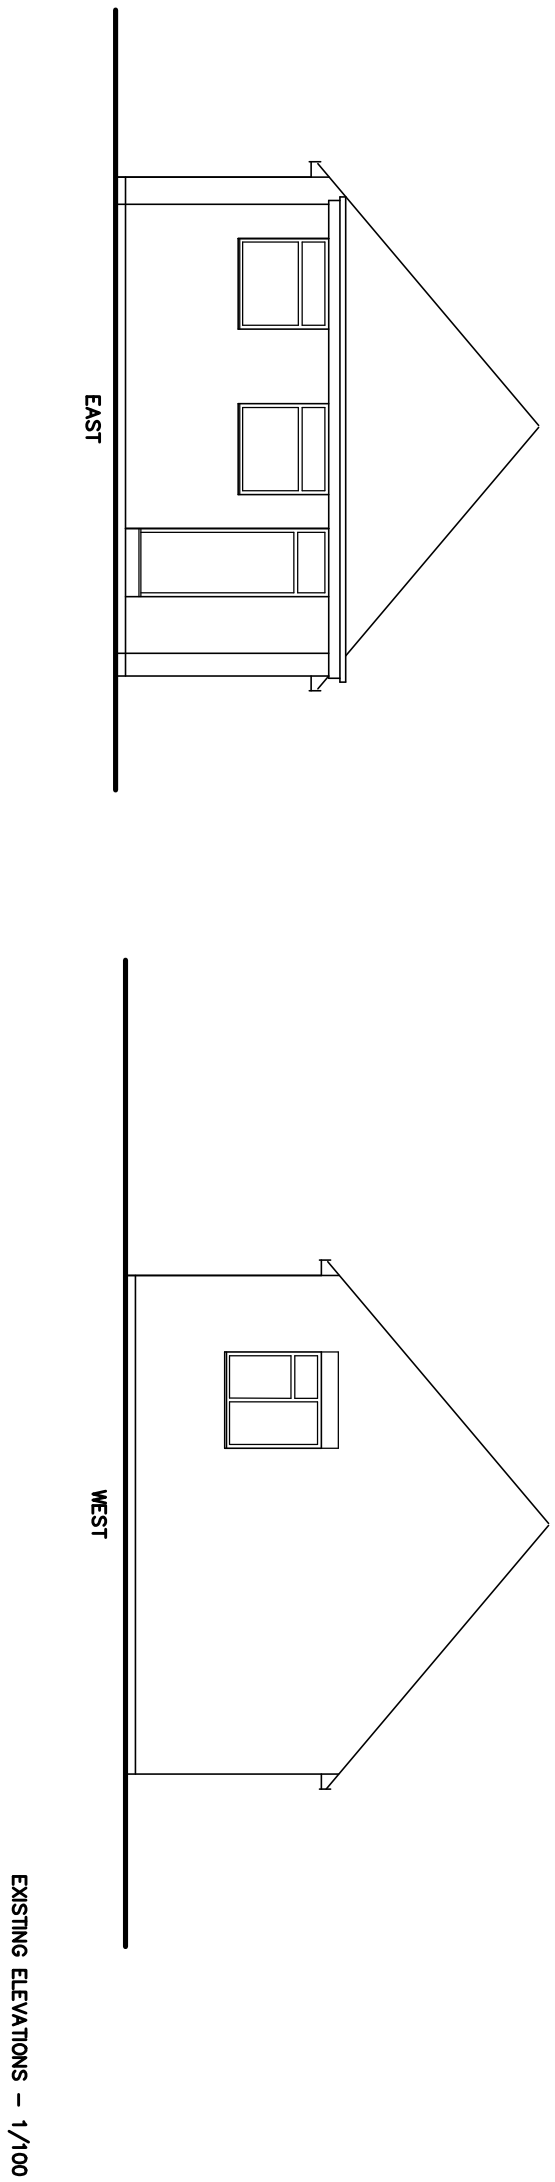
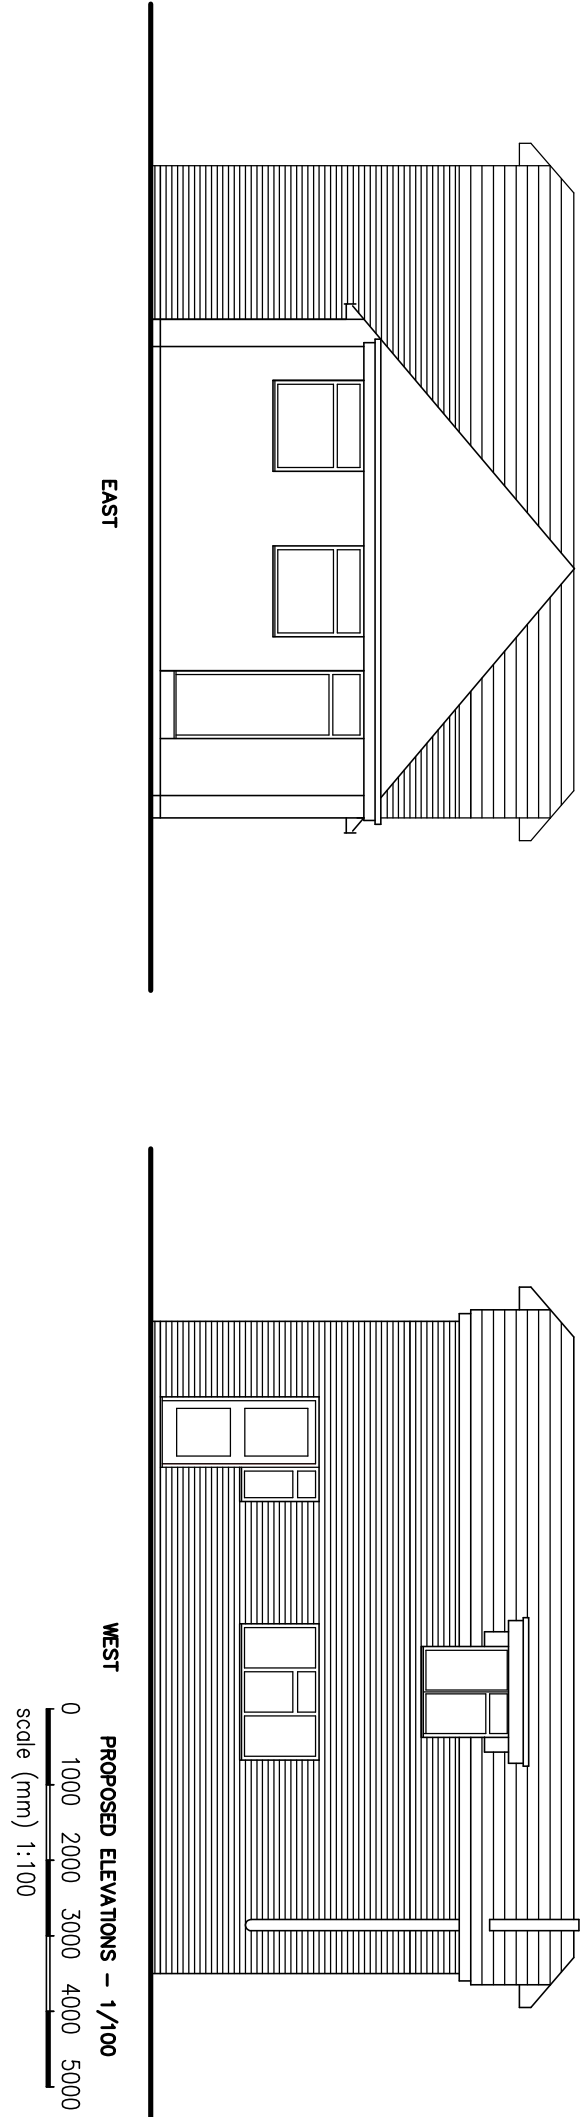
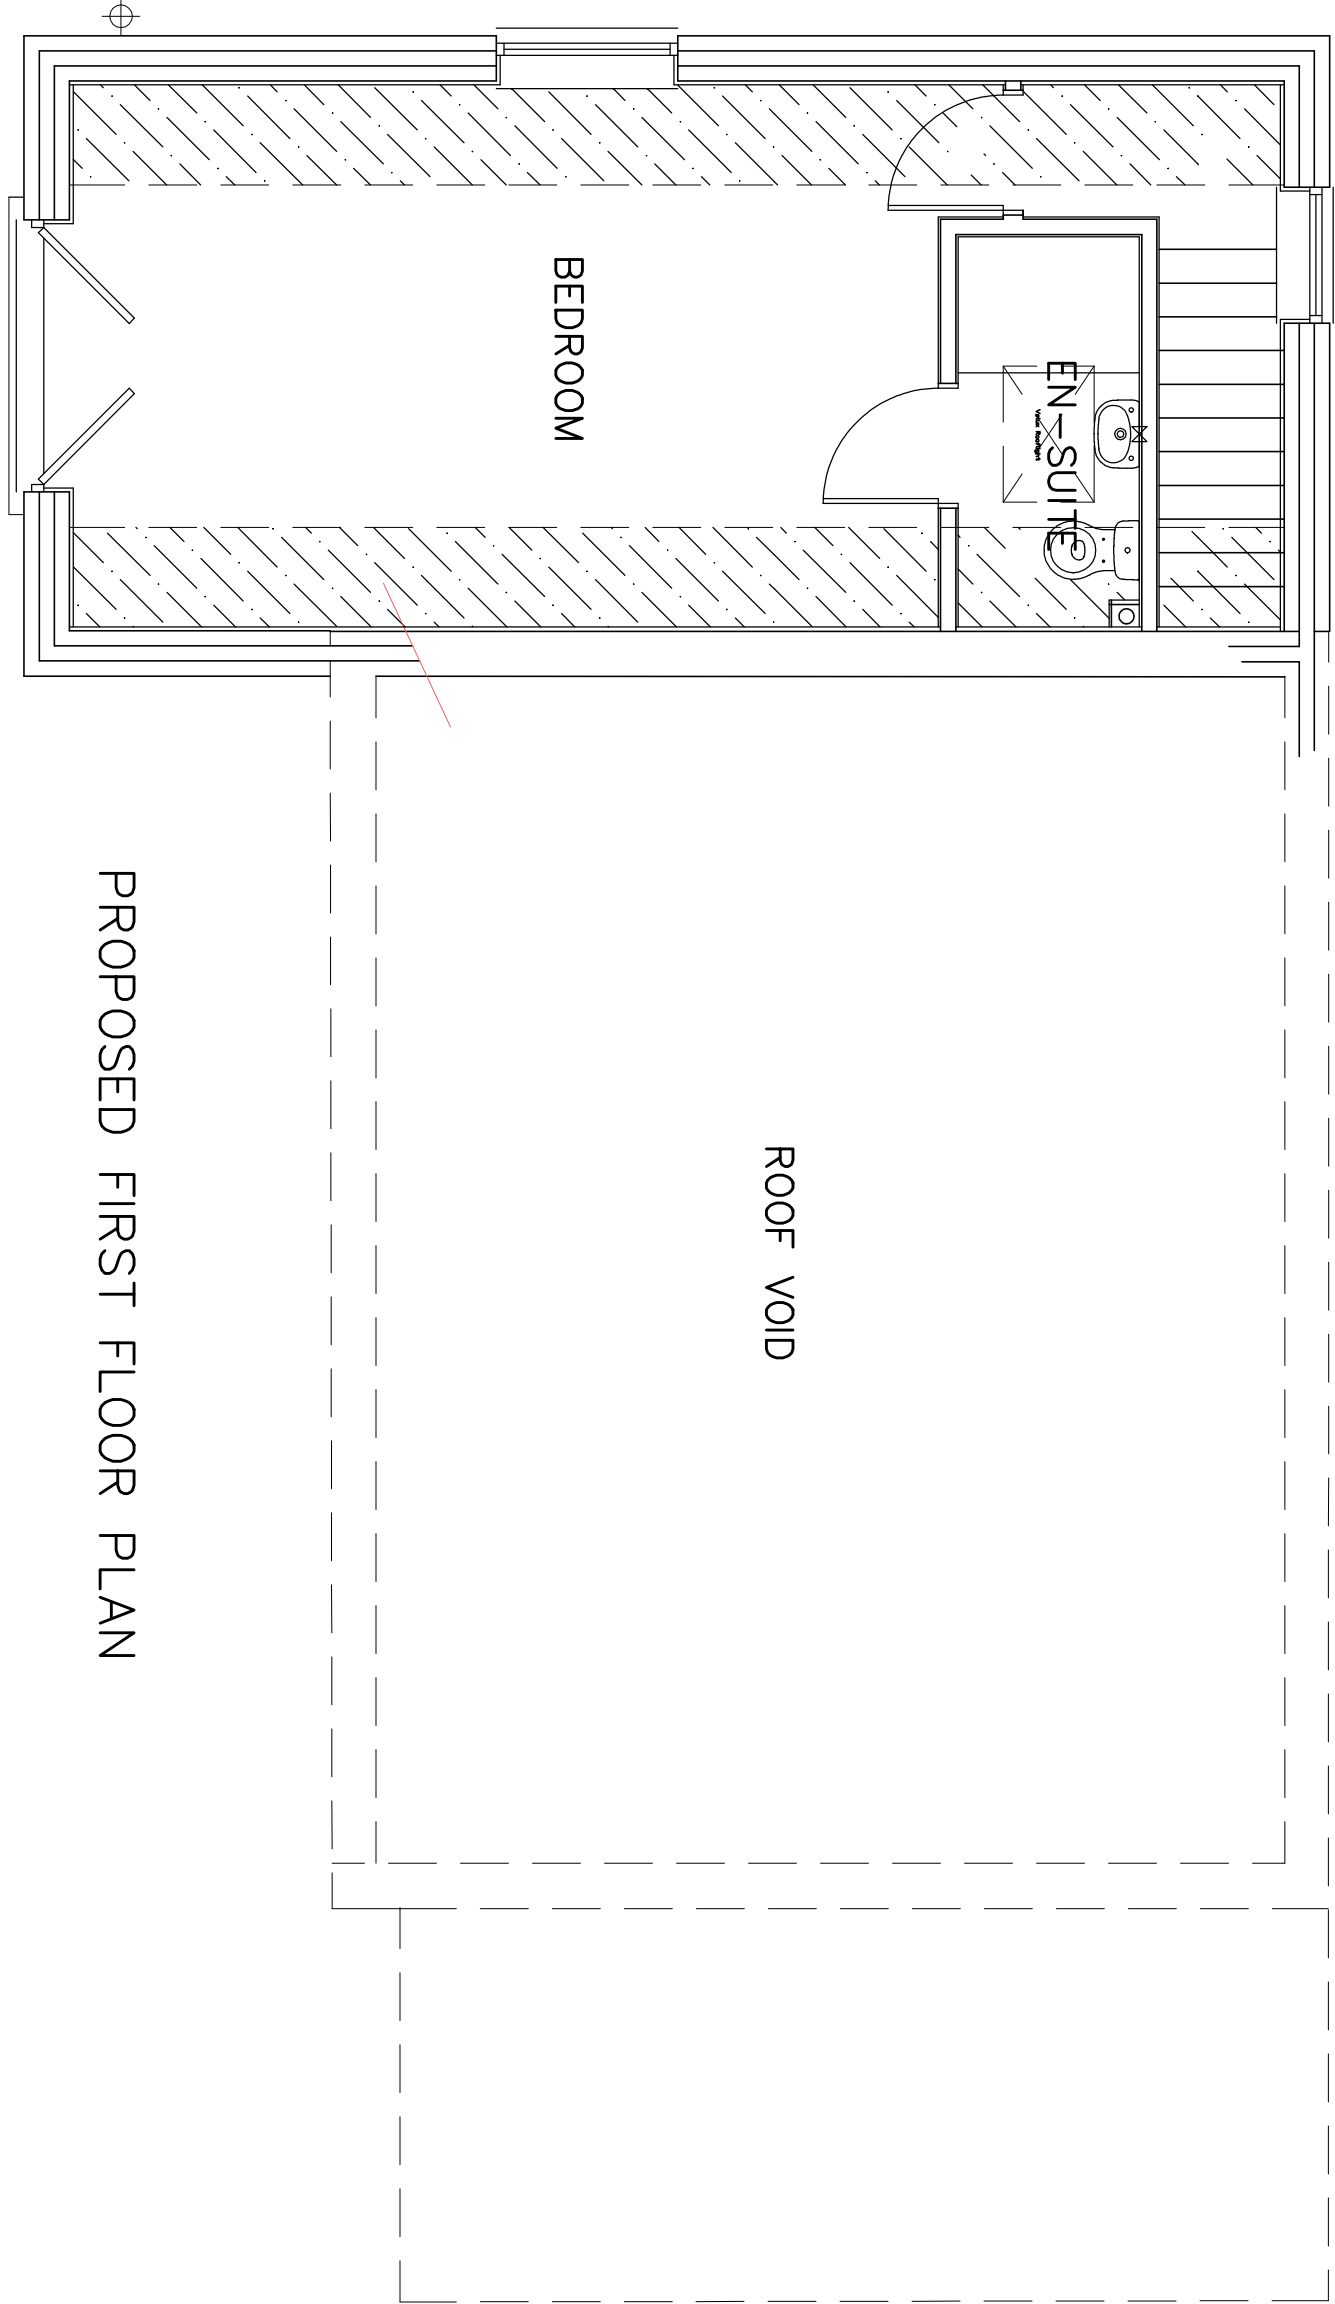


NOTES

DO NOT SCALE OFF THIS DRAWING.
CHECK ALL DIMENSIONS ON SITE BEFORE ANY WORK IS COMMENCED.
ALL DIMENSIONS ARE TO FACE UNLESS OTHERWISE SPECIFIED.
BUILDING REGULATIONS, BRITISH STANDARDS AND CODES OF PRACTICE.
DRAWING TO BUILDING REGULATION PLANNING APPLICATION STAGE ONLY.

REV	
*	

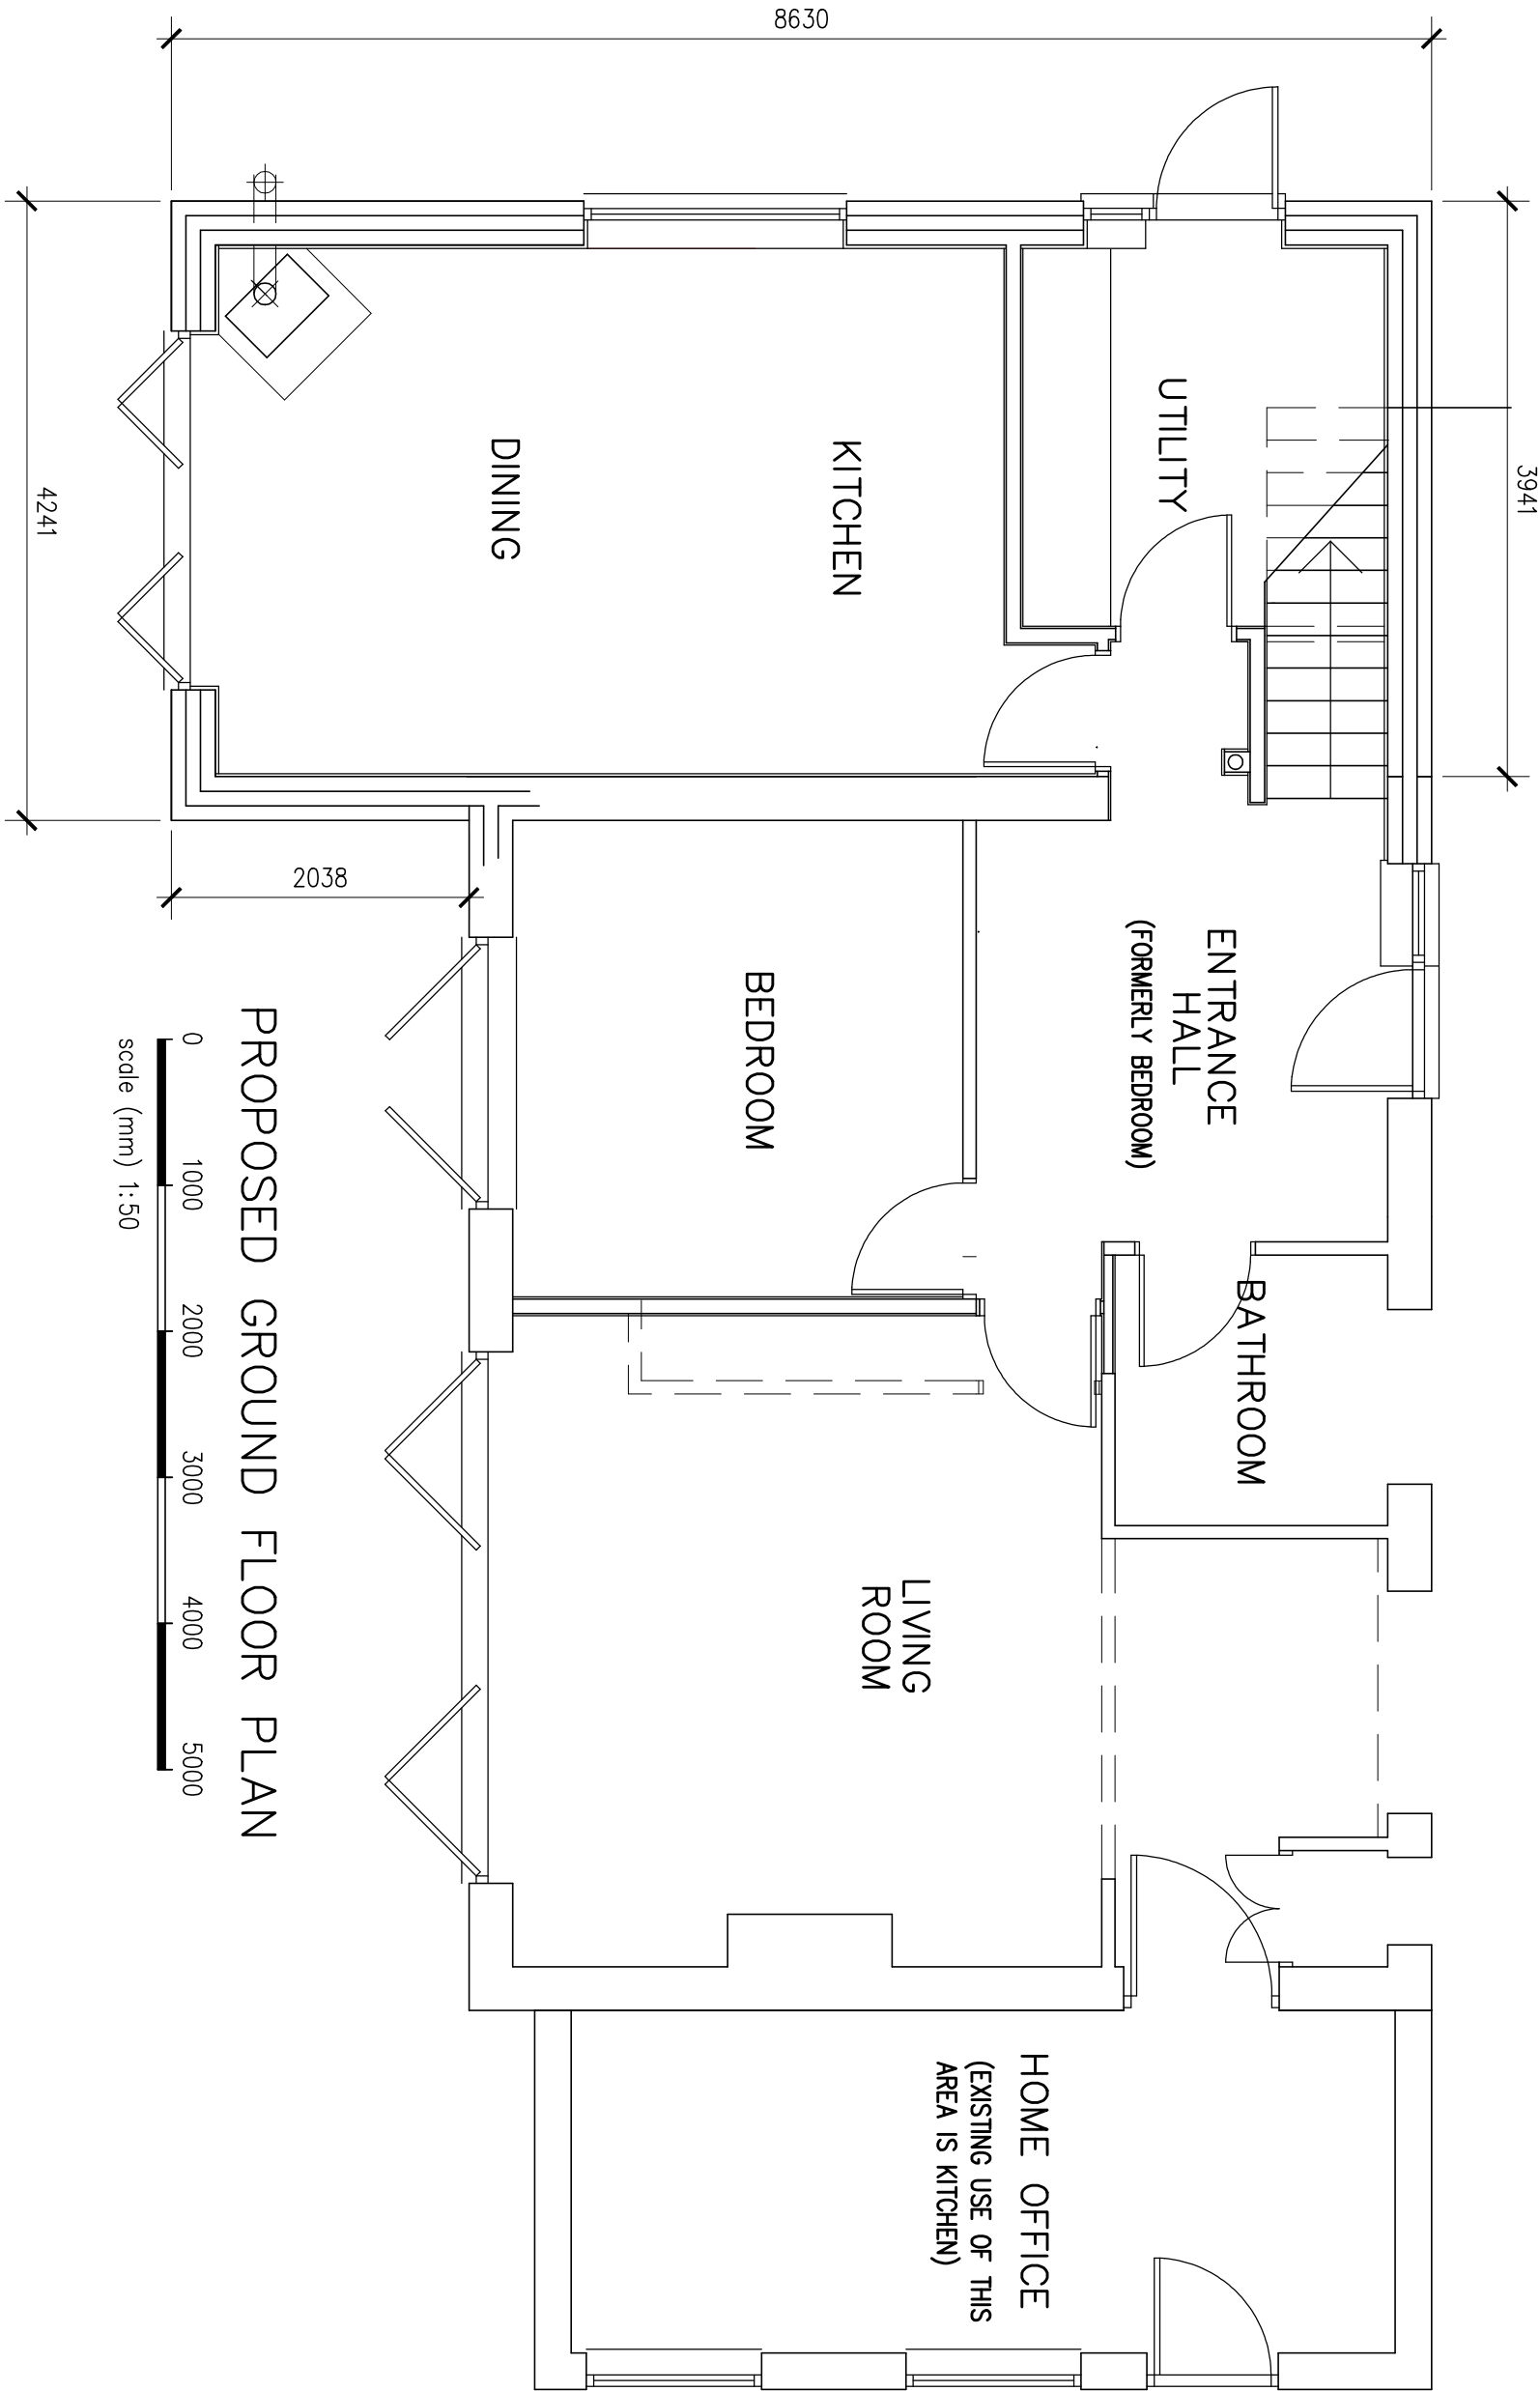

CLIENT
MR. J. & MRS. L. DONOHUE
JOB TITLE
PROPOSED 2-STOREY EXTENSION
60g GOWER ROAD
HAYWARDS HEATH
WEST SUSSEX
RH16 4PN

DATE
03/26
SCALE
1/50 & 1/100
DRAWN BY

DRAWING NO.
03.26
REVISION
*

DRAWING TITLE
PROPOSED FLOOR PLANS
EXISTING & PROPOSED ELEVATIONS