
 


Boyles Farm 1:500 @ A4 Site Plan
Proposed

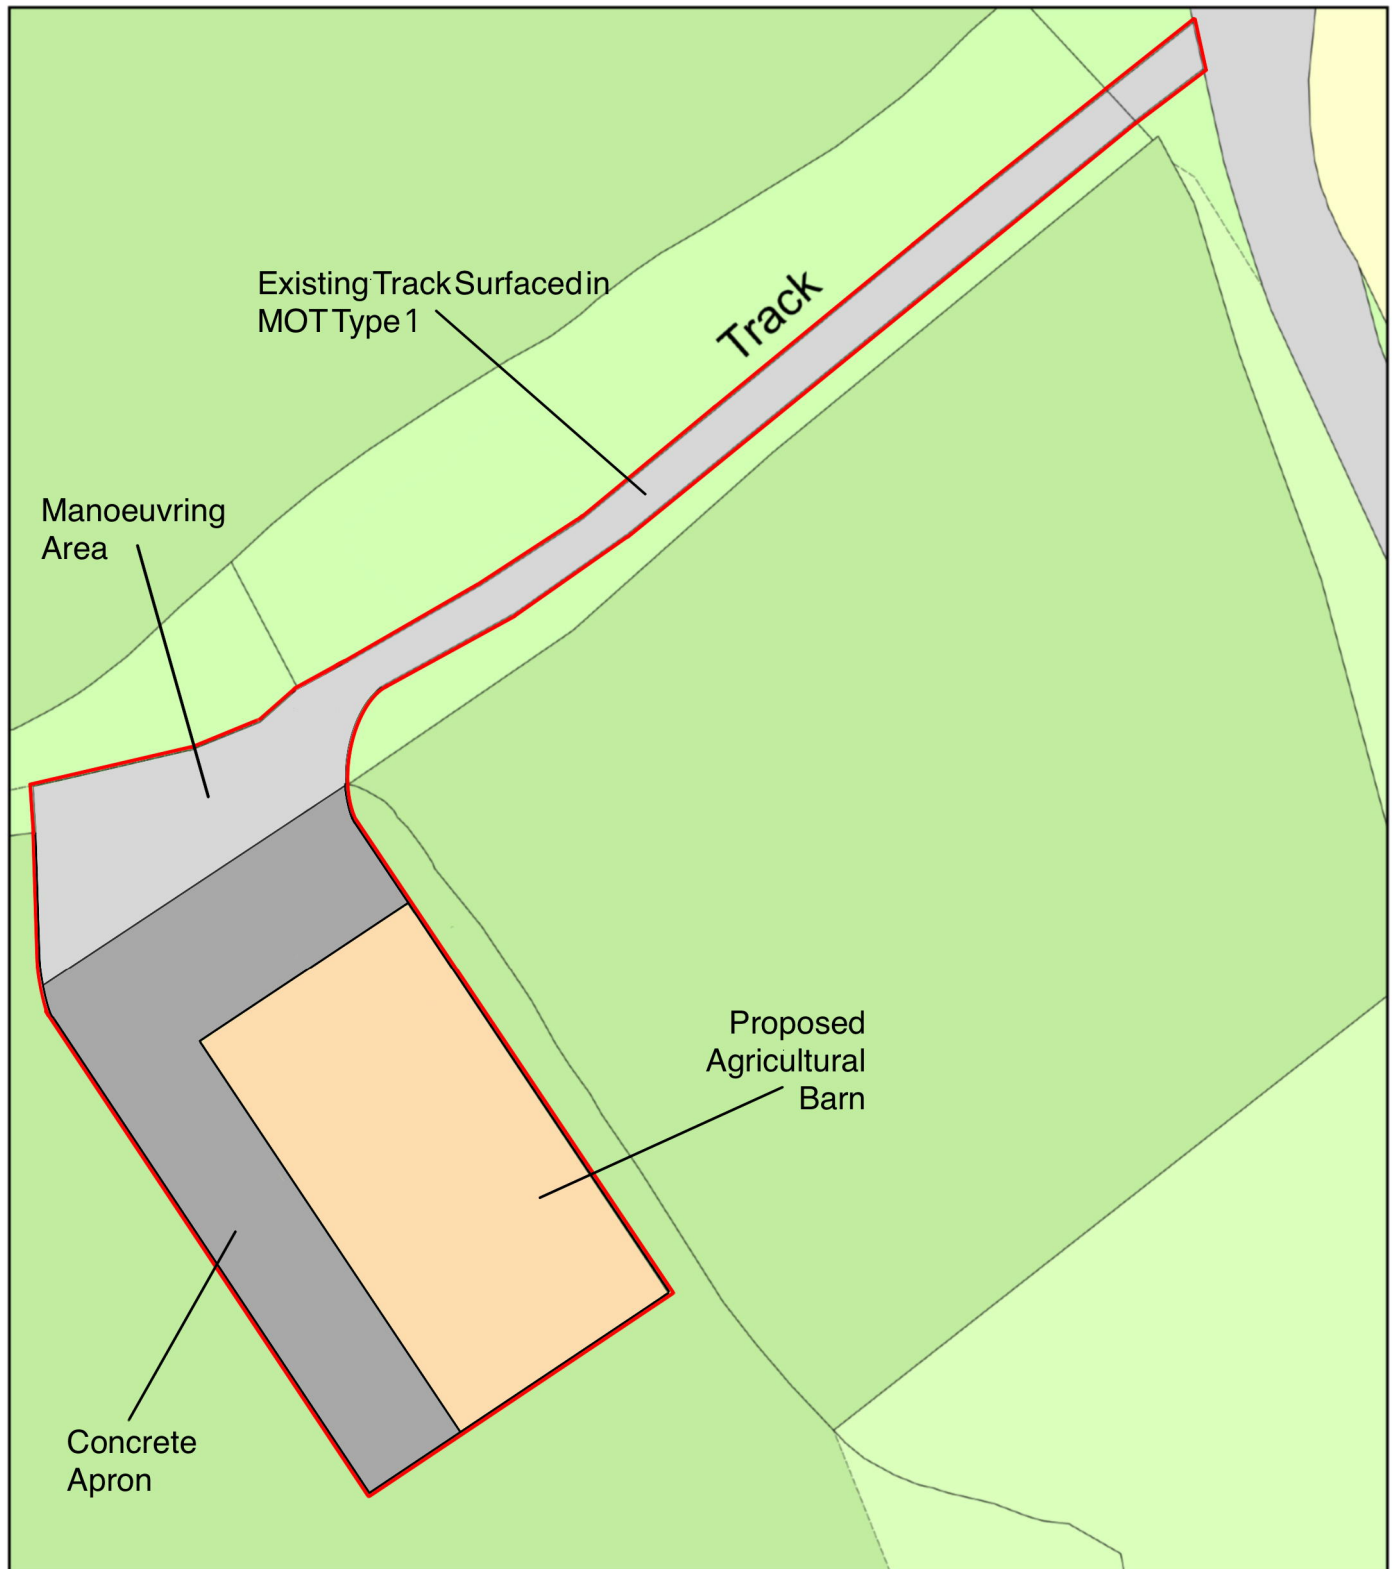

Plan Produced for: Mr J Amos
Date Produced: 06 Nov 2025
Plan Reference Number: TQRQM25310182429029
Scale: 1:500 @ A4