


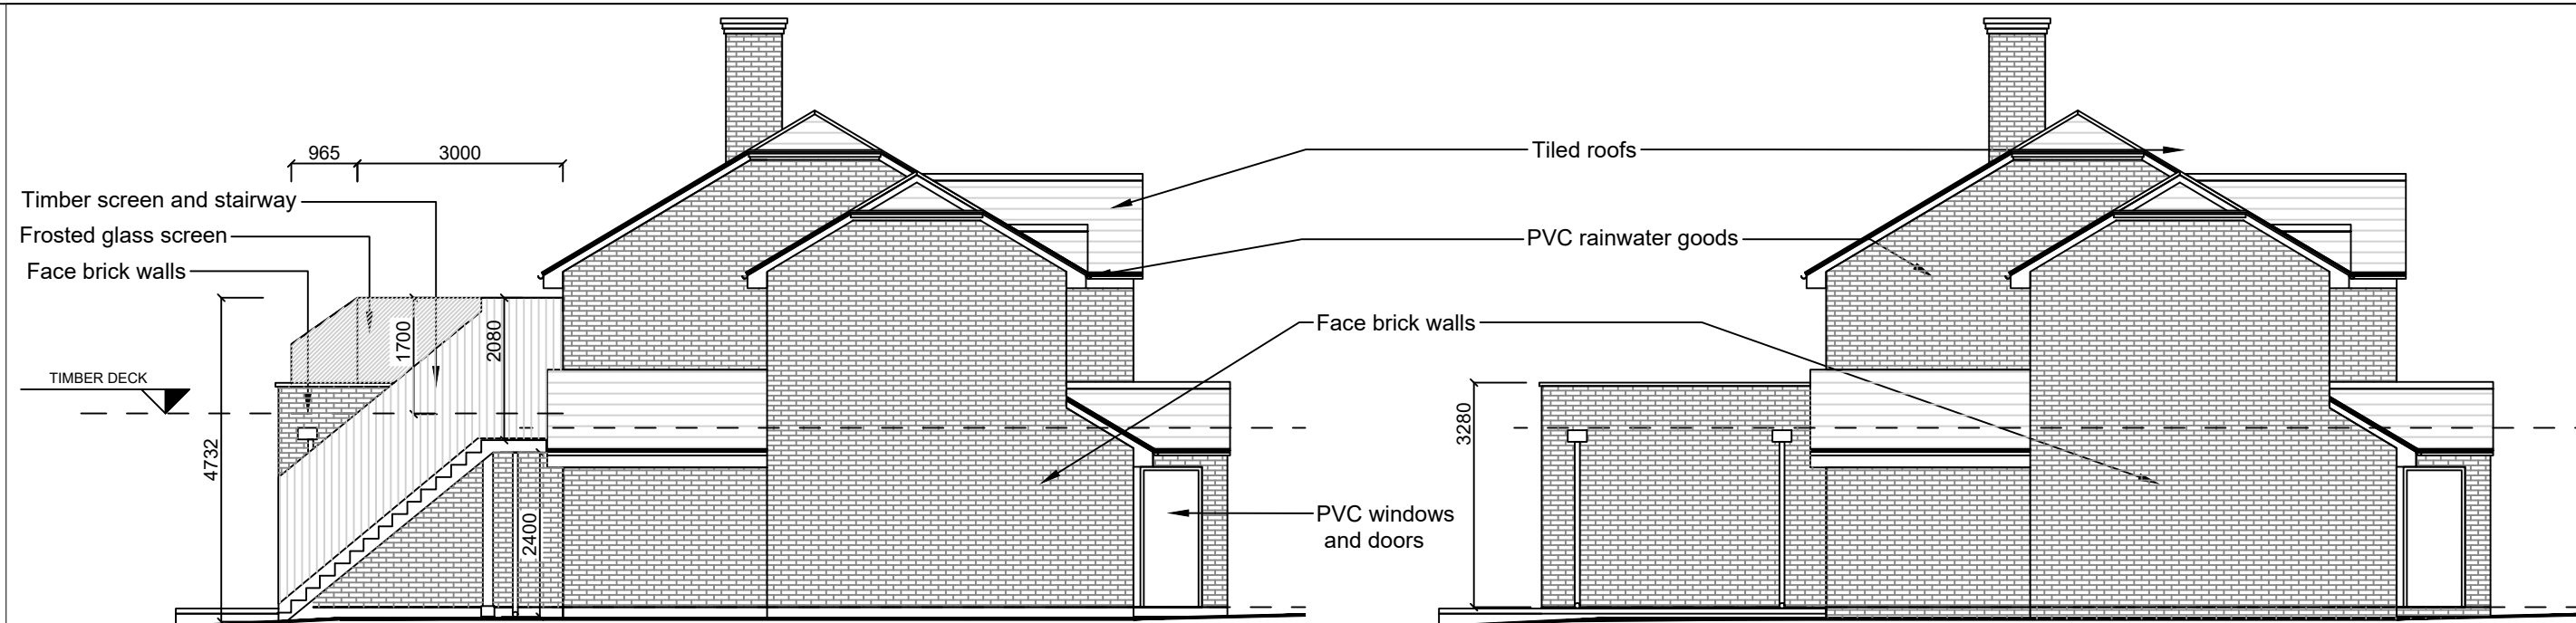


PROPOSED EAST ELEVATION
Scale 1:100

EXISTING EAST ELEVATION -
Scale 1:100



PROPOSED WEST ELEVATION
Scale 1:100

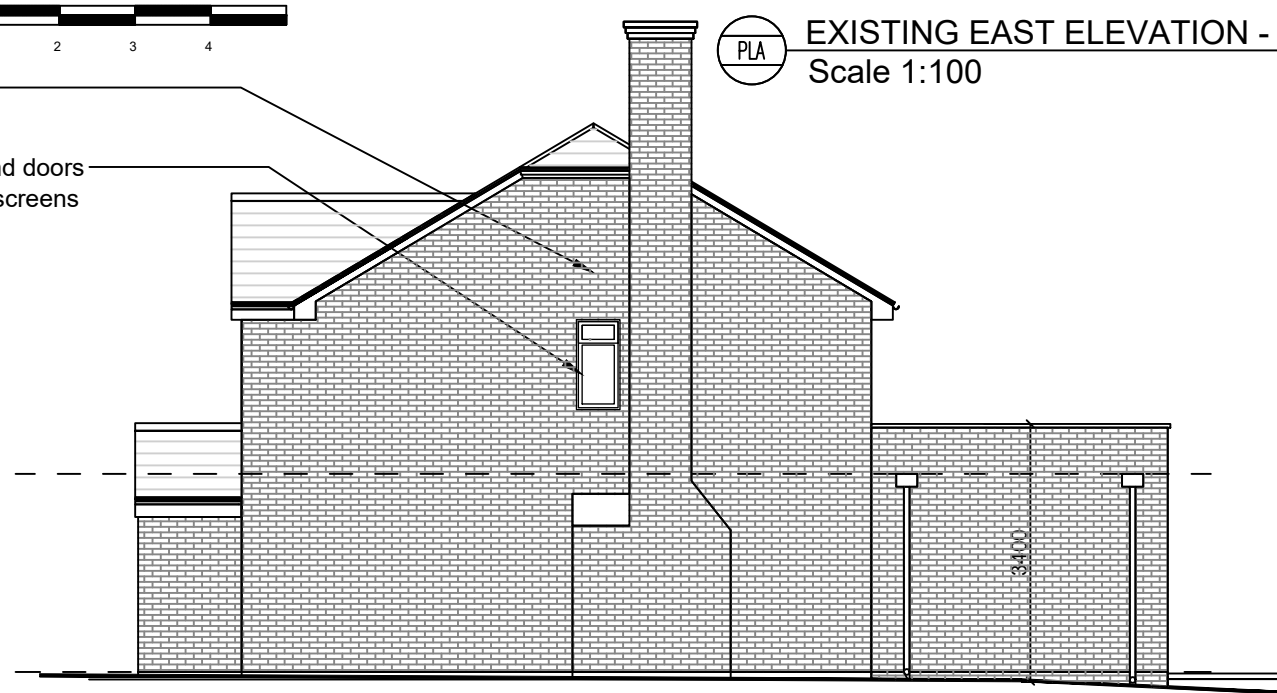

EXISTING WEST ELEVATION - As approved
Scale 1:100



PROPOSED NORTH ELEVATION
Scale 1:100




EXISTING NORTH ELEVATION - As approved
Scale 1:100




PROPOSED SOUTH ELEVATION
Scale 1:100



EXISTING SOUTH ELEVATION - As approved
Scale 1:100

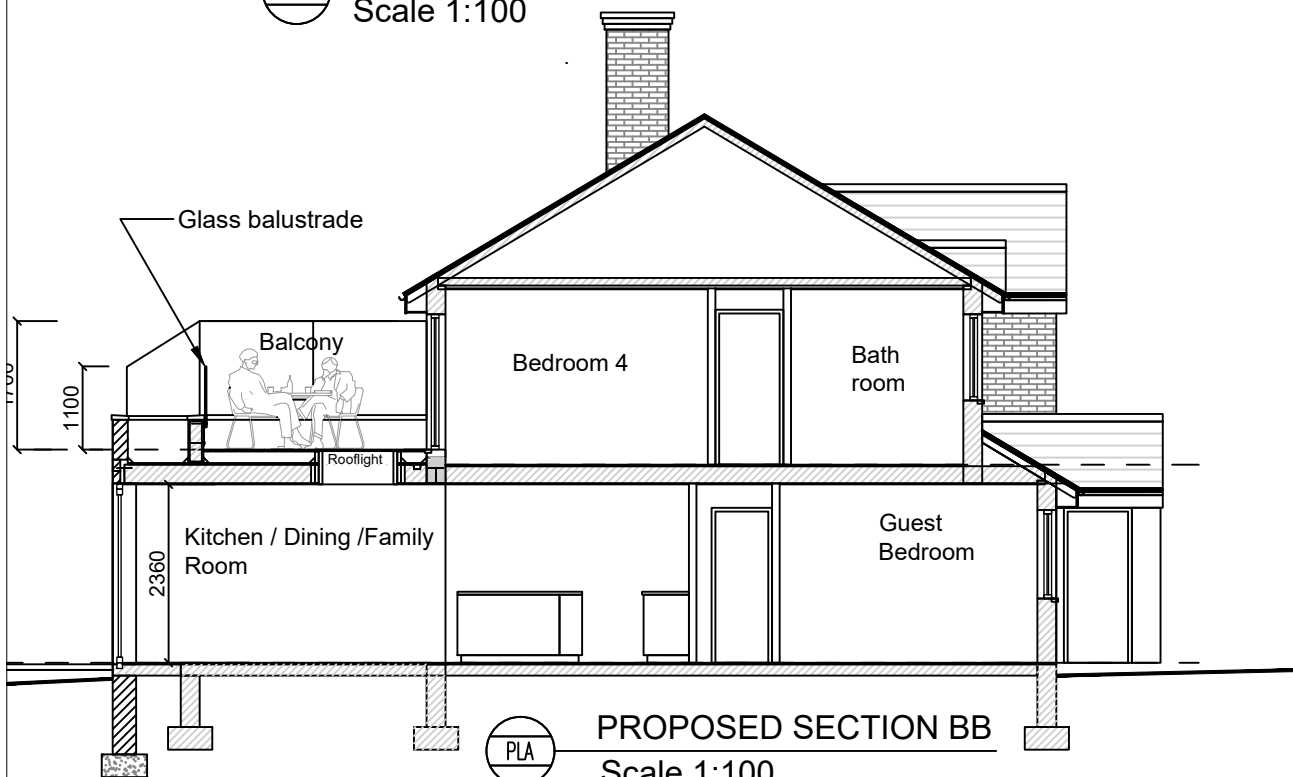

PROPOSED SECTION BB
Scale 1:100

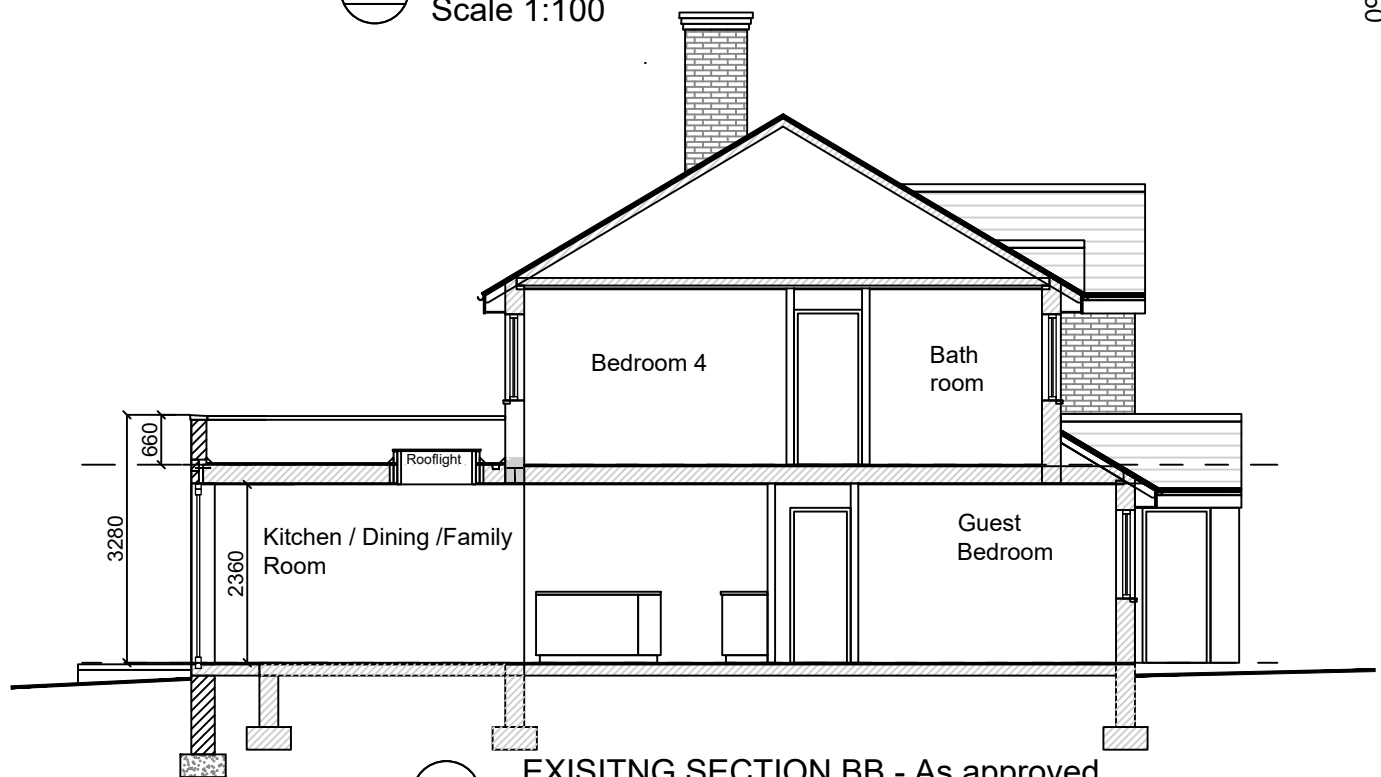

EXISTING SECTION BB - As approved
Scale 1:100

PROJECT

PROPOSED BALCONY AND CHANGES TO REAR FENESTRATION

SITE ADDRESS

5 DEXTER DRIVE, EAST GRINSTEAD, RH19 4SU

IMPORTANT: THIS DRAWING IS FOR PLANNING PURPOSES. OBTAIN BUILDING REGULATION COMPLIANCE DRAWINGS FOR CONSTRUCTION. CHECK ALL DIMENSIONS ON SITE AND REPORT DISCREPANCIES TO THE DESIGNER / RESPONSIBLE PERSON.

FS Frank Smith
Architecture & Interior Design

PLANNING APPLICATION

PROPOSED AND EXISTING
ELEVATIONS AND SECTIONS

27 Nevis Park, Inverness, IV3 8RX

Franksmith@franksmitharchitecture.co.uk

Mob: 075 18 75 6845

SCALE

1:100@ A2

DRAWING NUMBER

25015-PLA-405 REV001

09/06/2026 11:43:20, ISSUED