




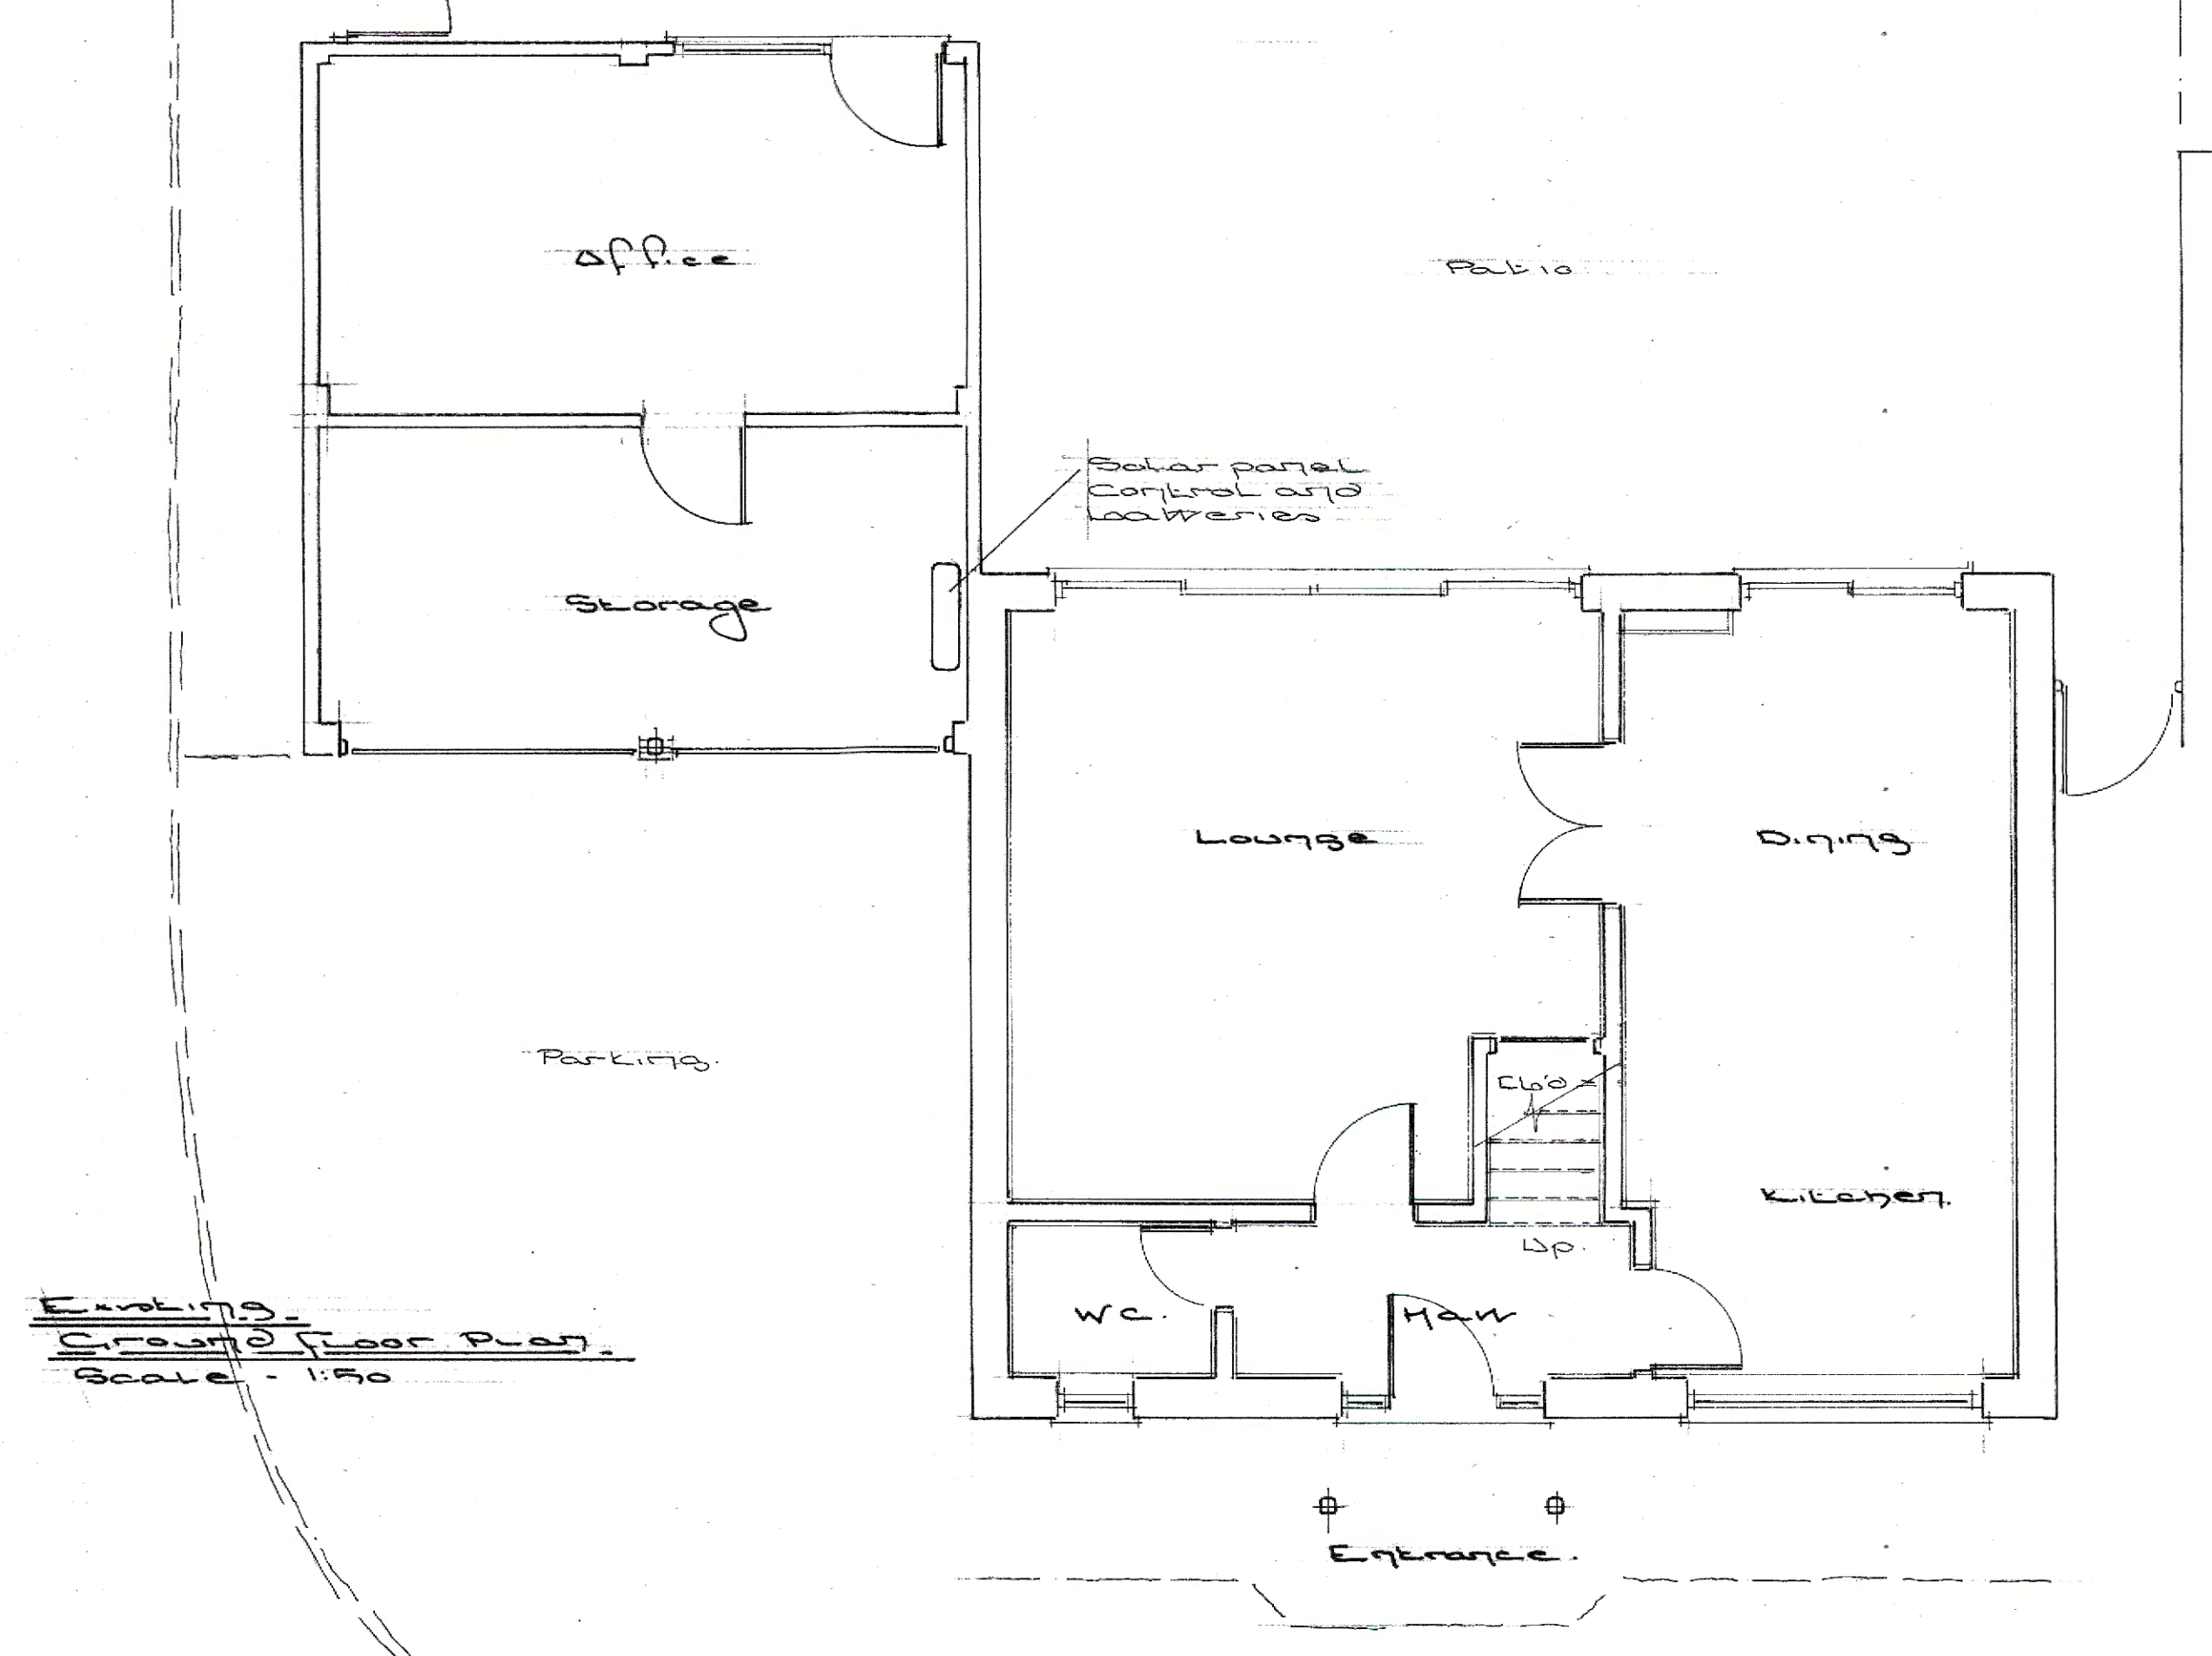


Existing Ground Floor Plan.  
Scale - 1:150

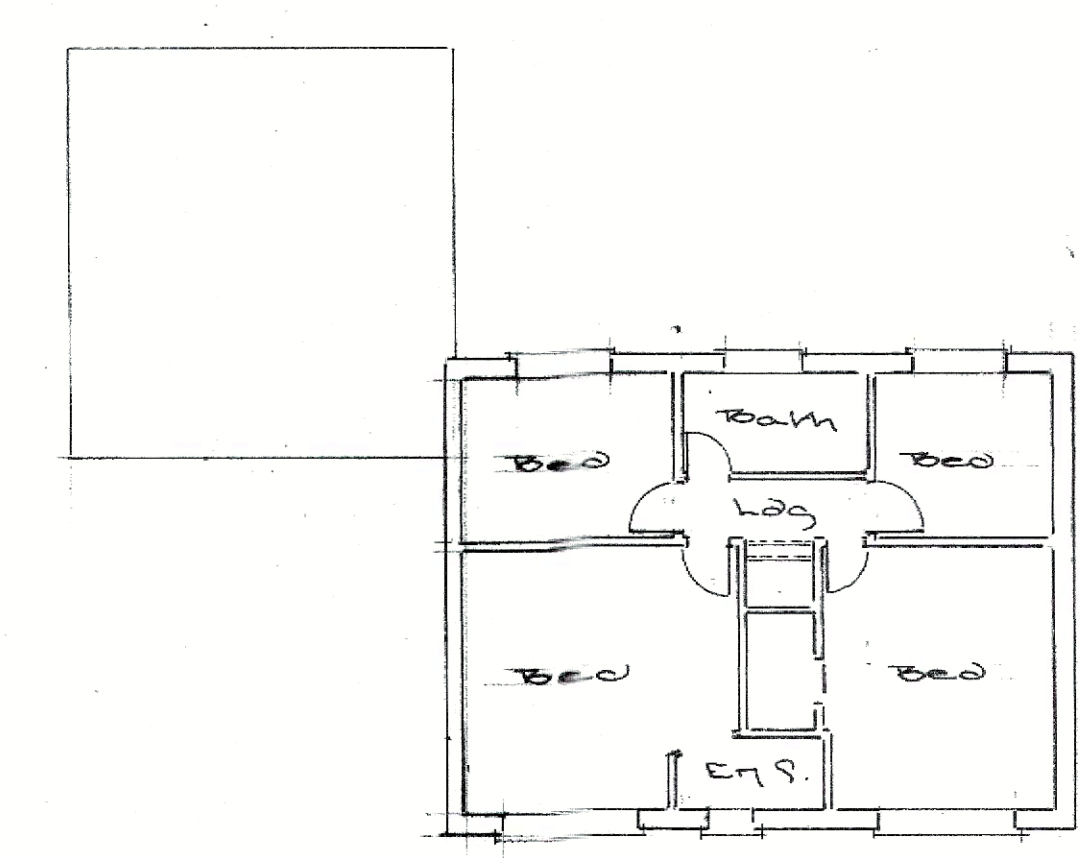

Existing First Floor Plan.  
Scale - 1:100

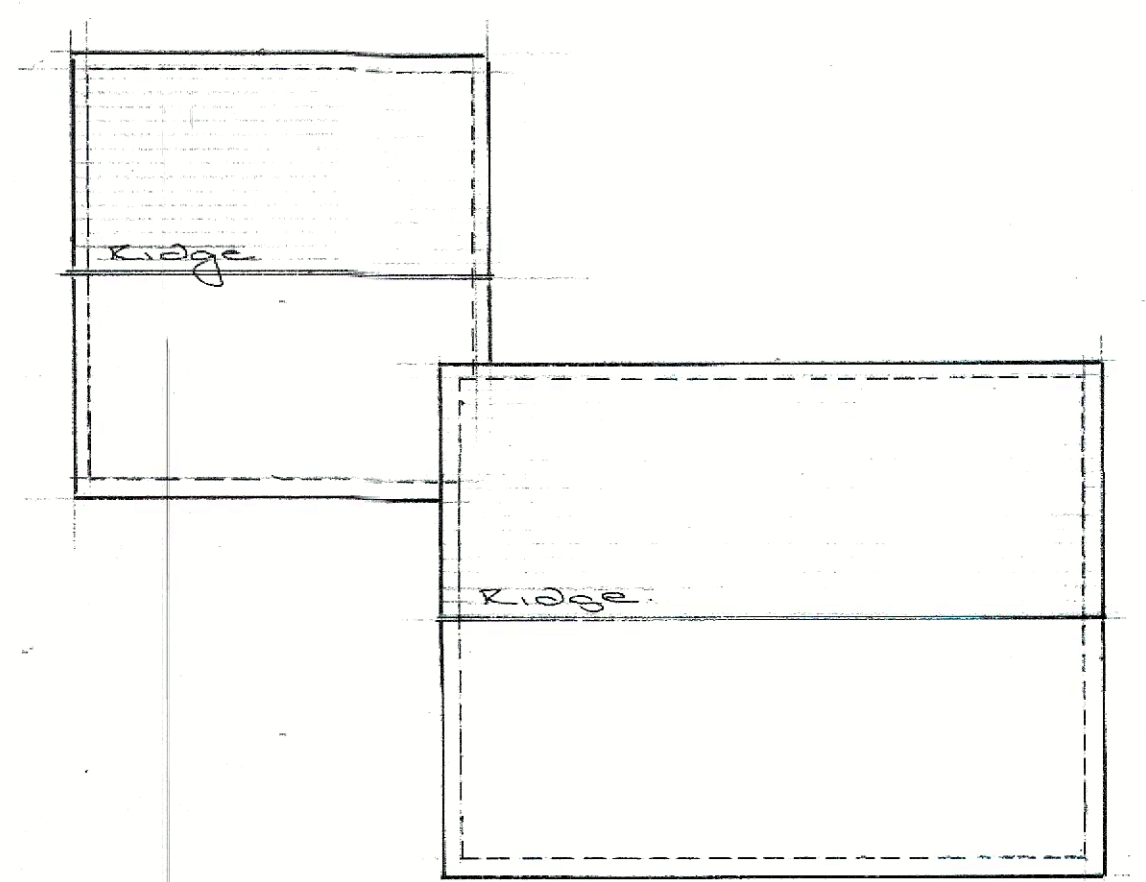


Existing Roof Plan.  
Scale - 1:100

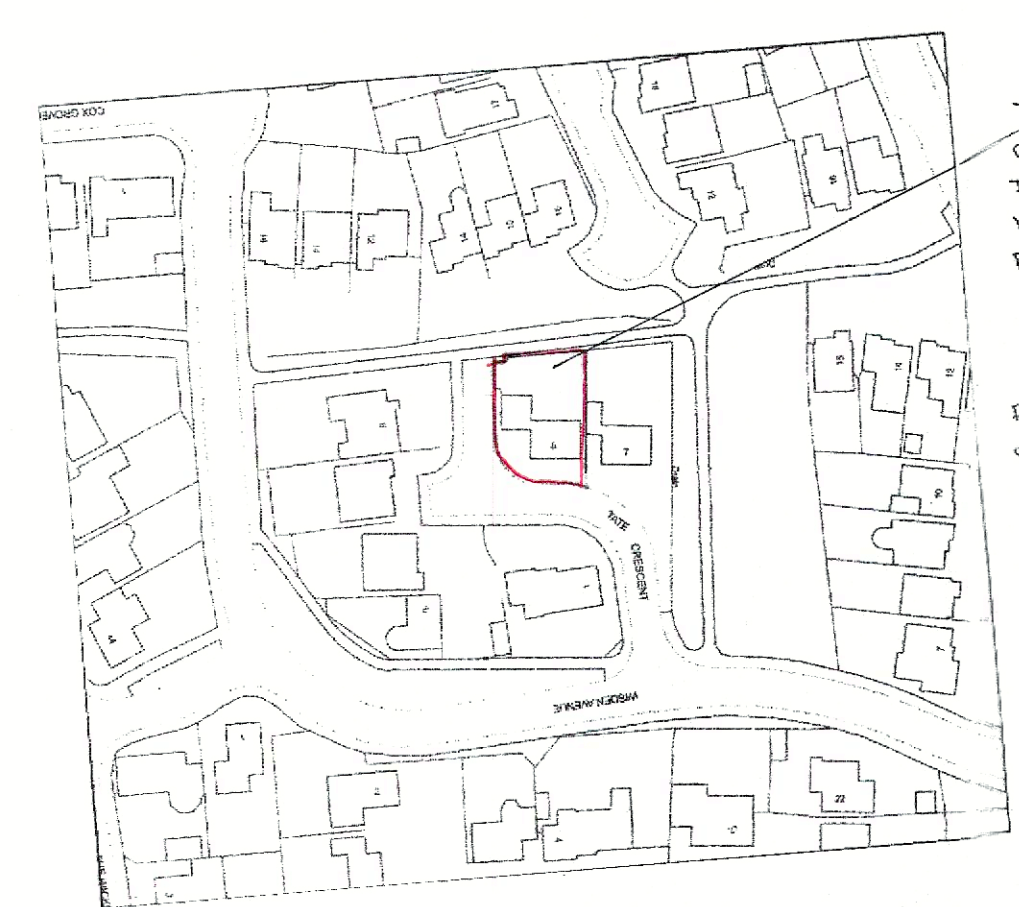

Location Plan.  
Scale 1:1250



The Site  
6 Tate Crescent  
Burgess Hill  
West Sussex  
RH15 8TE

Proposed garage  
conversion

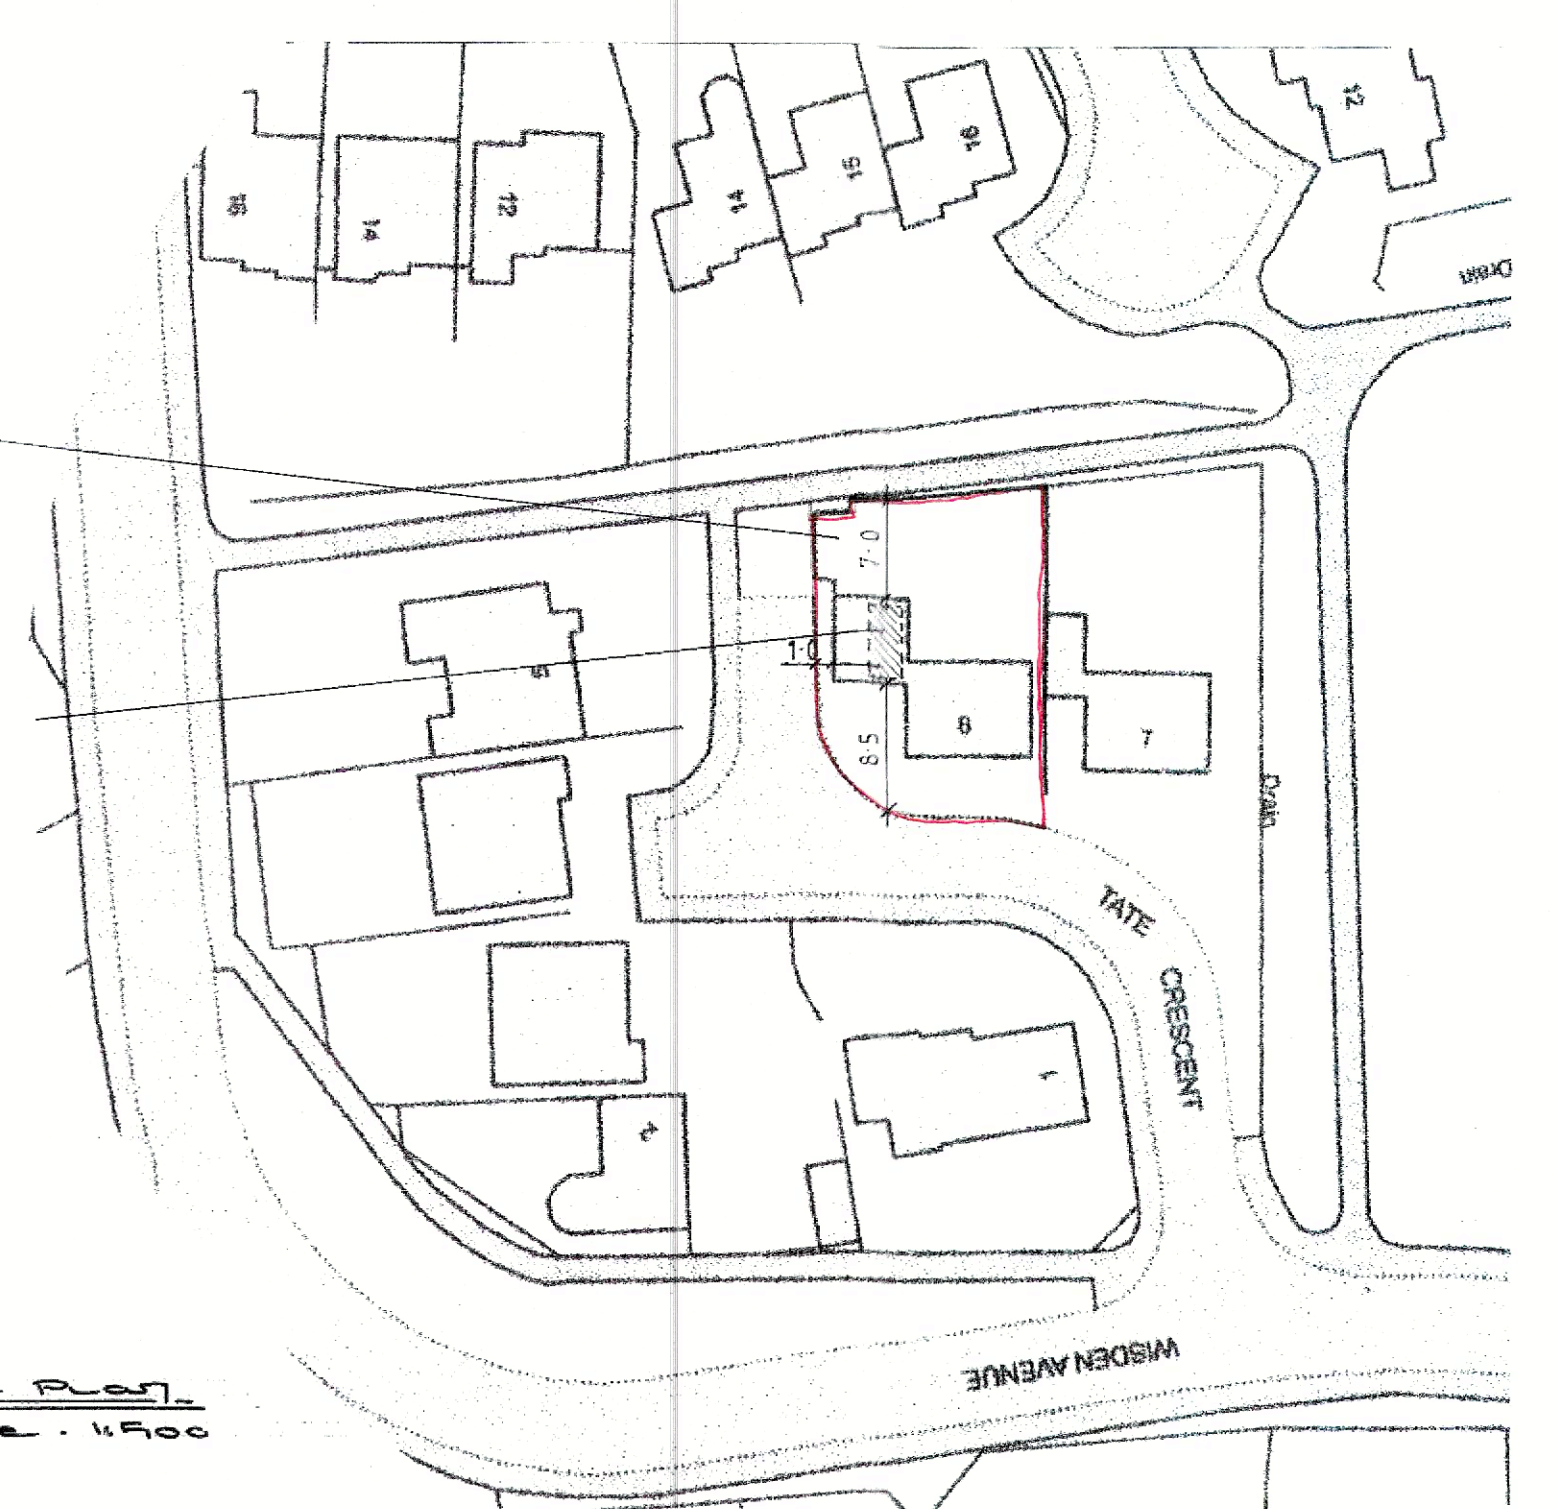


Block Plan.  
Scale - 1:1500

- Existing Materials**
- Walls - Ground Floor - Local multi stock brickwork.
  - First Floor, East Elevation - Dark, plain clay, vertical tile hanging.
  - Roof - Dark brown, bold roll interlocking tiles and fittings.
  - Eaves - Brown, Upvc
  - Guttering - Black Upvc gutters and downpipes.
  - Joinery - Windows - High performance, white, Upvc.
  - Doors - High performance, Upvc, aluminium and composite.

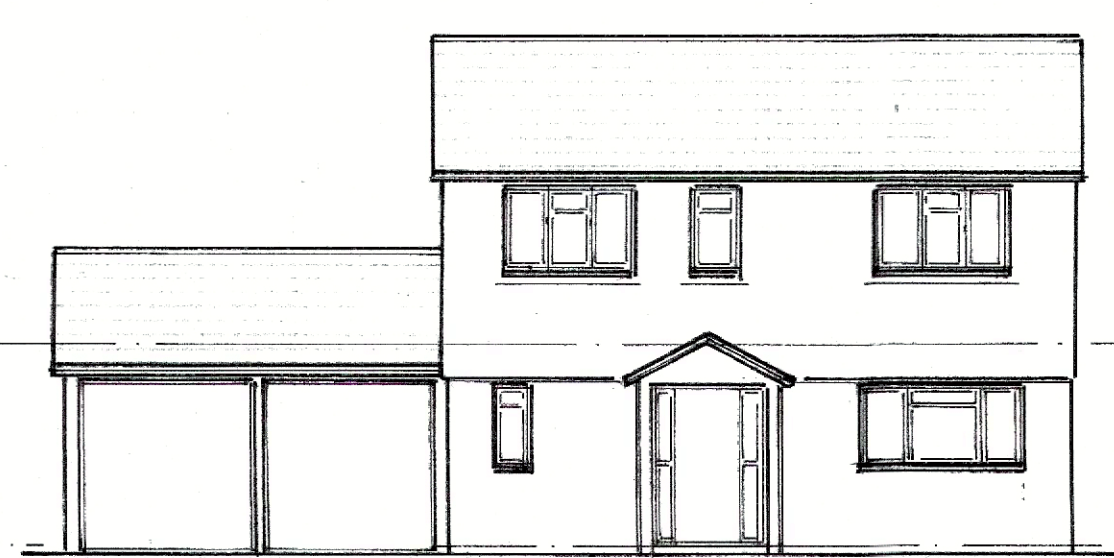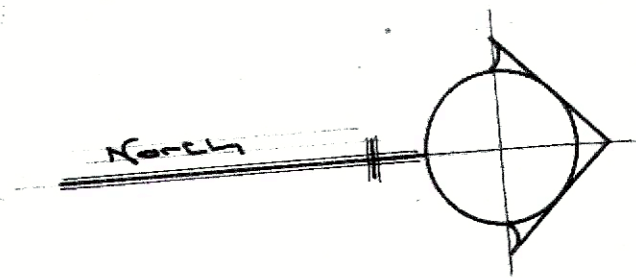


Existing East Elevation.  
Scale - 1:100

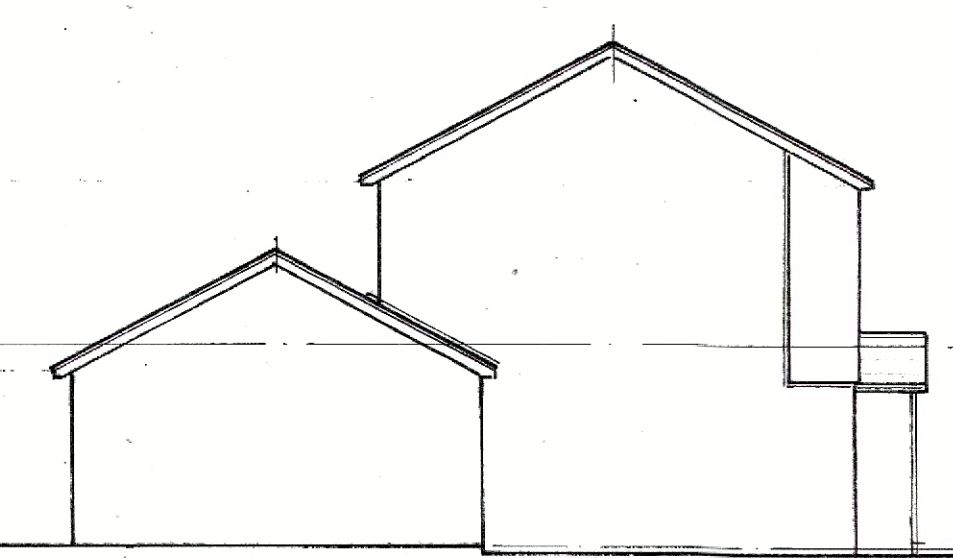


Existing South Elevation.  
Scale - 1:100




Existing West Elevation.  
Scale - 1:100

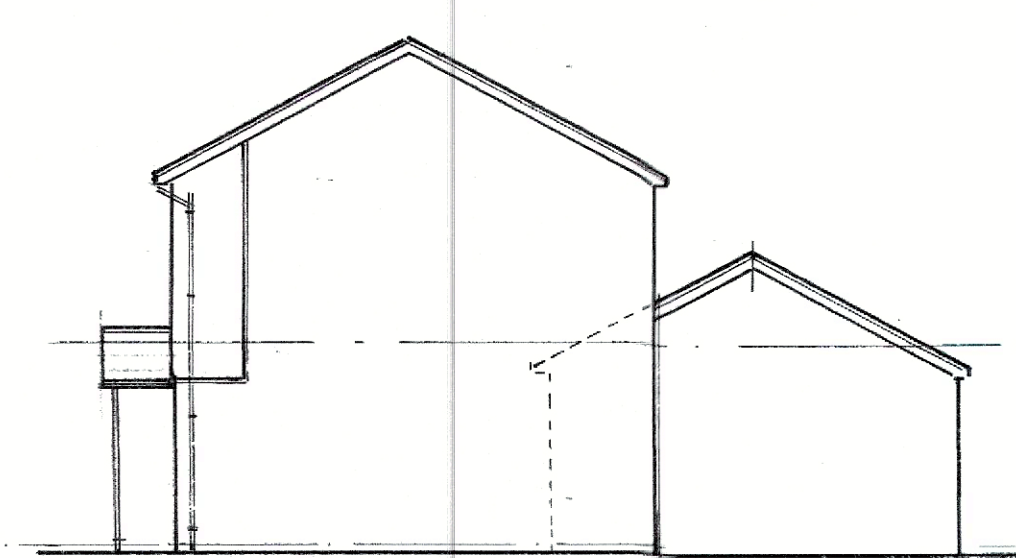


Existing North Elevation.  
Scale - 1:100

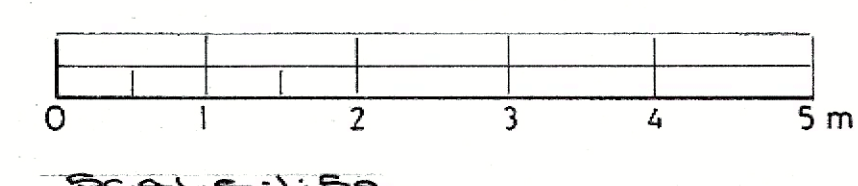


Scale - 1:150

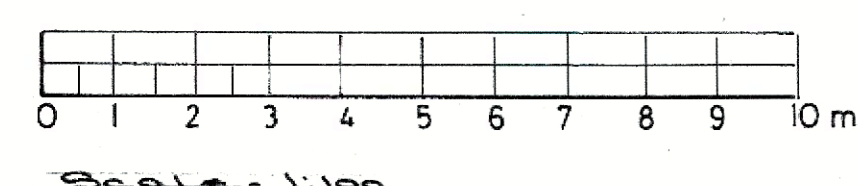

Scale - 1:100

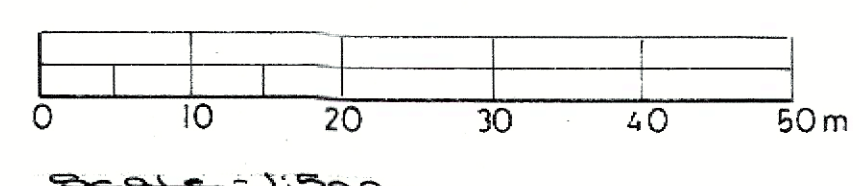

Scale - 1:1250

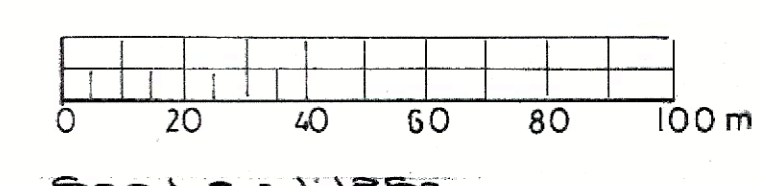

Scale - 1:1500

**Proposed Garage Conversion and Internal Alterations at**  
**6, Tate Crescent, Burgess Hill, West Sussex, RH15 8TE**  
 Title: Existing Floor, Roof, Location, Block Plans and Elevations.  
 Client: Mrs E. Sharpe  
 Date: April 2026  
 Drawn: SFT  
 Scales: 1:50, 1:100, 1:500 & 1:1250 @ A1  
 Drawing No: 2026/360/001