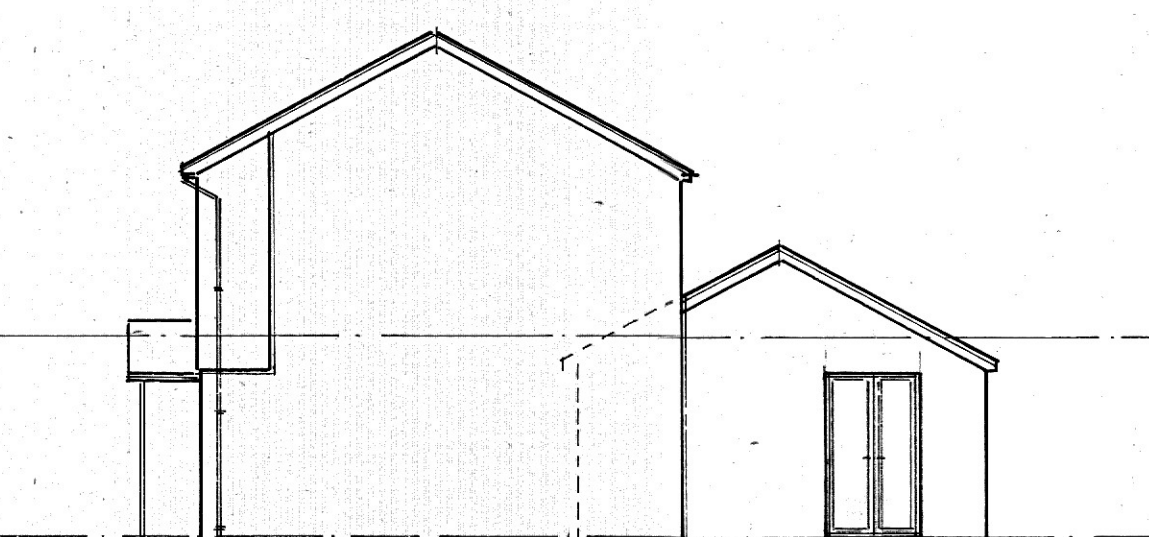
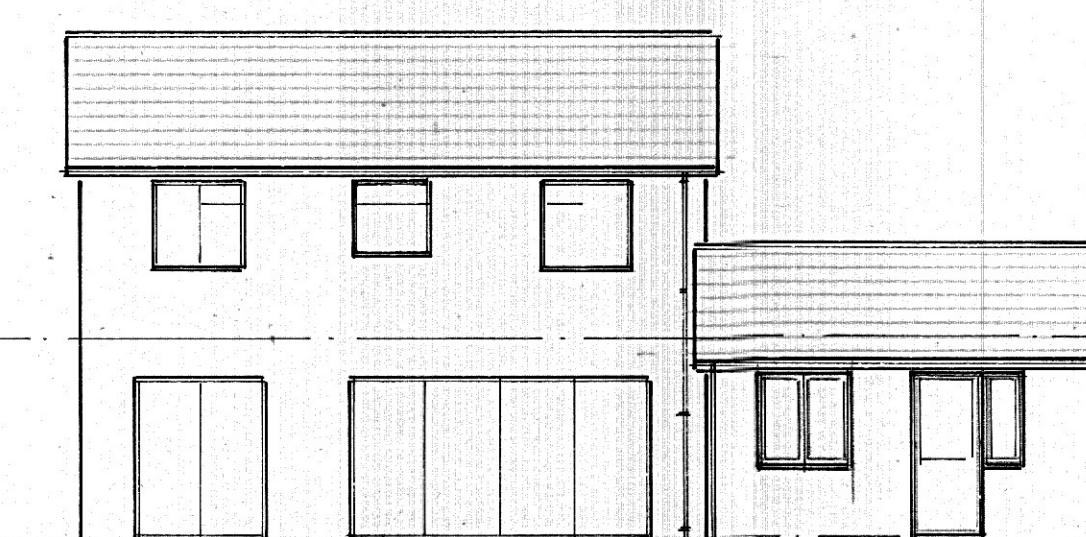
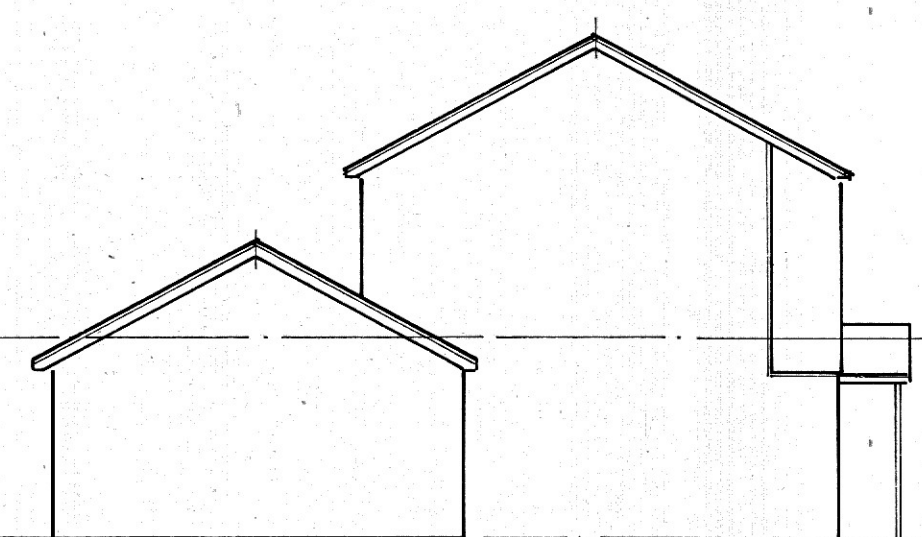
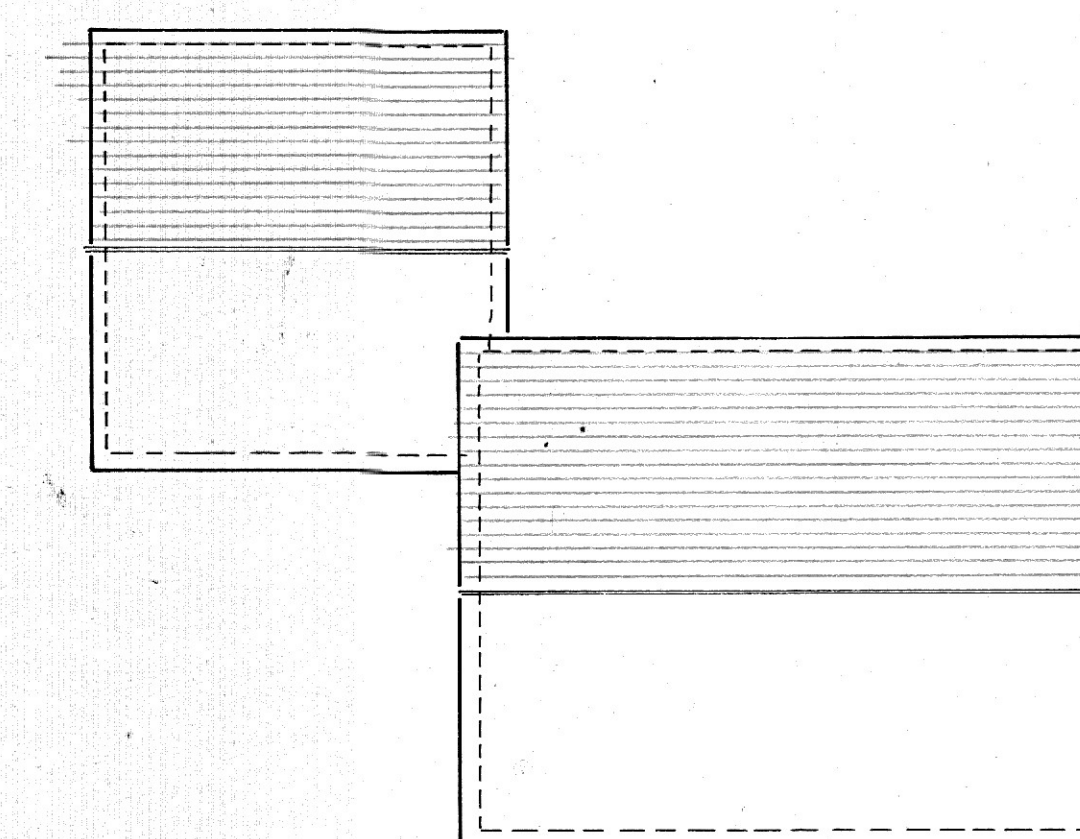
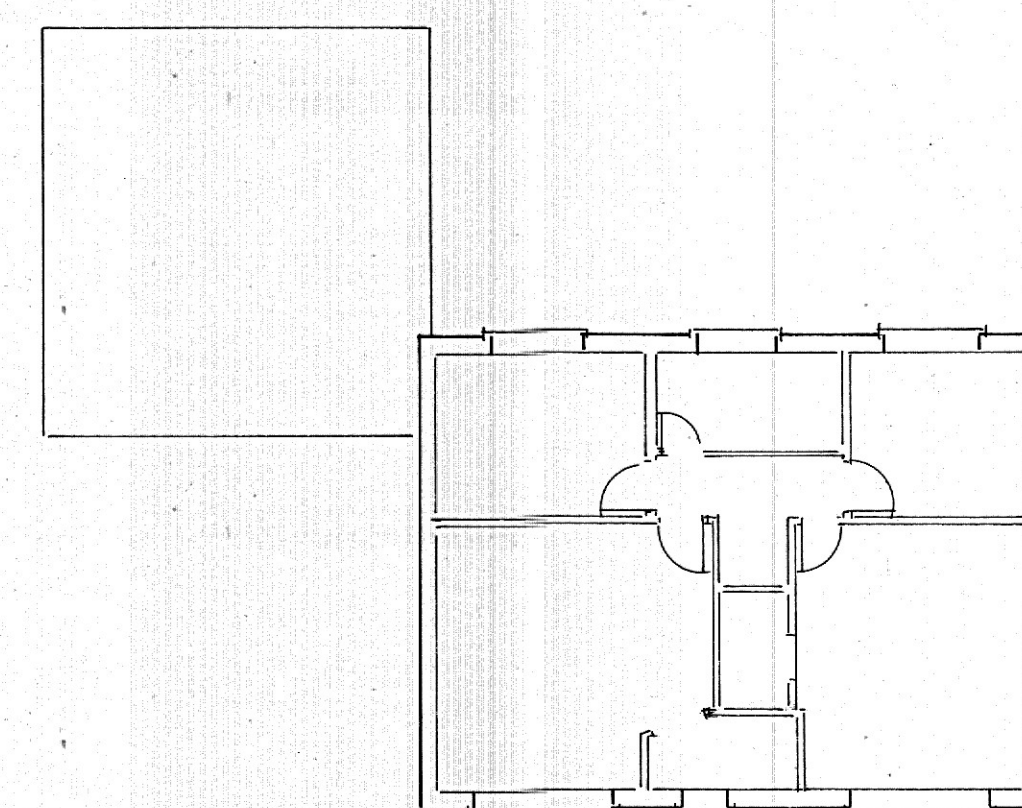
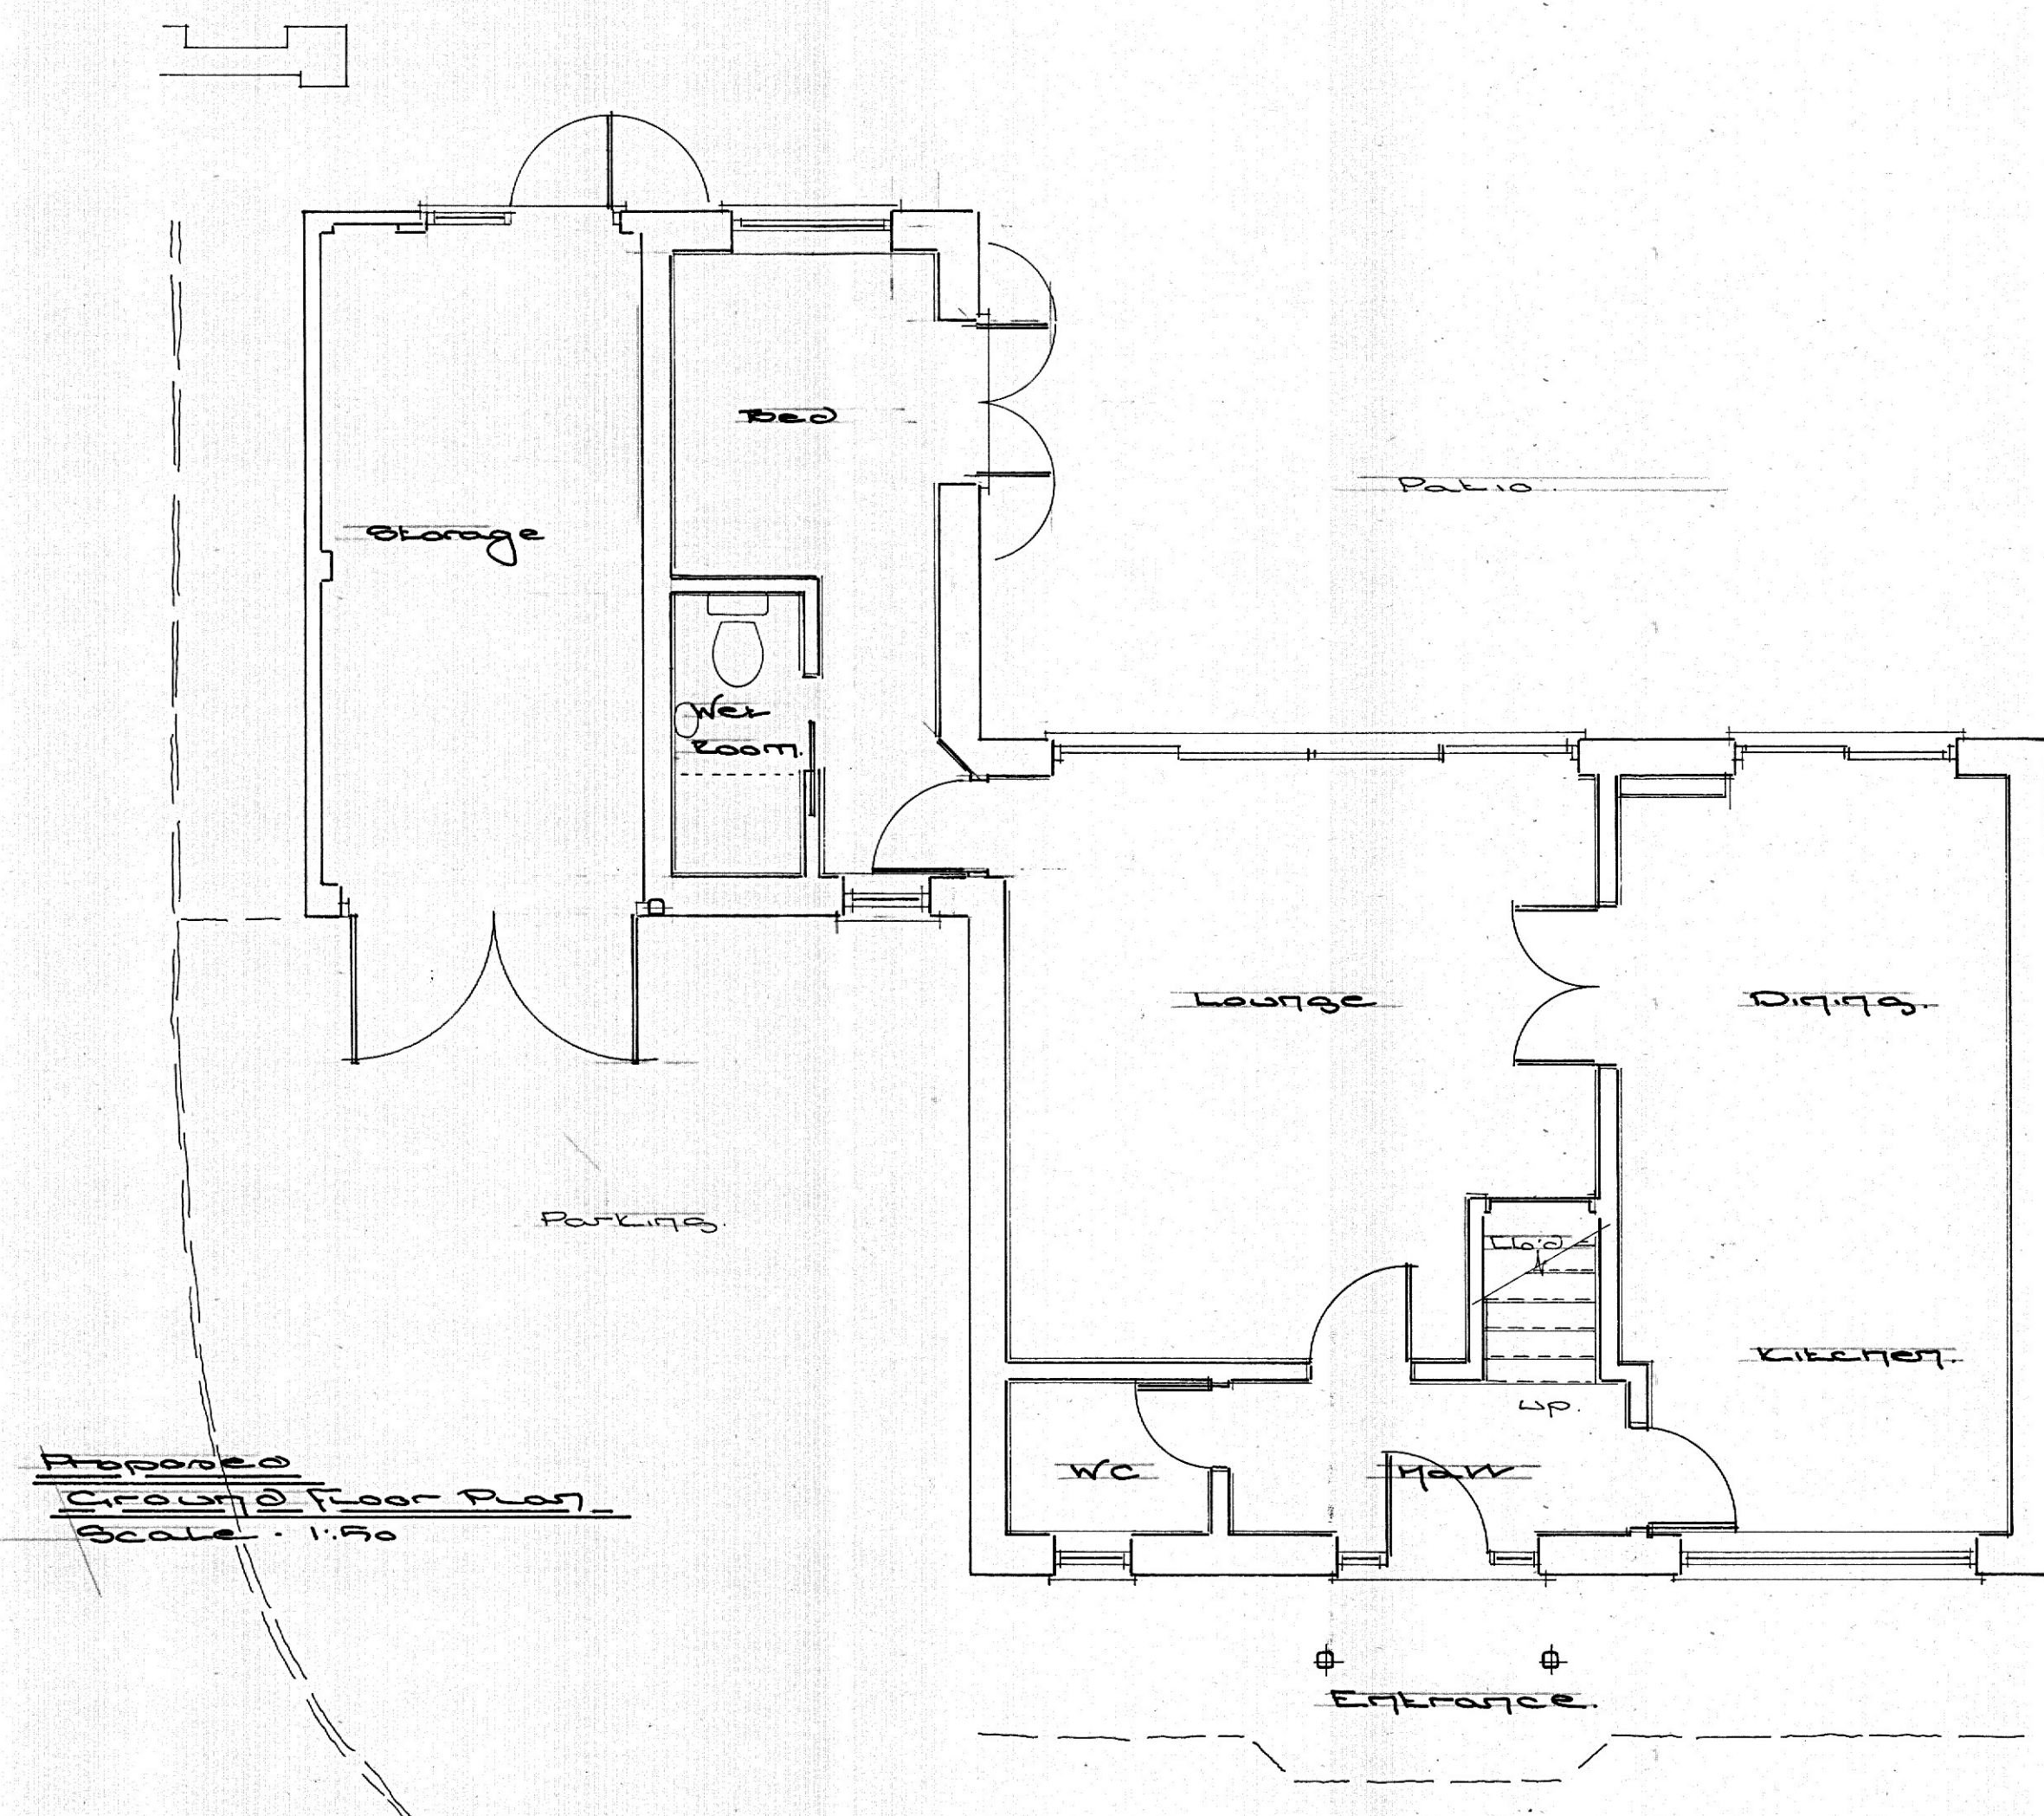


Proposed Materials - All to match existing.

Walls -	Ground Floor - Local multi stock brickwork.
Roof -	First Floor, East Elevation - Dark, plain clay, vertical tile hanging.
Eaves -	Dark brown, bold roll interlocking tiles and fittings.
Guttering -	Brown, Upvc
Joinery -	Black Upvc gutters and downpipes.
	Windows - High performance, white, Upvc.
	Doors - High performance, Upvc, aluminium and composite.

Proposed Garage Conversion and Internal Alterations at
6. Tate Crescent, Burgess Hill, West Sussex. RH15 8TE
 Title: Proposed Floor, Roof Plans and Elevations.
 Client: Mrs E. Sharpe
 Date: April 2026
 Drawn: SFT
 Scales: 1:50 & 1:100 @ A1
 Drawing No: 2026/360/002