


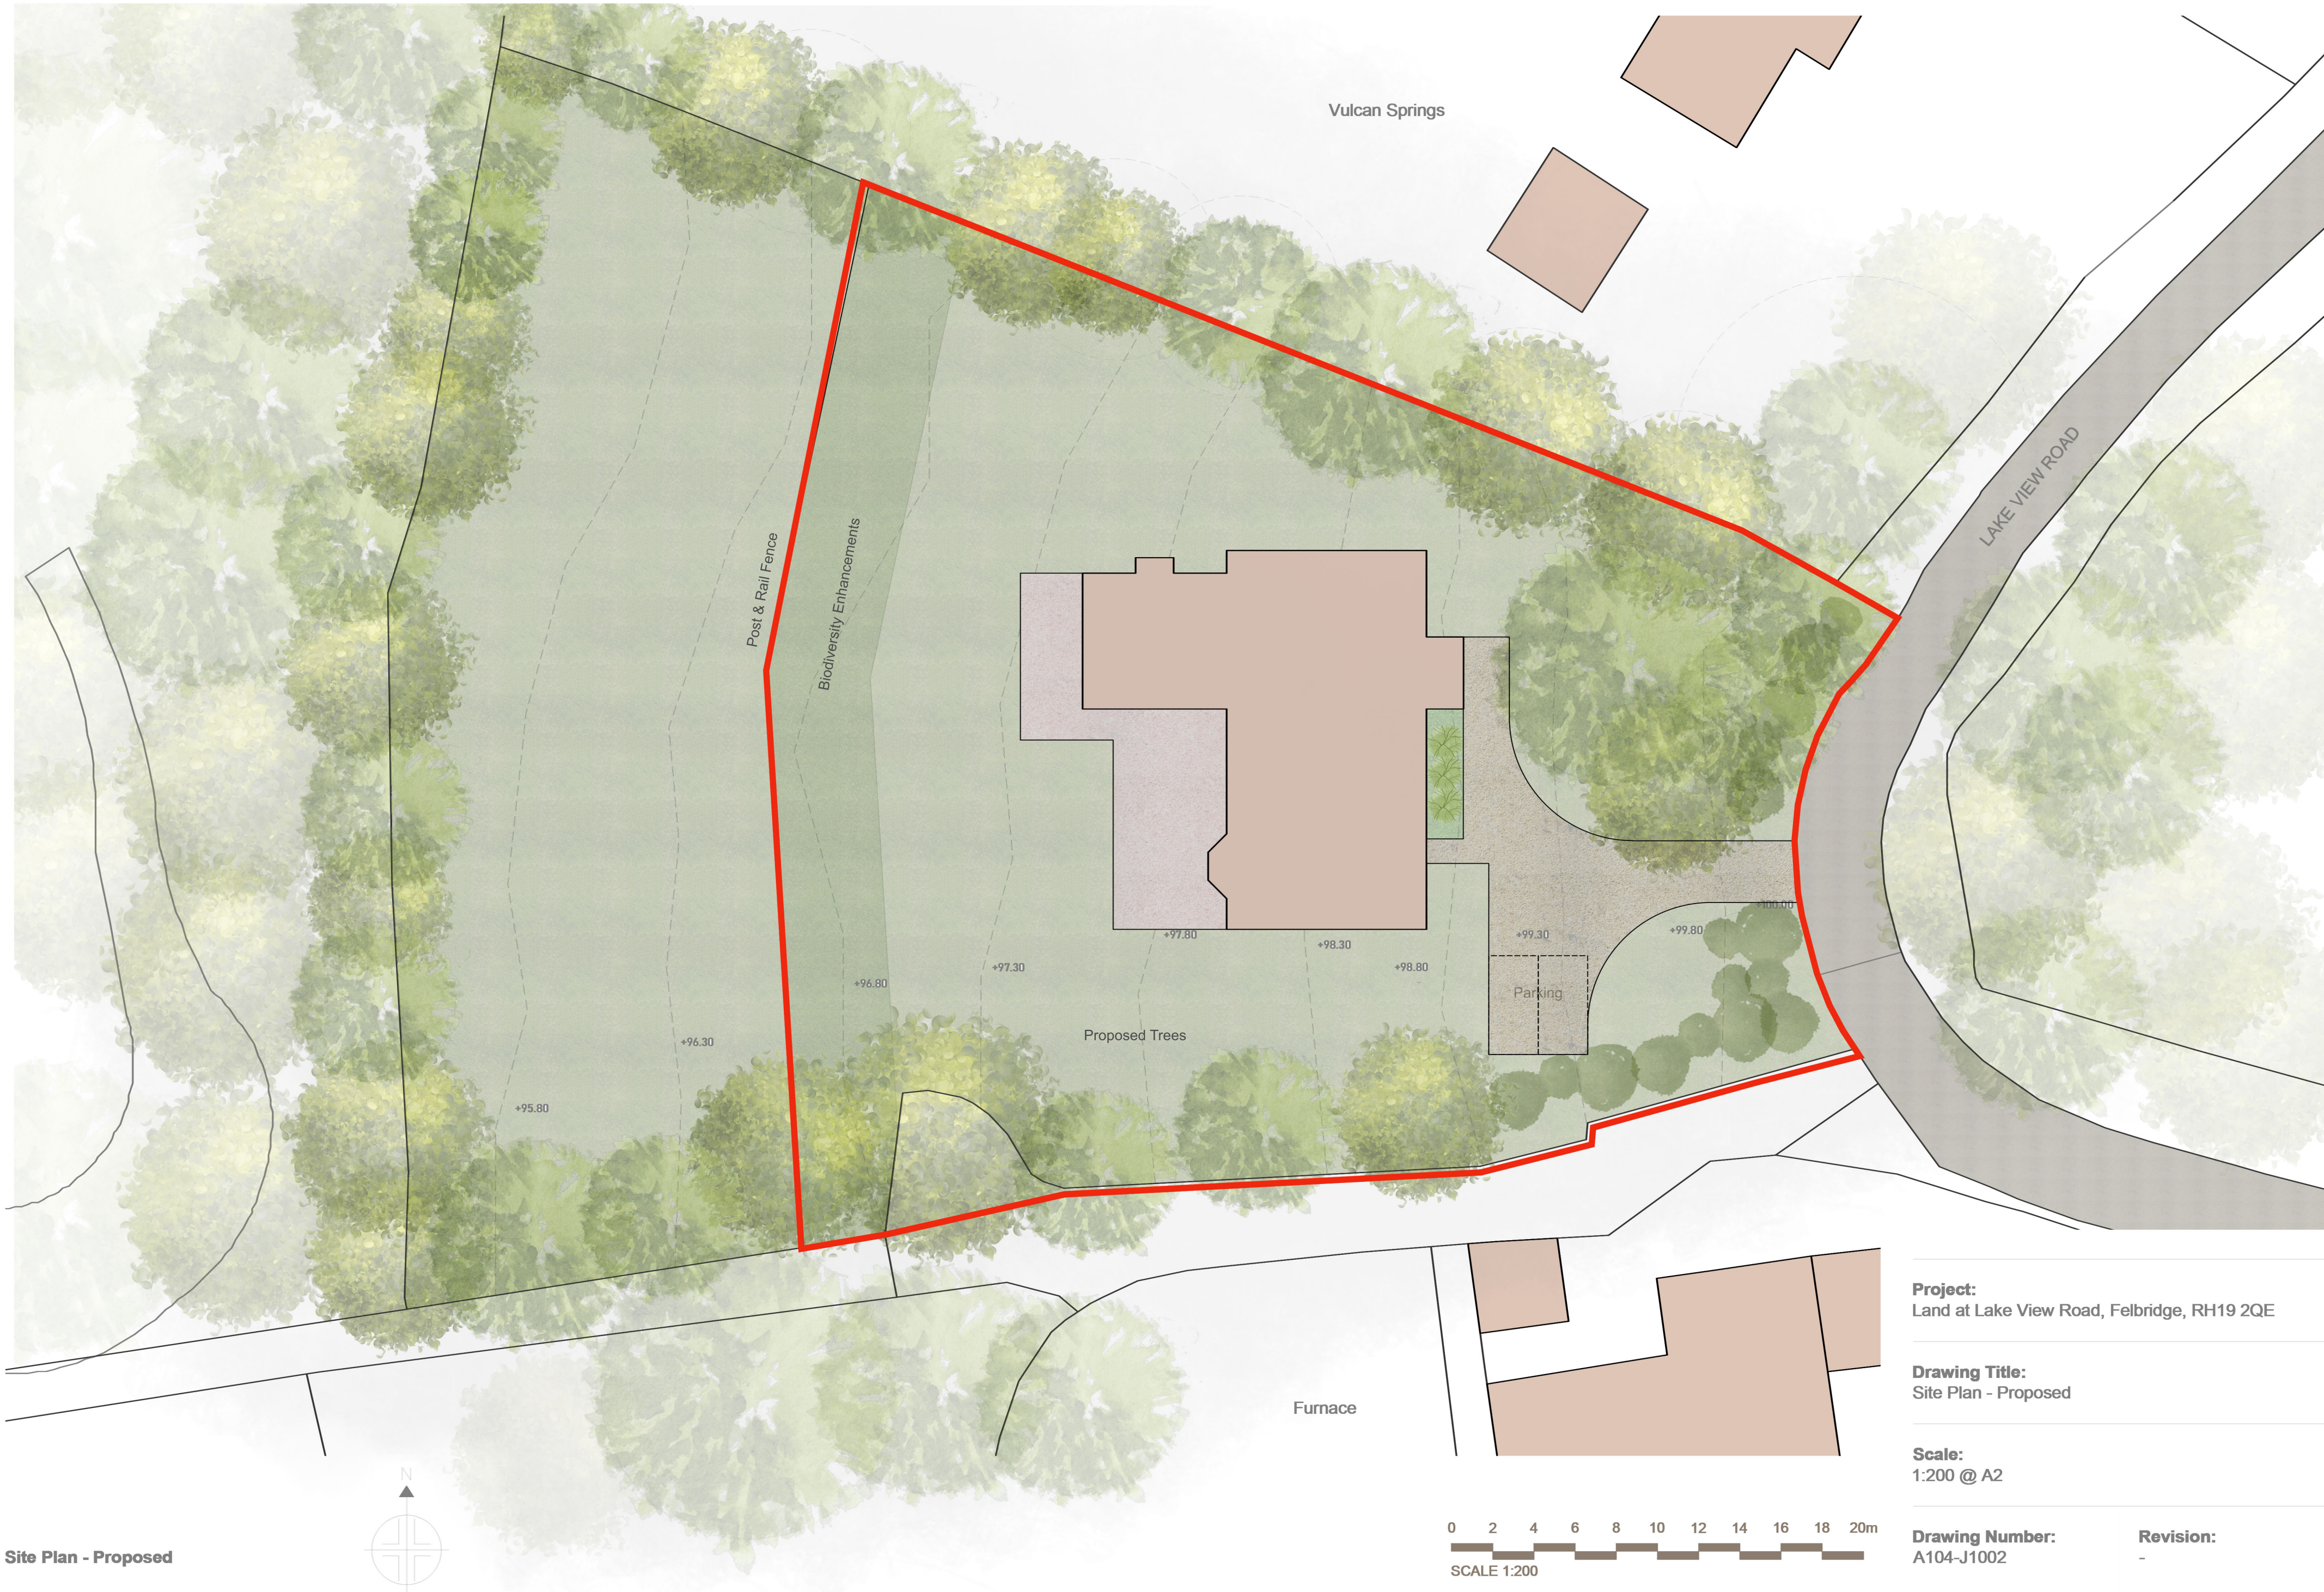

Site Plan - Proposed

Project:
Land at Lake View Road, Felbridge, RH19 2QE

Drawing Title:
Site Plan - Proposed

Scale:
1:200 @ A2

Drawing Number:
A104-J1002

Revision:
-