





1 WEST ELEVATION
Scale: 1:100

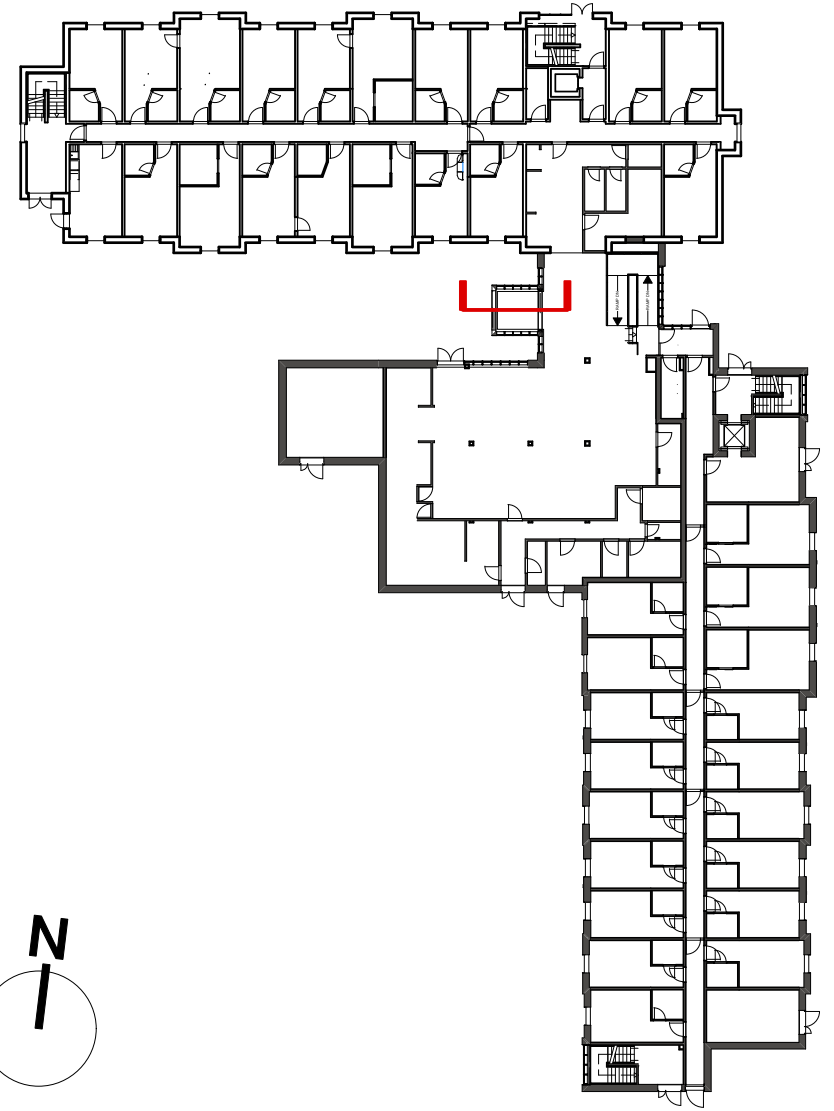

4 REFERENCE PLAN
Scale: 1:500

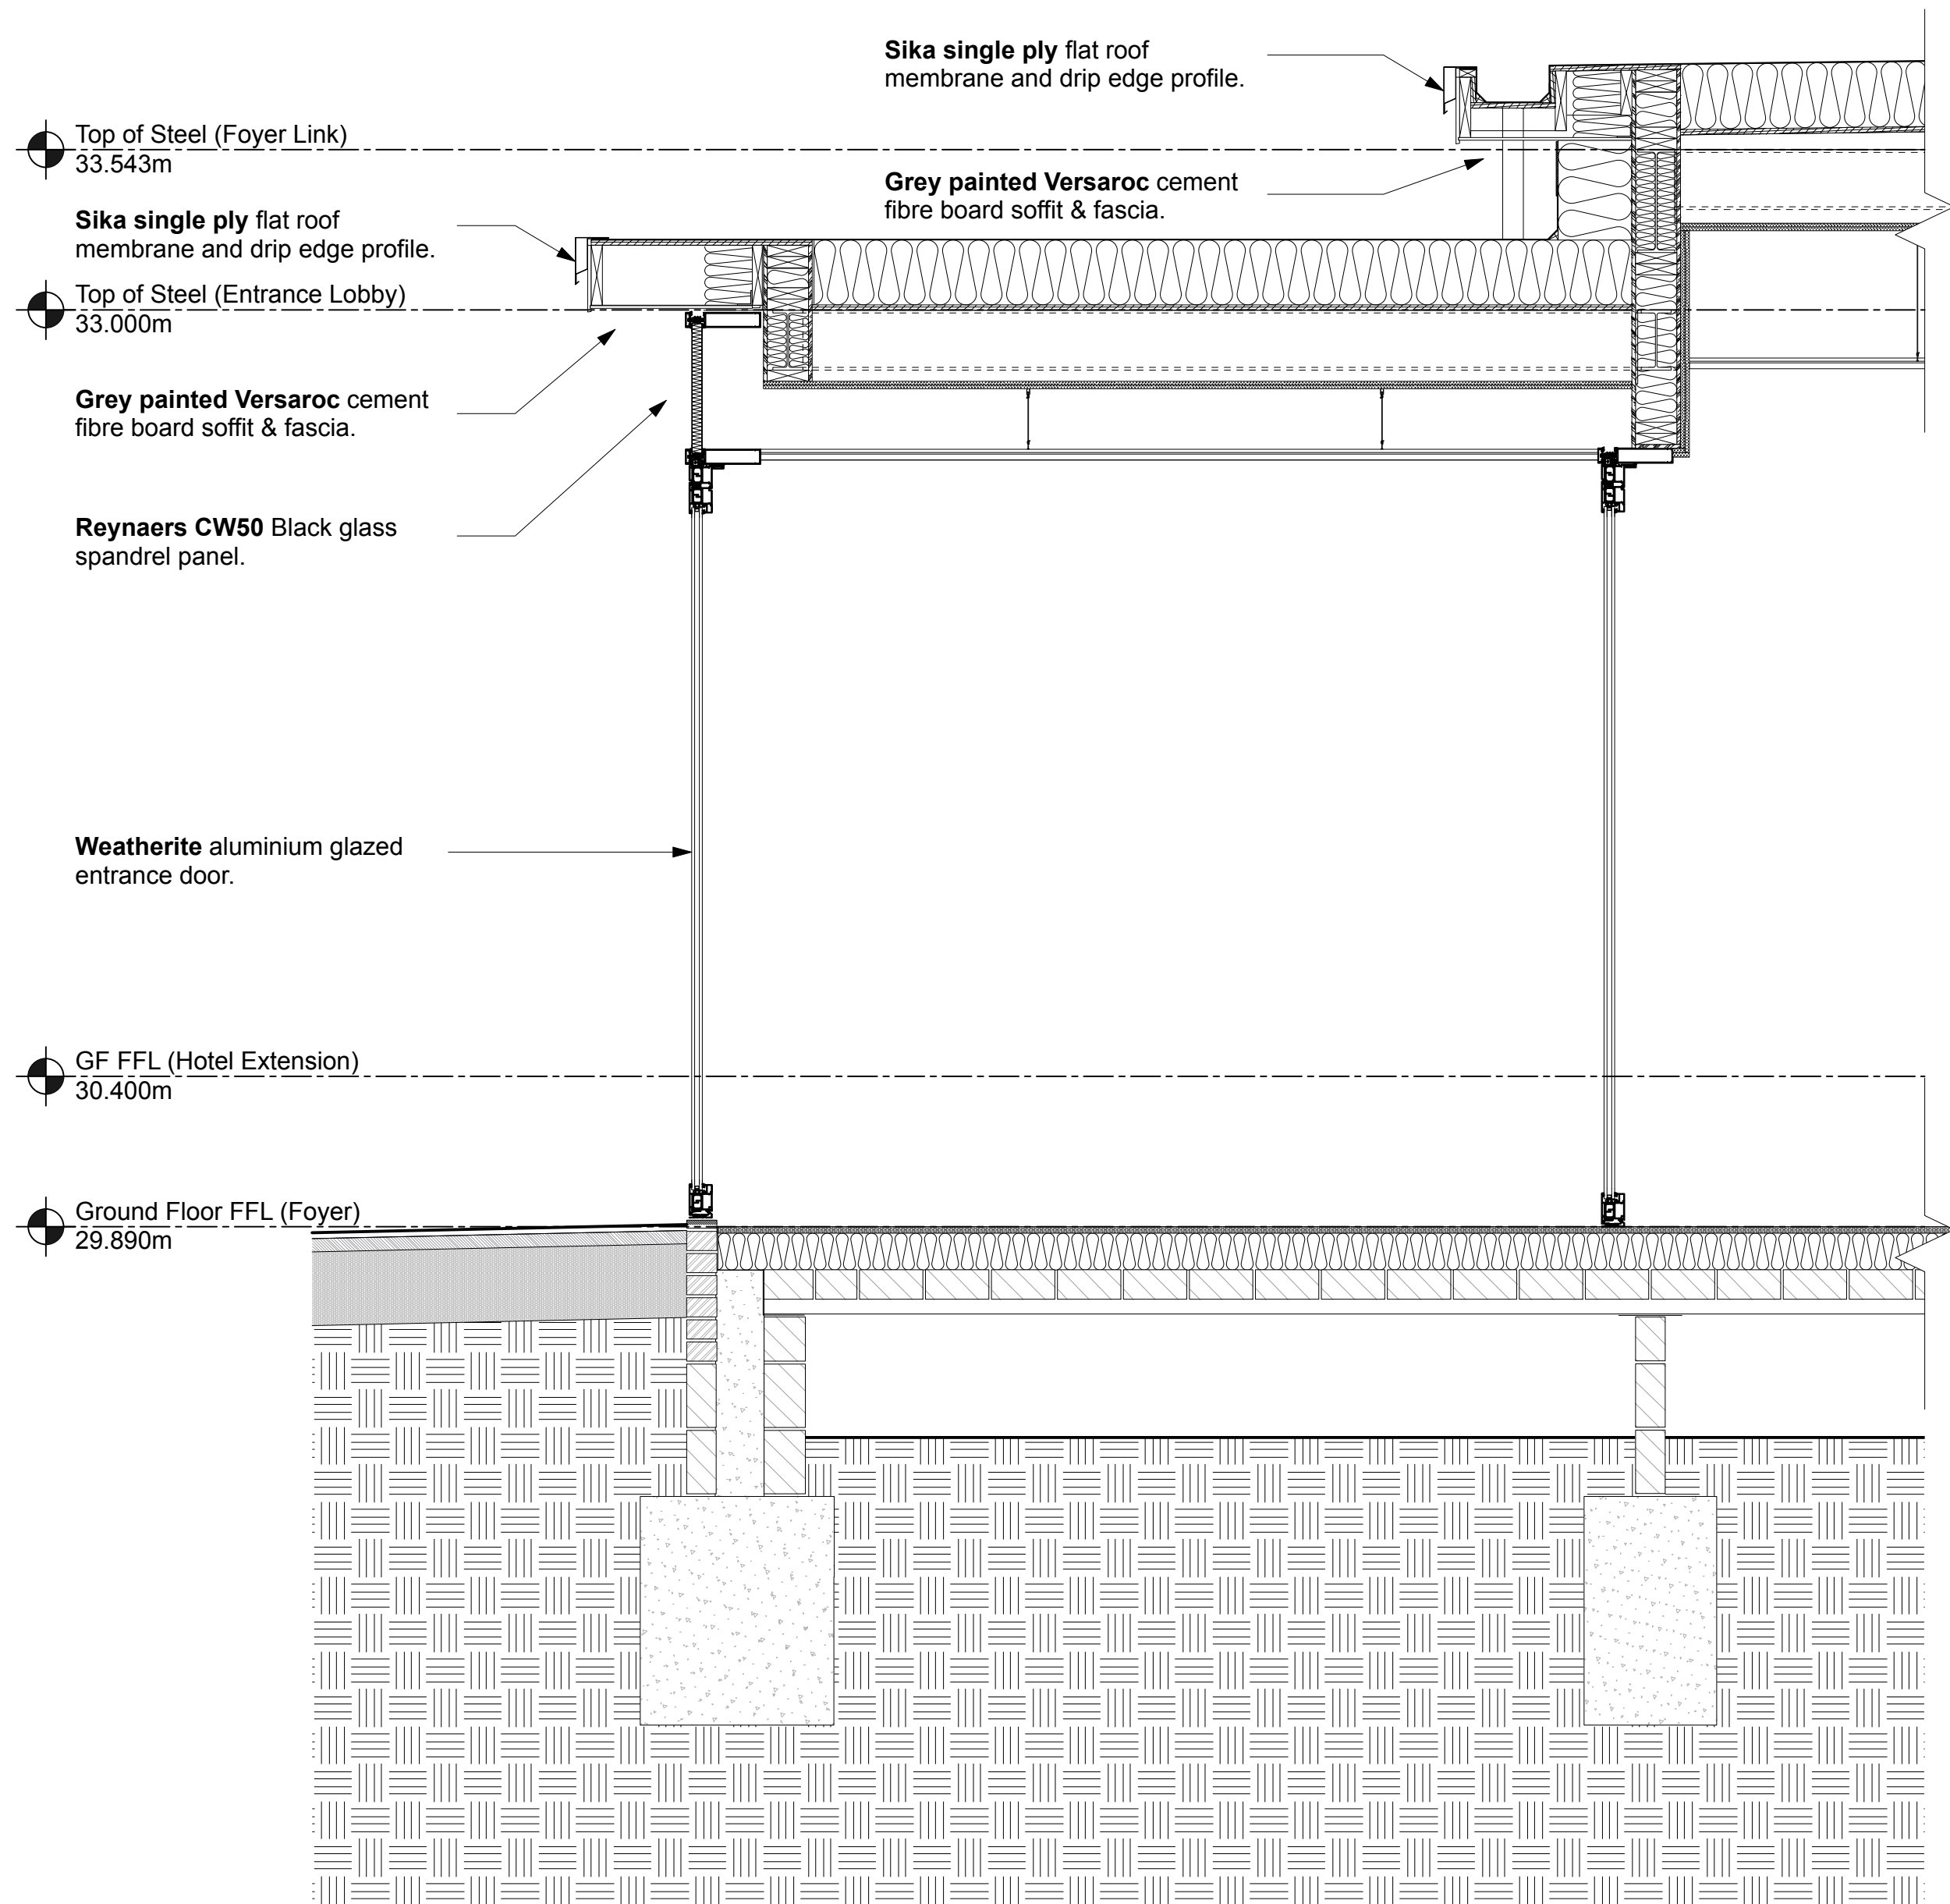

2 DETAIL SECTION
Scale: 1:20



3 DETAIL ELEVATION
Scale: 1:20

© Axiom Architects LLP 2026.
It is for planning application purposes only and may not be reproduced in whole or in part without permission. Drawings lodged for planning approval may be reproduced by the Planning Authority in accordance with the 'Copyright (Material Open to Public Inspection) (Marking of Copies of Plans and Drawings) Order 1990' and must carry the relevant copyright restriction note. Scaling from this drawing should only be carried out from a print at the scale and size specified within the title block. Responsibility for ensuring correct size reproduction remains with the reader.

A	25/03/26	Lobby entrance adjusted.	JD
Rev	Date	Description	By

1 Brooklands Yard Southover
High Street Lewes East Sussex
BN7 1HU
Tel. 01273 479434
www.axiomarchitects.co.uk

Client
WHITBREAD GROUP PLC

Project
**BURGESS HILL PREMIER INN
CHARLES AVENUE
BURGESS HILL. RH15 9TQ**

Drawing
**TYPICAL BAY STUDY
ENTRANCE LOBBY
CURTAIN WALL**

Scale	Date	Drawn	Checked
1:100/20 @ A1	18/03/2026	JD	

Drawing No.	Revision
6063-PL- 253	A

Status
PLANNING