






1 EAST ELEVATION
Scale: 1:100

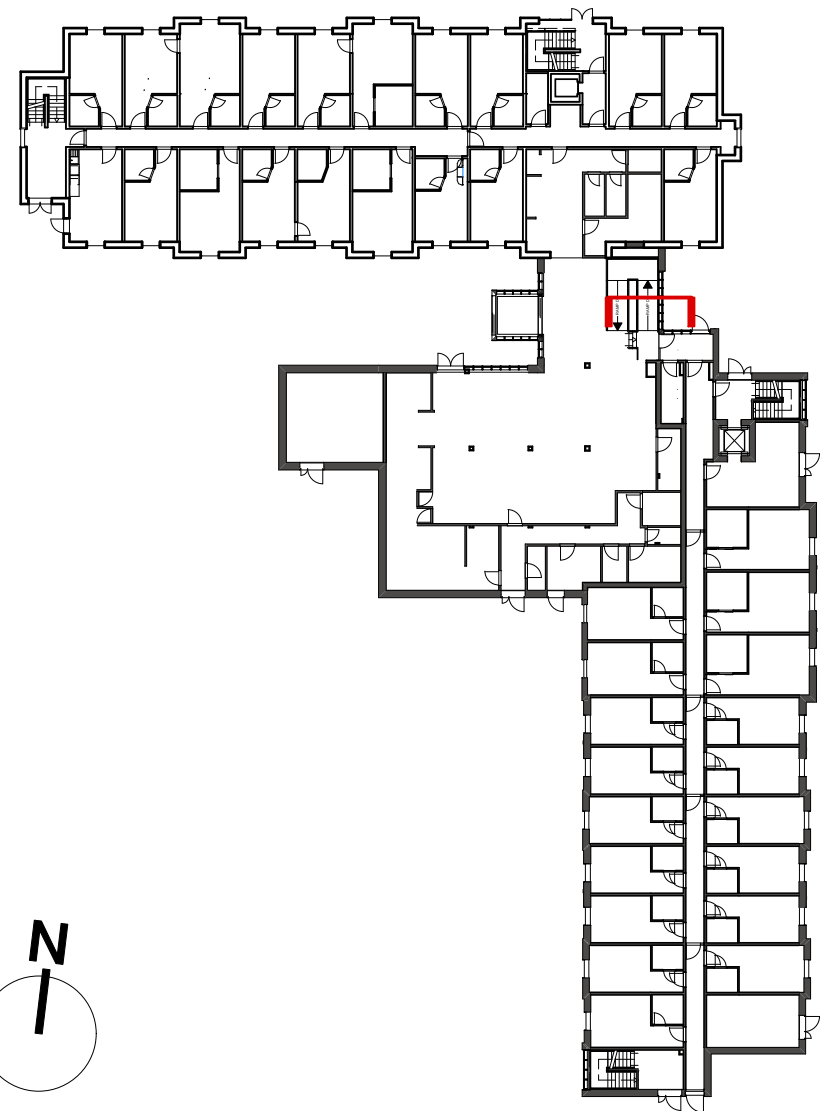

4 REFERENCE PLAN
Scale: 1:500

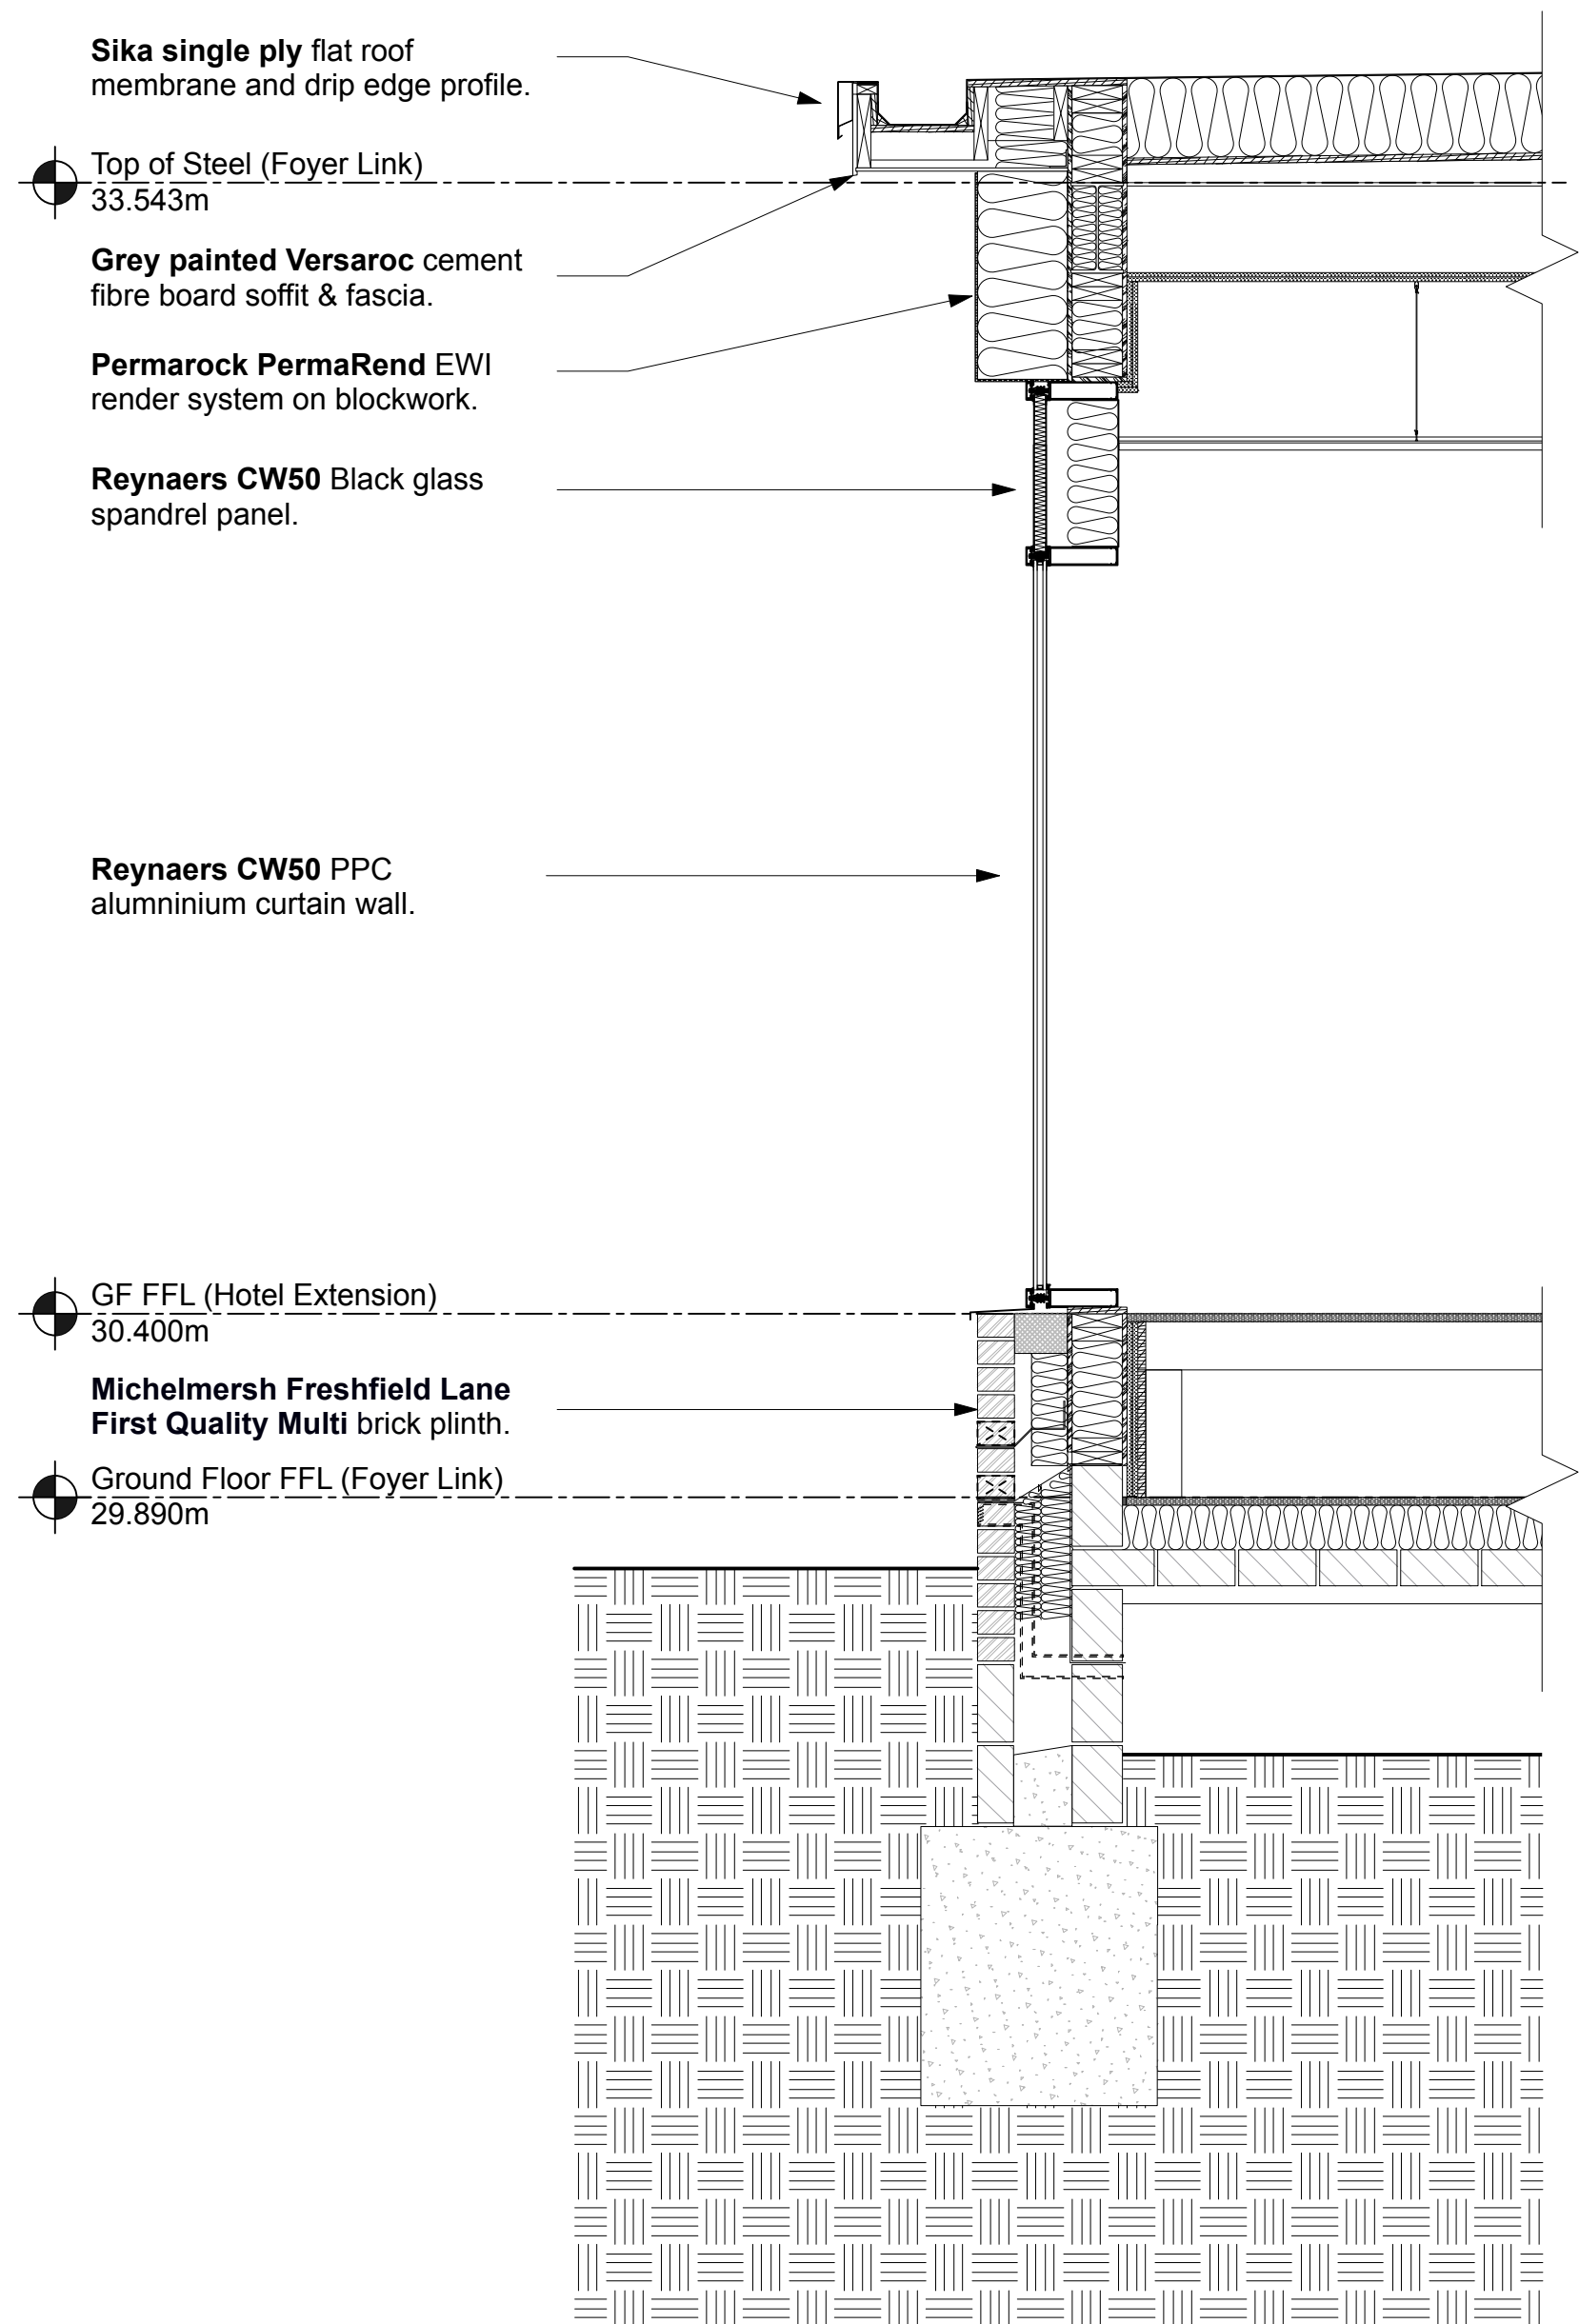

2 DETAIL SECTION
Scale: 1:20

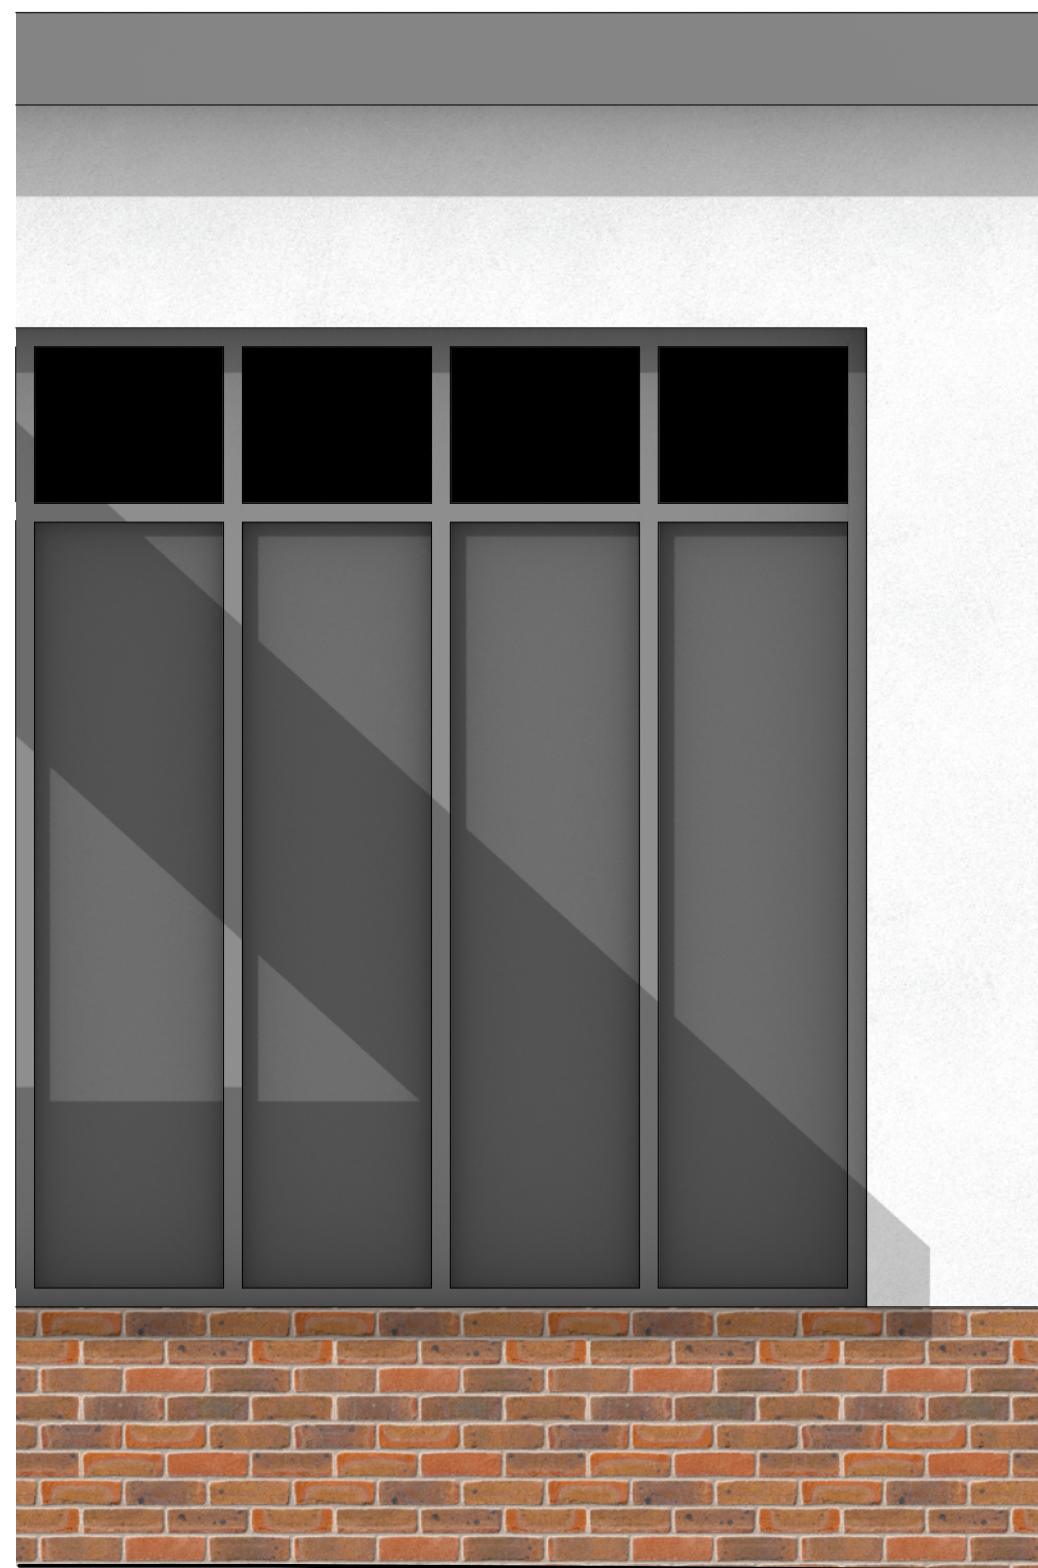

3 DETAIL ELEVATION
Scale: 1:20

© Axiom Architects LLP 2026.
It is for planning application purposes only and may not be reproduced in whole or in part without permission. Drawings lodged for planning approval may be reproduced by the Planning Authority in accordance with the 'Copyright (Material Open to Public Inspection) (Marking of Copies of Plans and Drawings) Order 1990' and must carry the relevant copyright restriction note. Scaling from this drawing should only be carried out from a print at the scale and size specified within the title block. Responsibility for ensuring correct size reproduction remains with the reader.

A 25/03/26 Window head alignment.

Rev	Date	Description	By	Chk
-----	------	-------------	----	-----

1 Brooklands Yard Southover
High Street Lewes East Sussex
BN7 1HU

Tel. 01273 479434
www.axiomarchitects.co.uk

Client

WHITBREAD GROUP PLC

Project

BURGESS HILL PREMIER INN
CHARLES AVENUE
BURGESS HILL. RH15 9TQ

Drawing

TYPICAL BAY STUDY
RECEPTION FOYER
CURTAIN WALL & RENDER EWI

Scale	Date	Drawn	Checked
1:100/20 @ A1	18/03/2026	JD	

Drawing No.	Revision
6063-PL- 254	A

Status
PLANNING