






1 WEST ELEVATION
Scale: 1:100

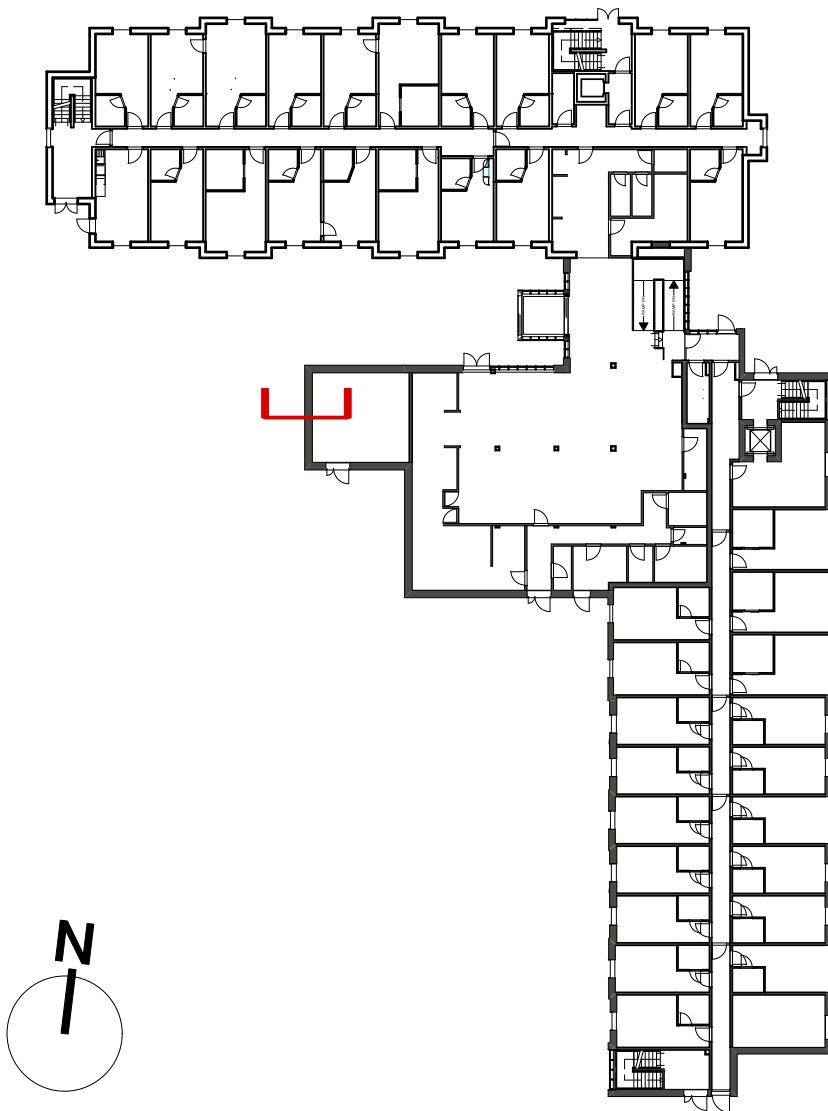

4 REFERENCE PLAN
Scale: 1:500

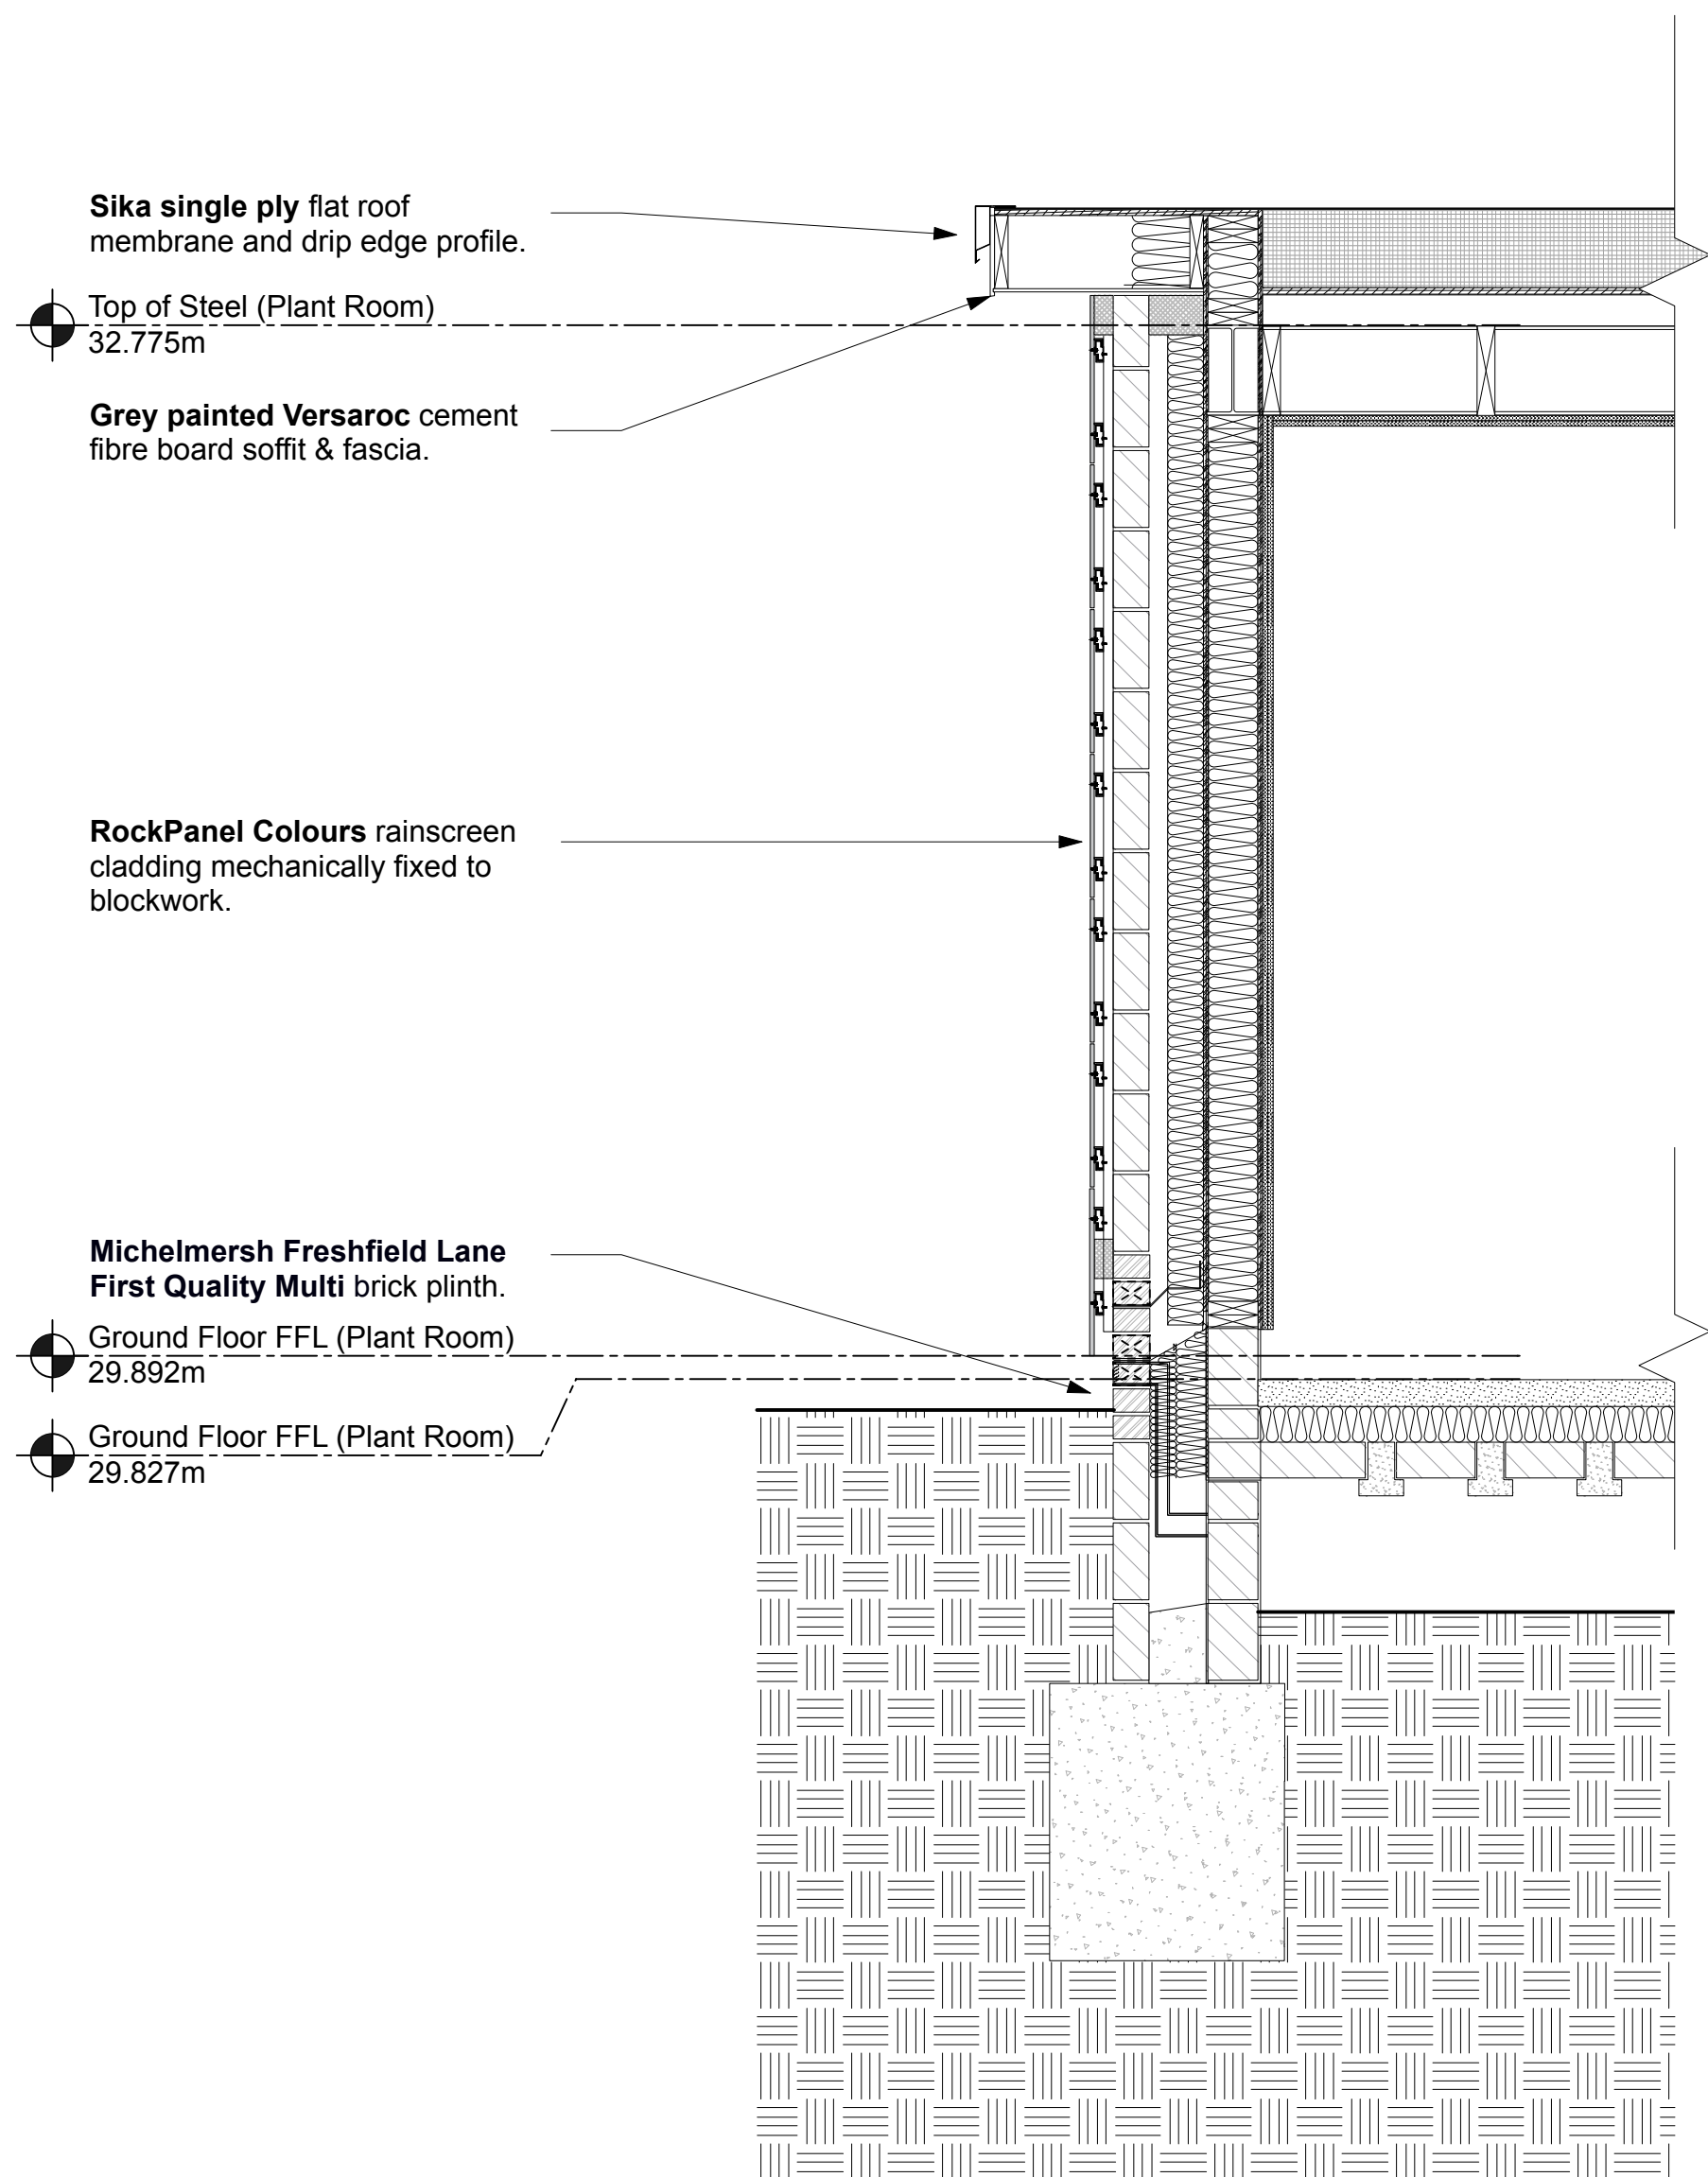

2 DETAIL SECTION
Scale: 1:20

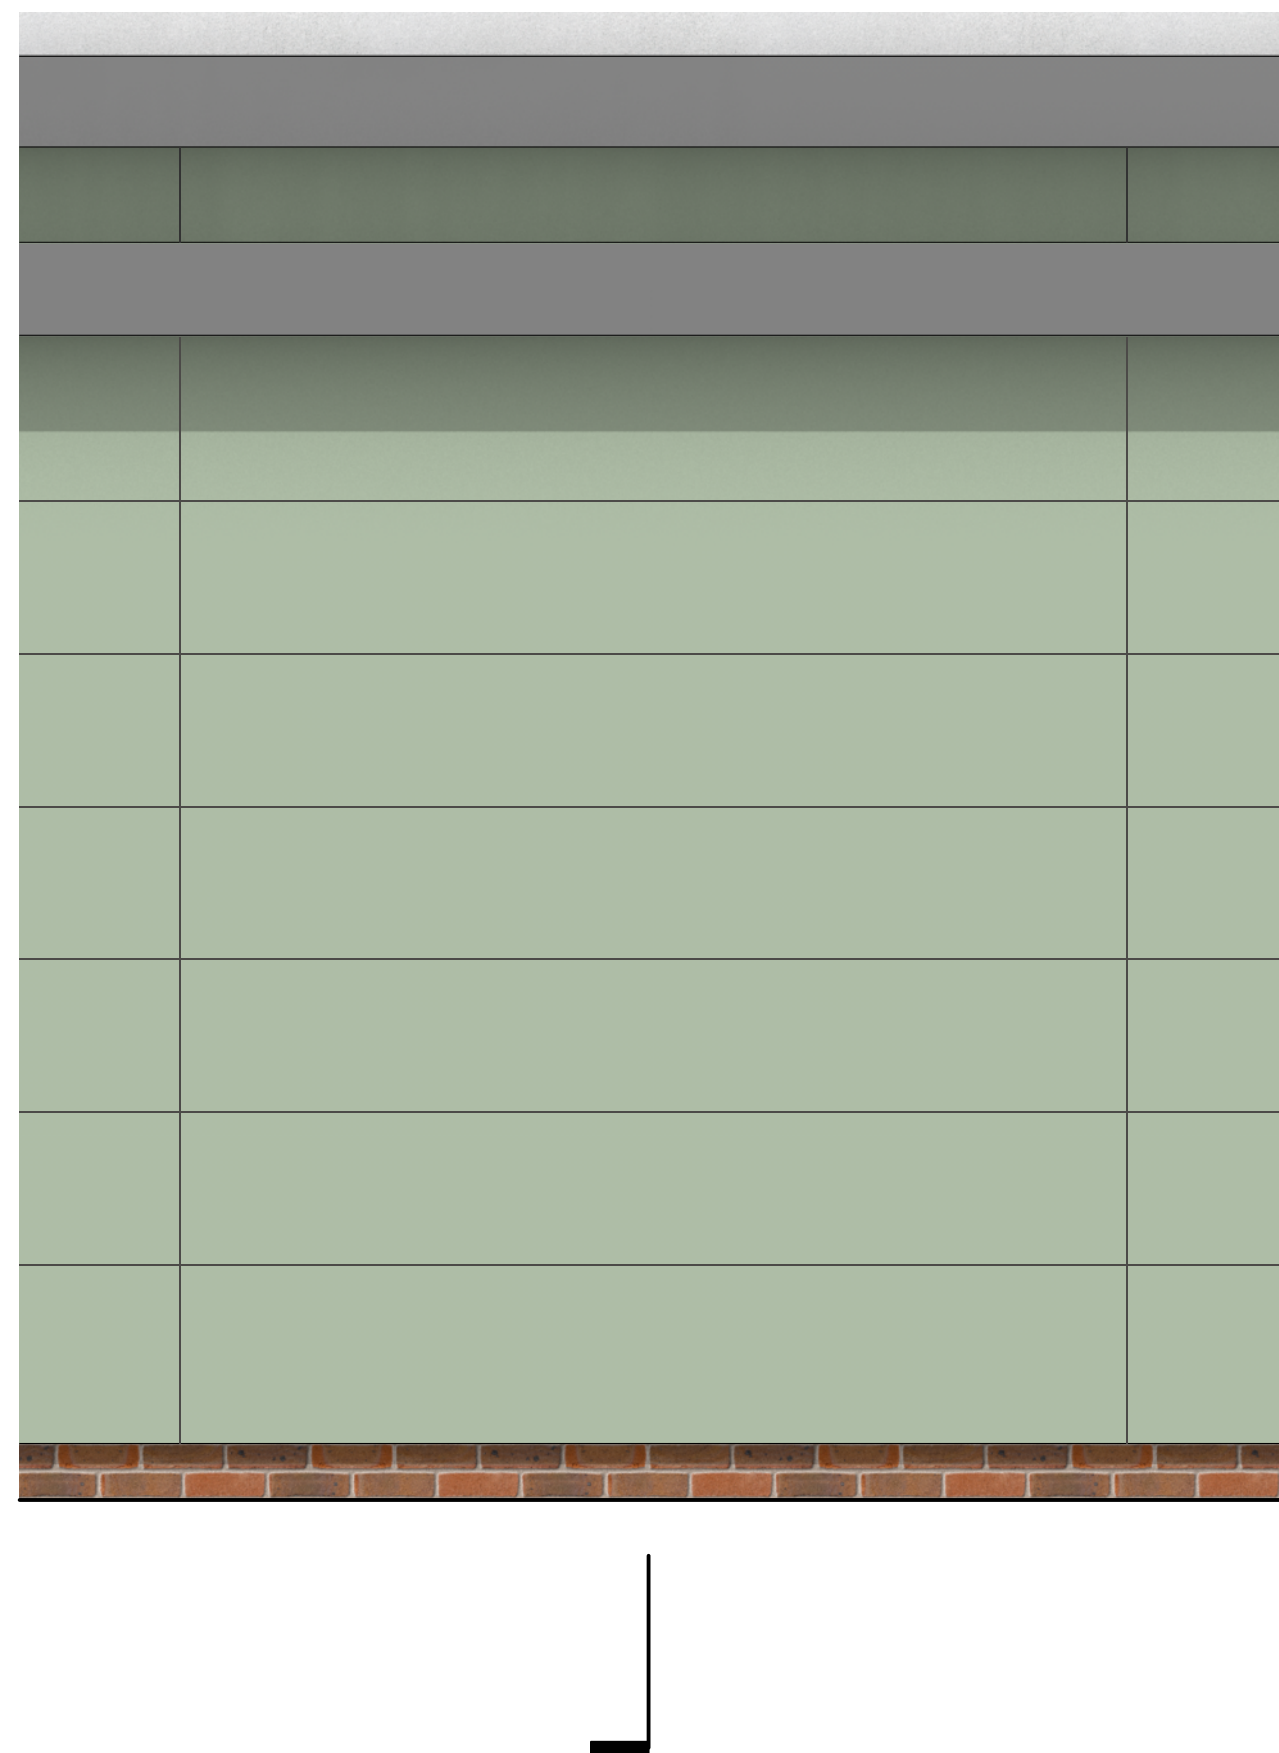

3 DETAIL ELEVATION
Scale: 1:20

© Axiom Architects LLP 2026.
It is for planning application purposes only and may not be reproduced in whole or in part without permission. Drawings lodged for planning approval may be reproduced by the Planning Authority in accordance with the 'Copyright (Material Open to Public Inspection) (Marking of Copies of Plans and Drawings) Order 1990' and must carry the relevant copyright restriction note. Scaling from this drawing should only be carried out from a print at the scale and size specified within the title block. Responsibility for ensuring correct size reproduction remains with the reader.

A 25/03/26 Window head alignment. JD
Rev Date Description By Chk
1 Brooklands Yard Southover High Street Lewes East Sussex BN7 1HU
Tel. 01273 479434
www.axiomarchitects.co.uk

AXIOM
ARCHITECTS

Client
WHITBREAD GROUP PLC

Project
BURGESS HILL PREMIER INN
CHARLES AVENUE
BURGESS HILL. RH15 9TQ

Drawing
TYPICAL BAY STUDY
RESTAURANT/PLANT ROOM PROJECTION
ROCKPANEL CLADDING ON BLOCKWORK

Scale 1:100/20 @ A1 Date 18/03/2026 Drawn JD Checked JD

Drawing No. Revision

6063-PL- 255 A
Status
PLANNING