



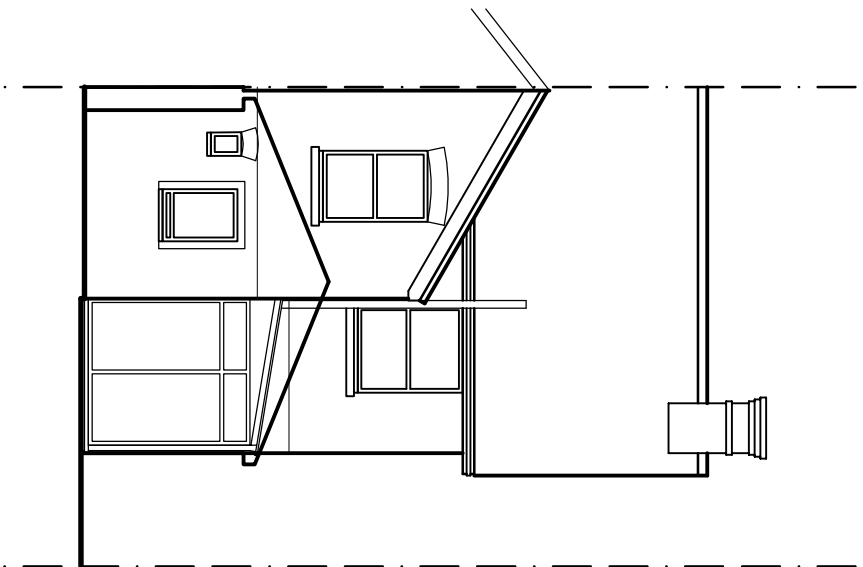

North Elevation

As Existing


1:100

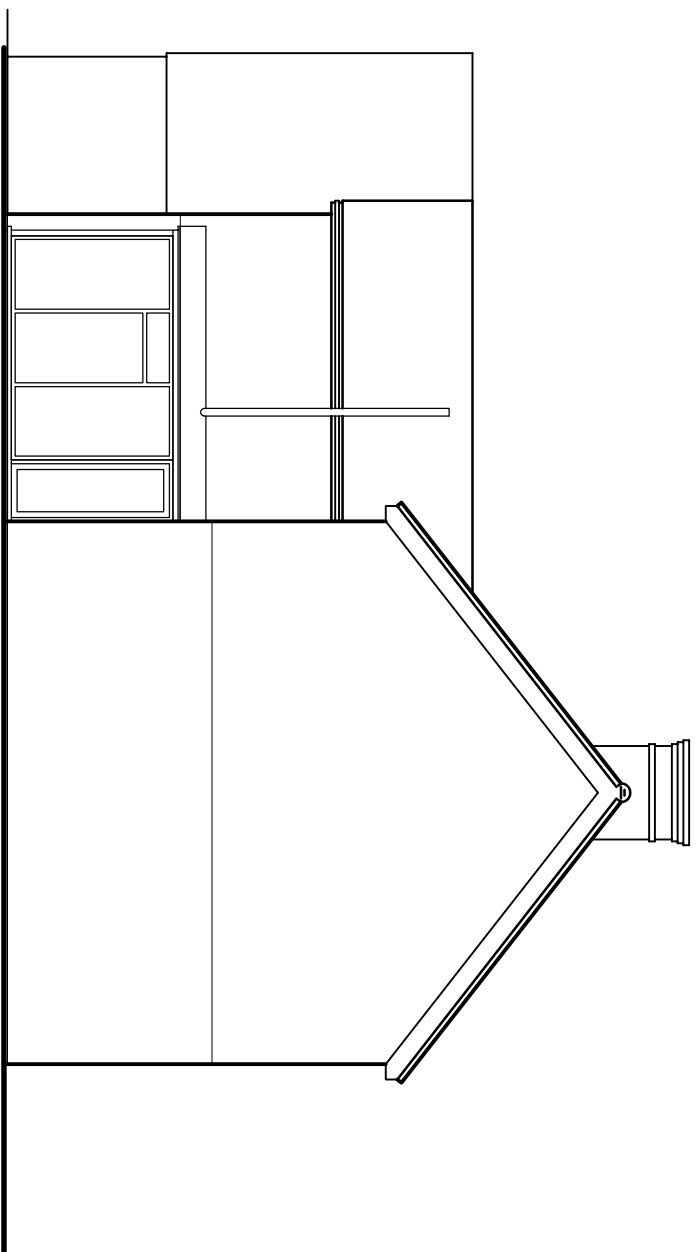

West Elevation

As Existing


1:100

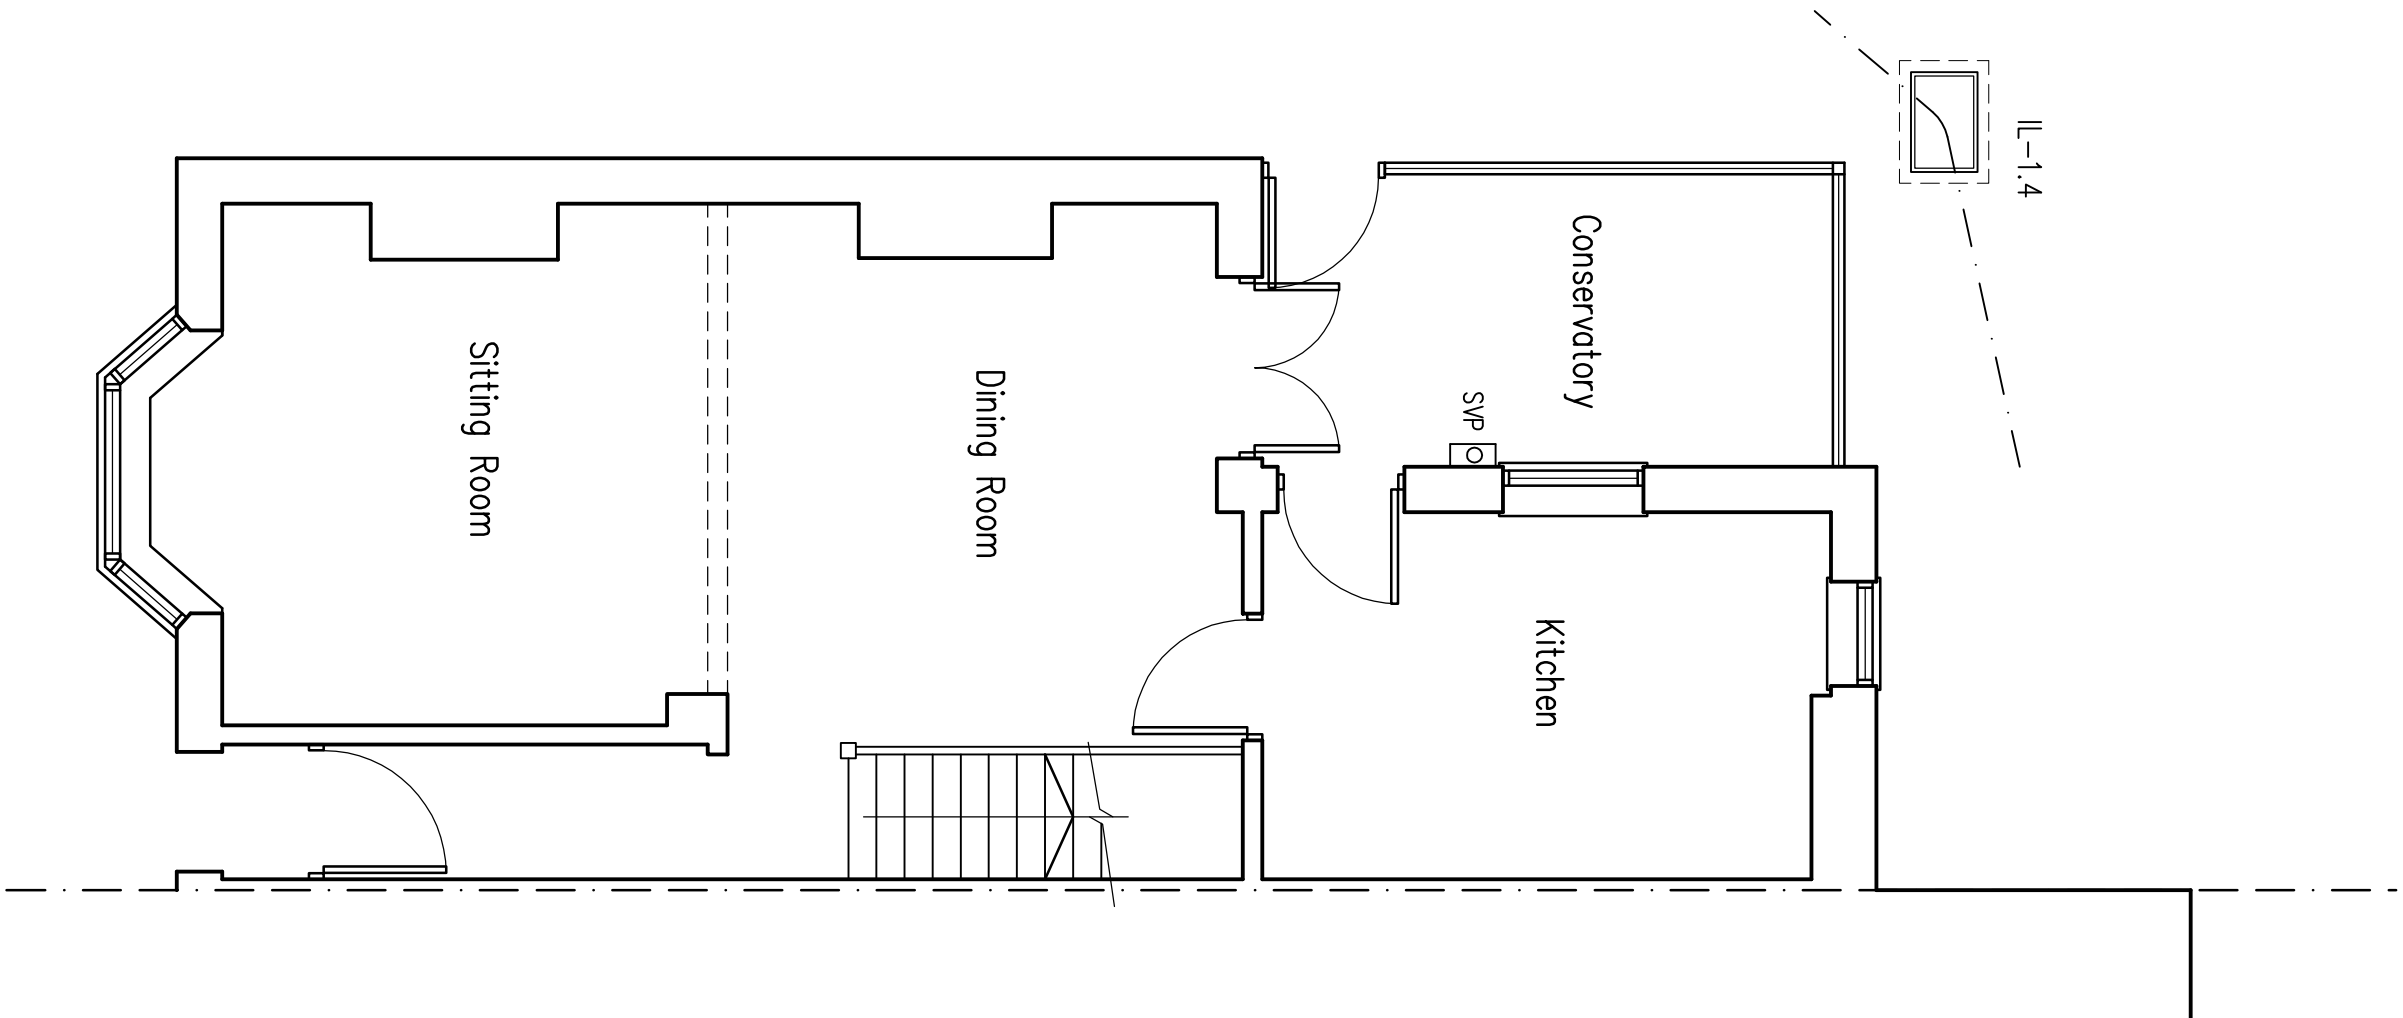

Ground Floor Plan

As Existing

1:50

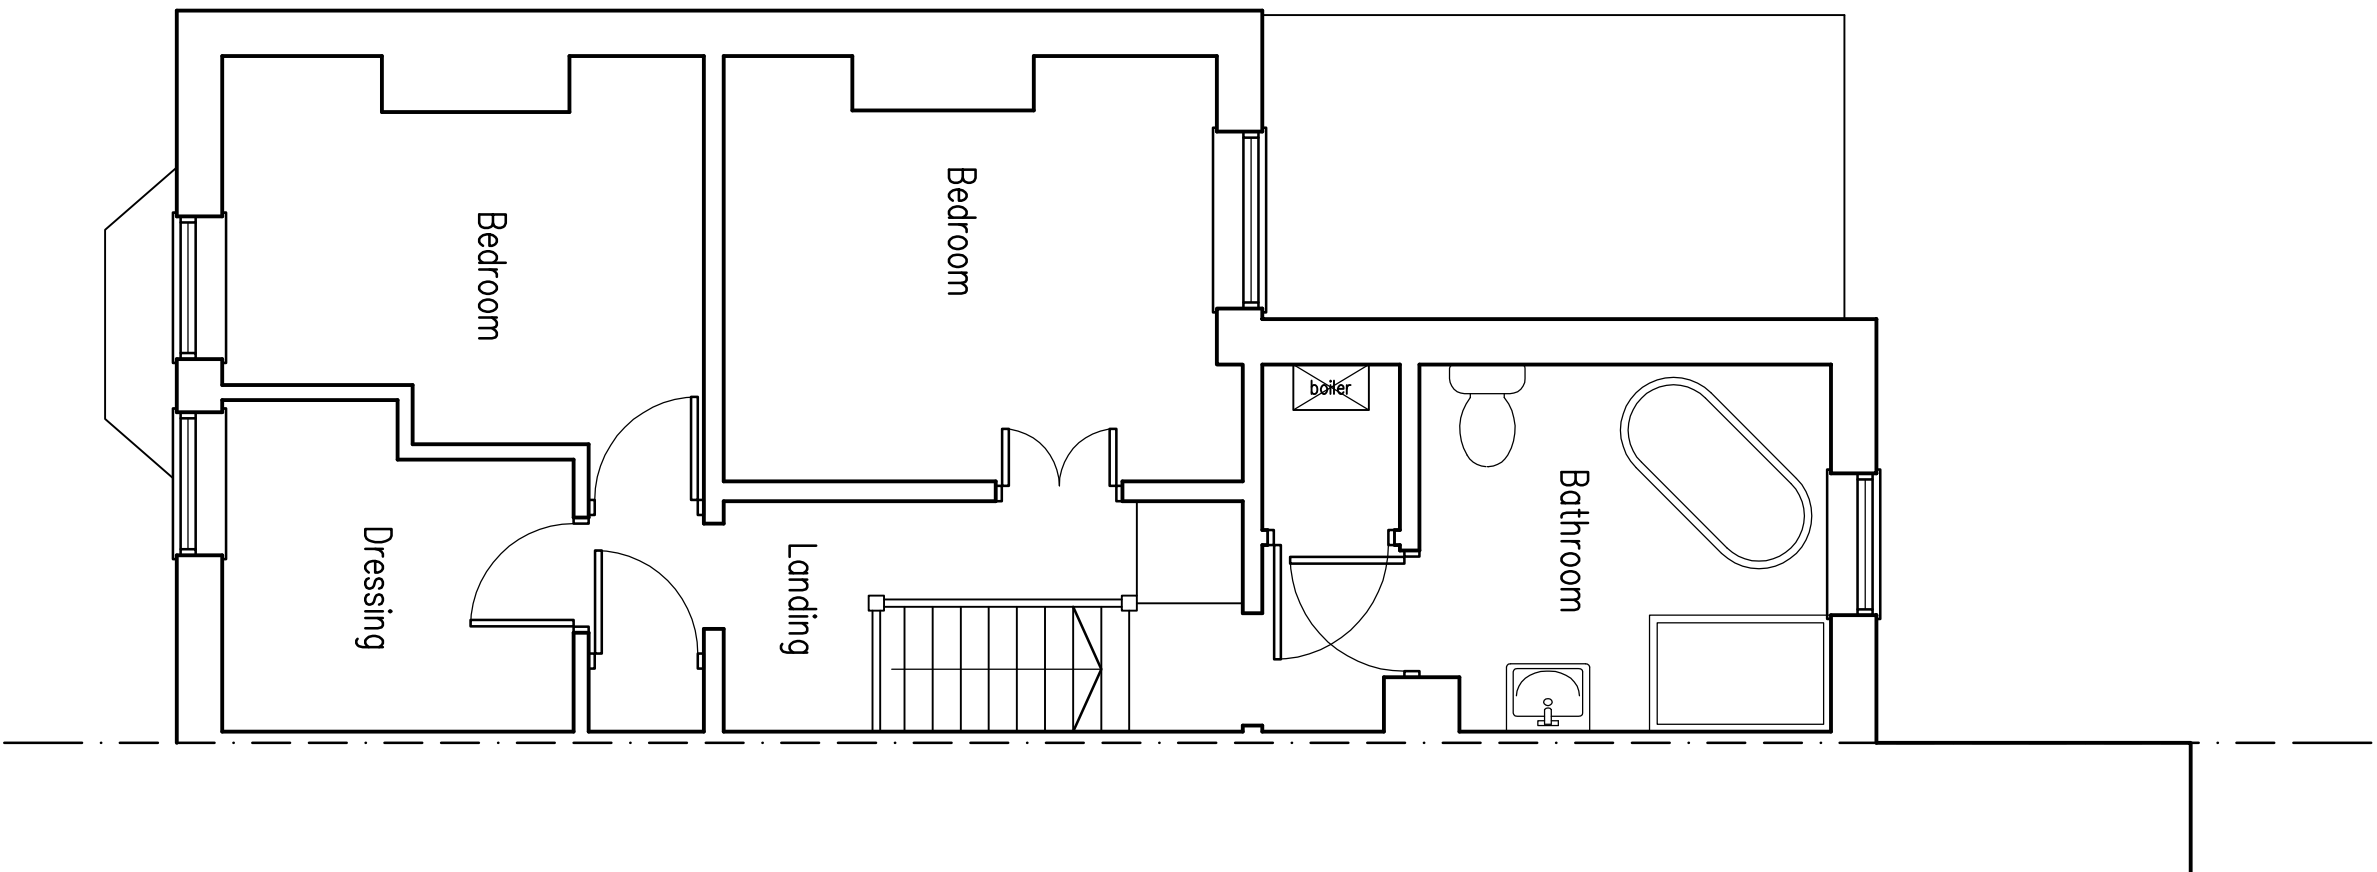

First Floor Plan

As Existing

1:50






Location Plan

1:1250



Block Plan


1:500

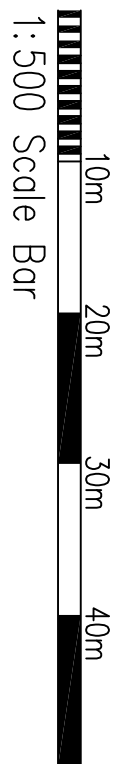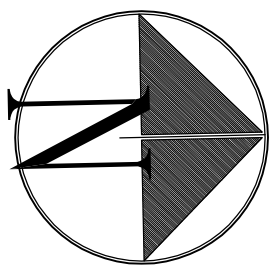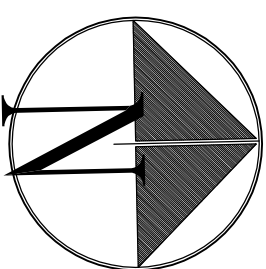


1:500 Scale Bar



1:1250 Scale Bar

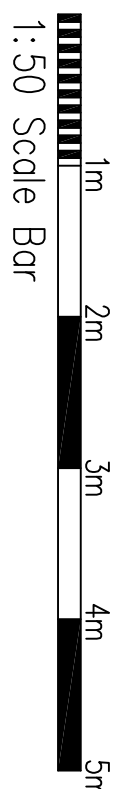

1:50 Scale Bar

 

1:100 Scale Bar

A1 Dec 2025 Block & Location plans added

Project:
Rear Extension at:
29 Franklyn Road
Haywards Heath
RH16 4DQ

Drawing title:
Floor Plans & Elevations
As Existing
Block & Location Plans

Client:
Mr & Mrs O. Read

Copyright of:
Clive Voller Associates
Chartered Building Surveyors
15 Station Road
Burgess Hill
West Sussex
RH15 9DE
Tel: 01444 871010
Fax: 01444 870099
Web: www.clivevoller.com



Scale:
1:50, 1:100, 1:500, 1:1250 @ A1

Date:
Oct 2025

Drawn:

Orig. No. 4145-01

Rev'n
A