



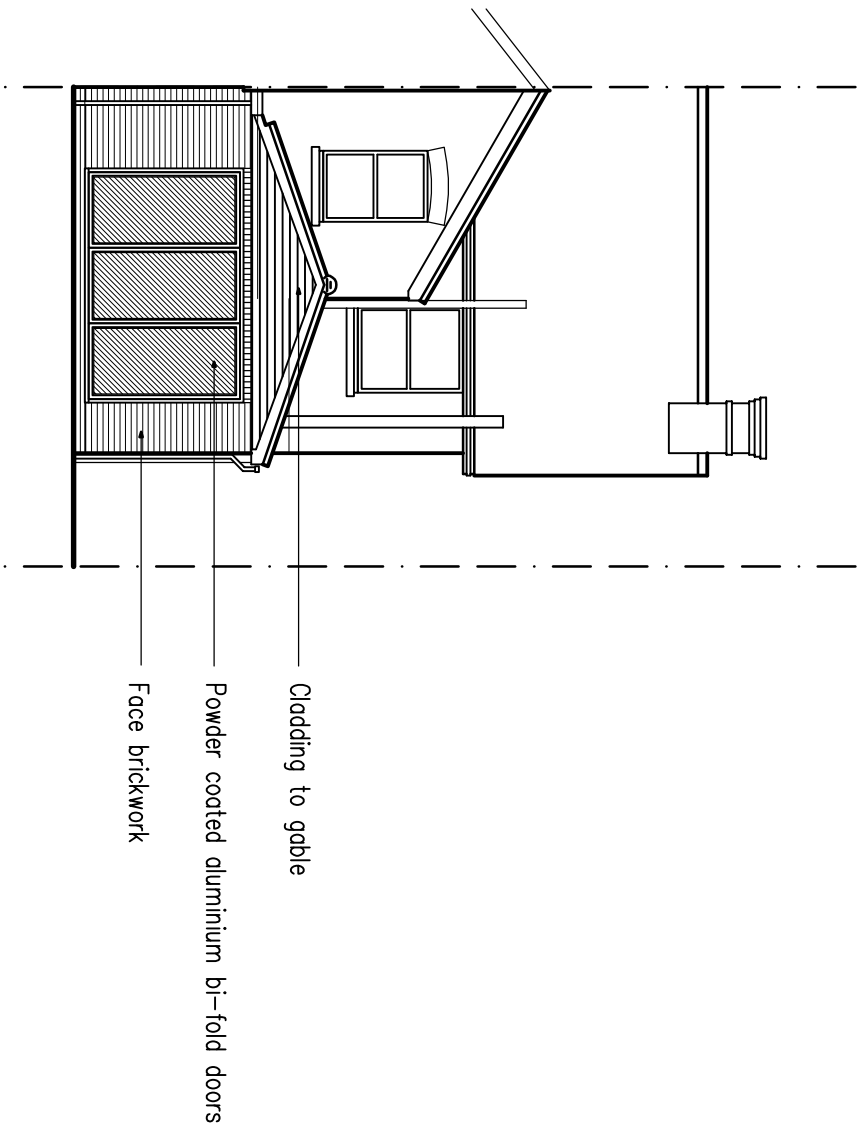


North Elevation

As Proposed
1:100

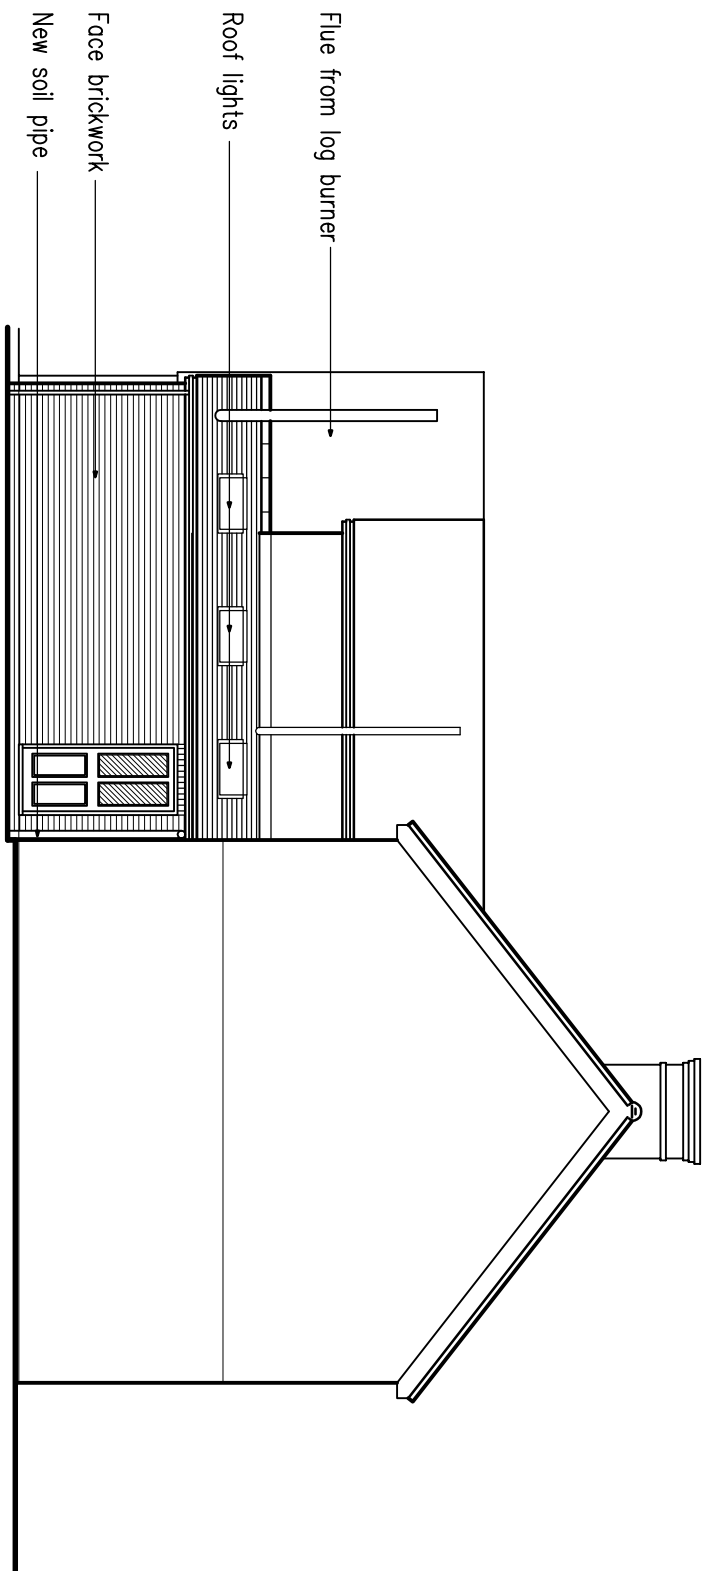


West Elevation

As Proposed
1:100

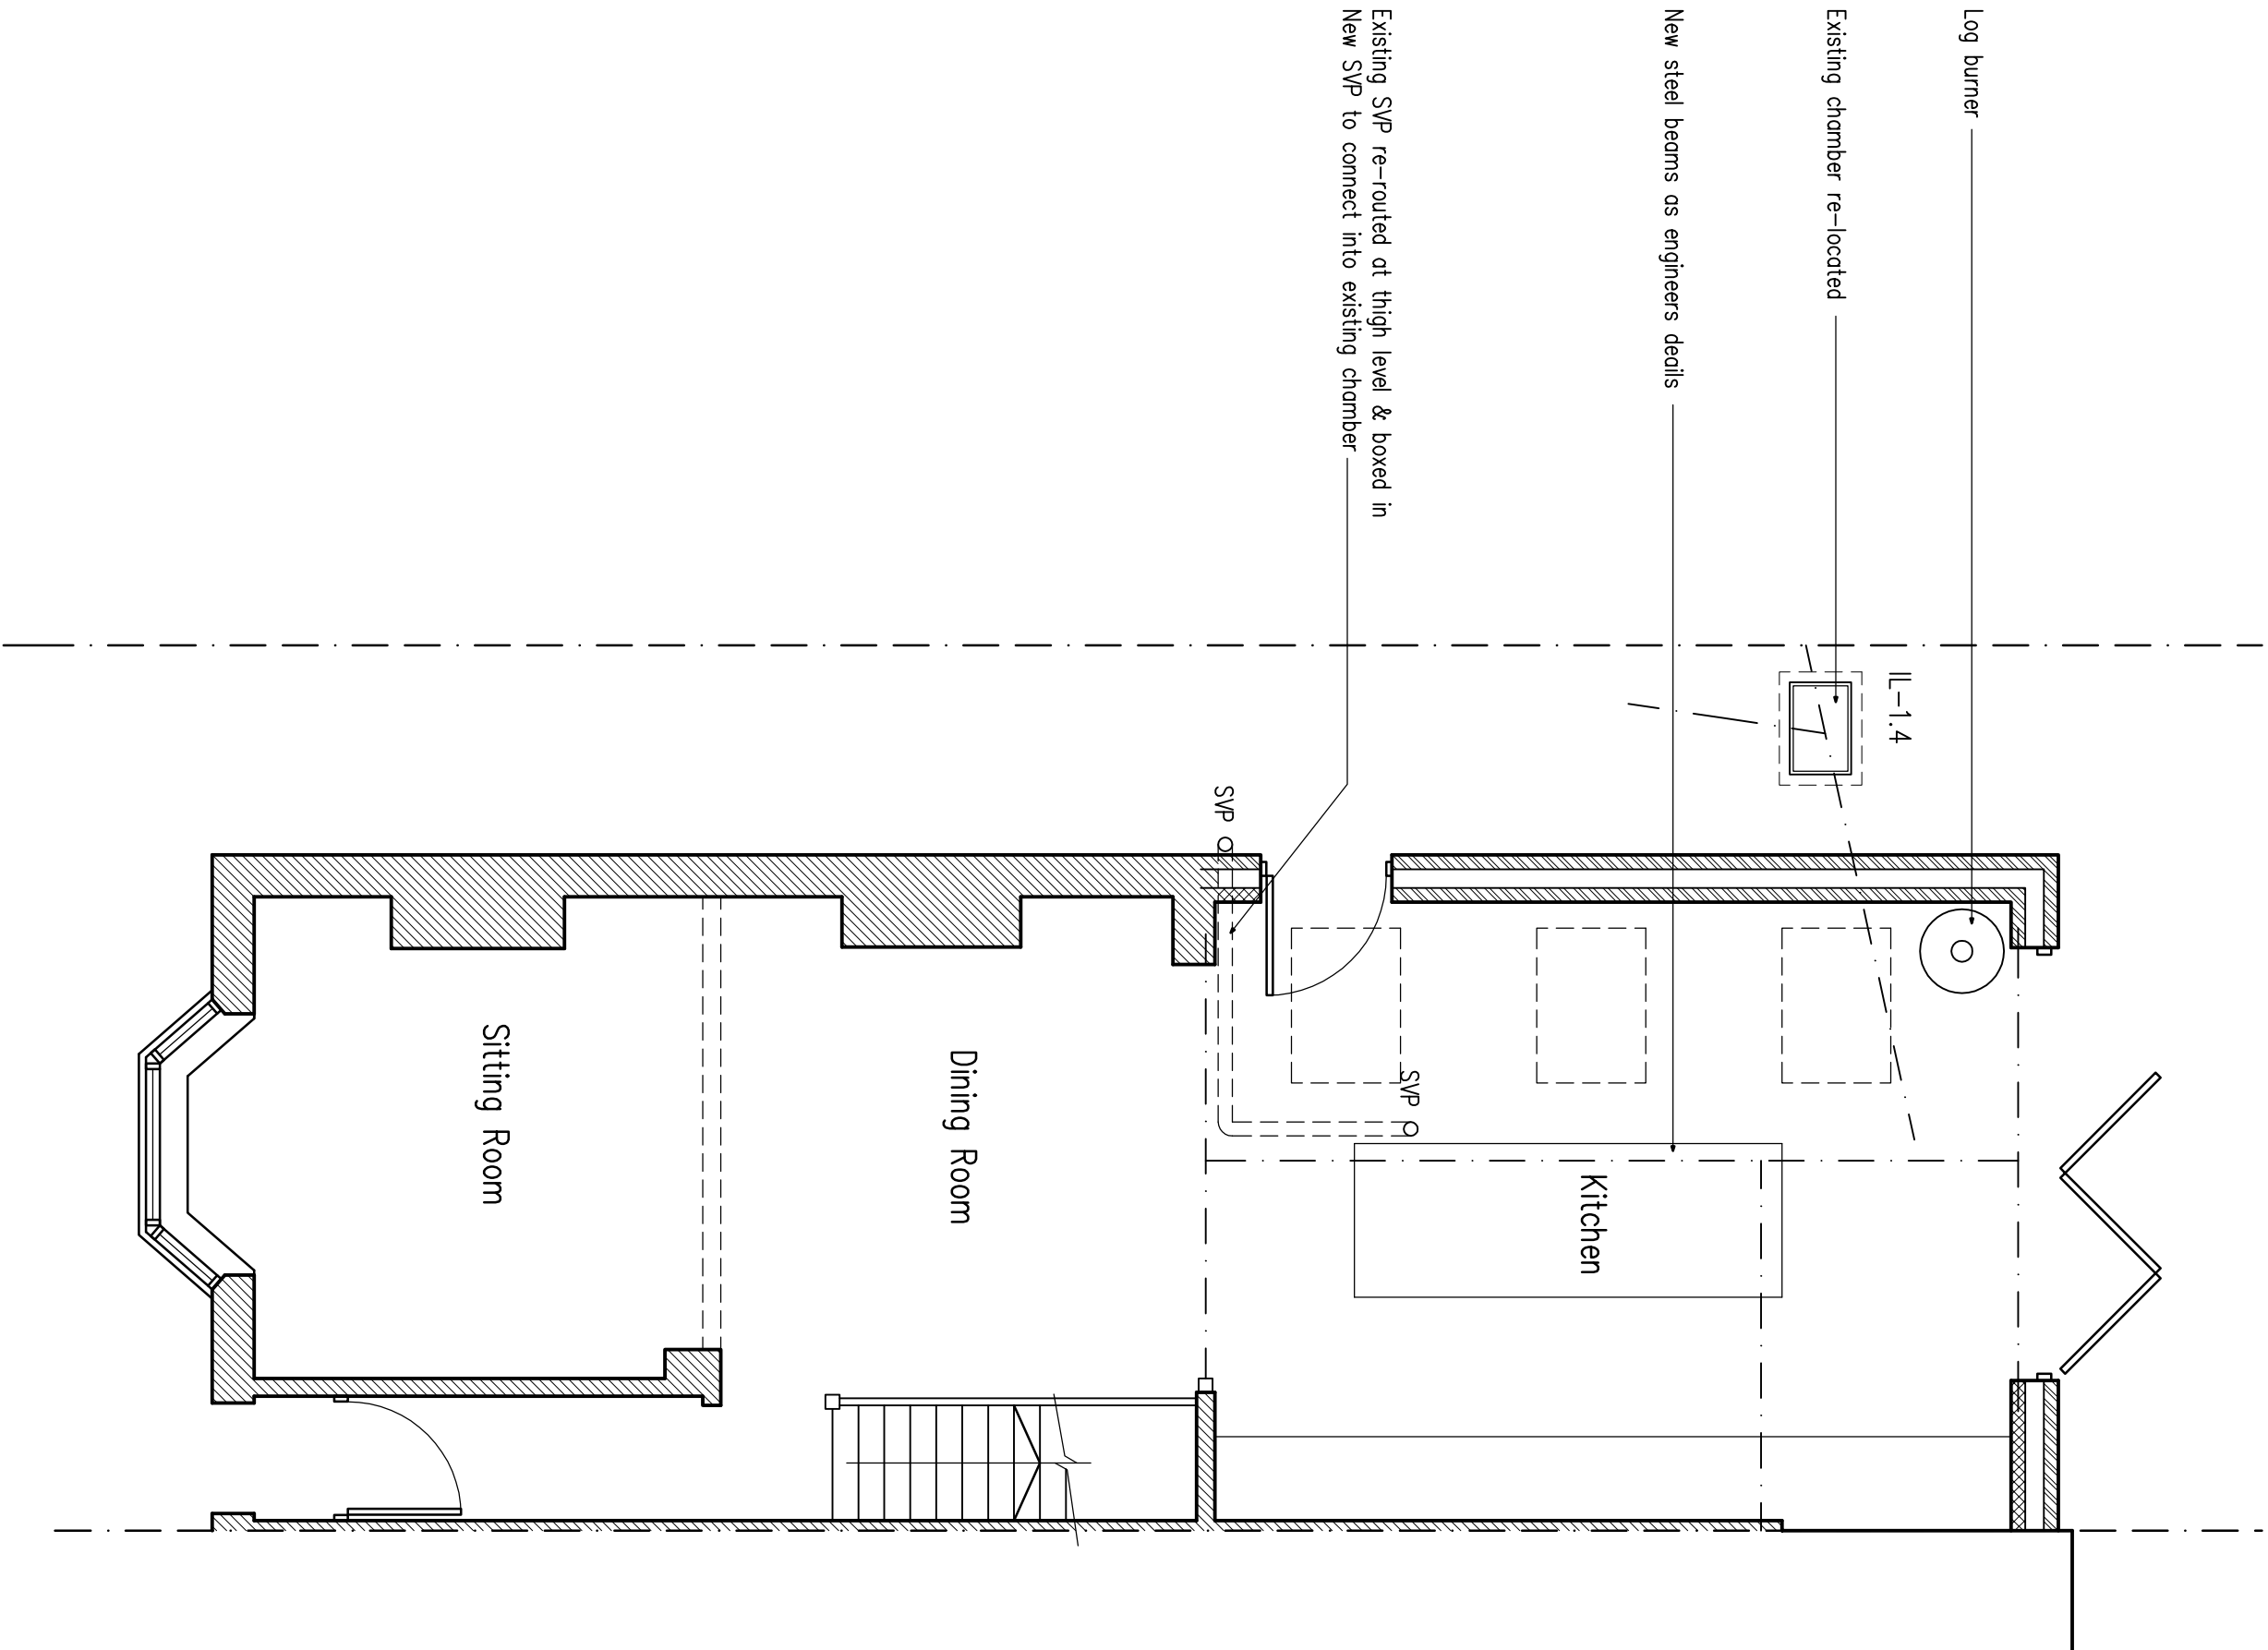

Ground Floor Plan

As Proposed
1:50

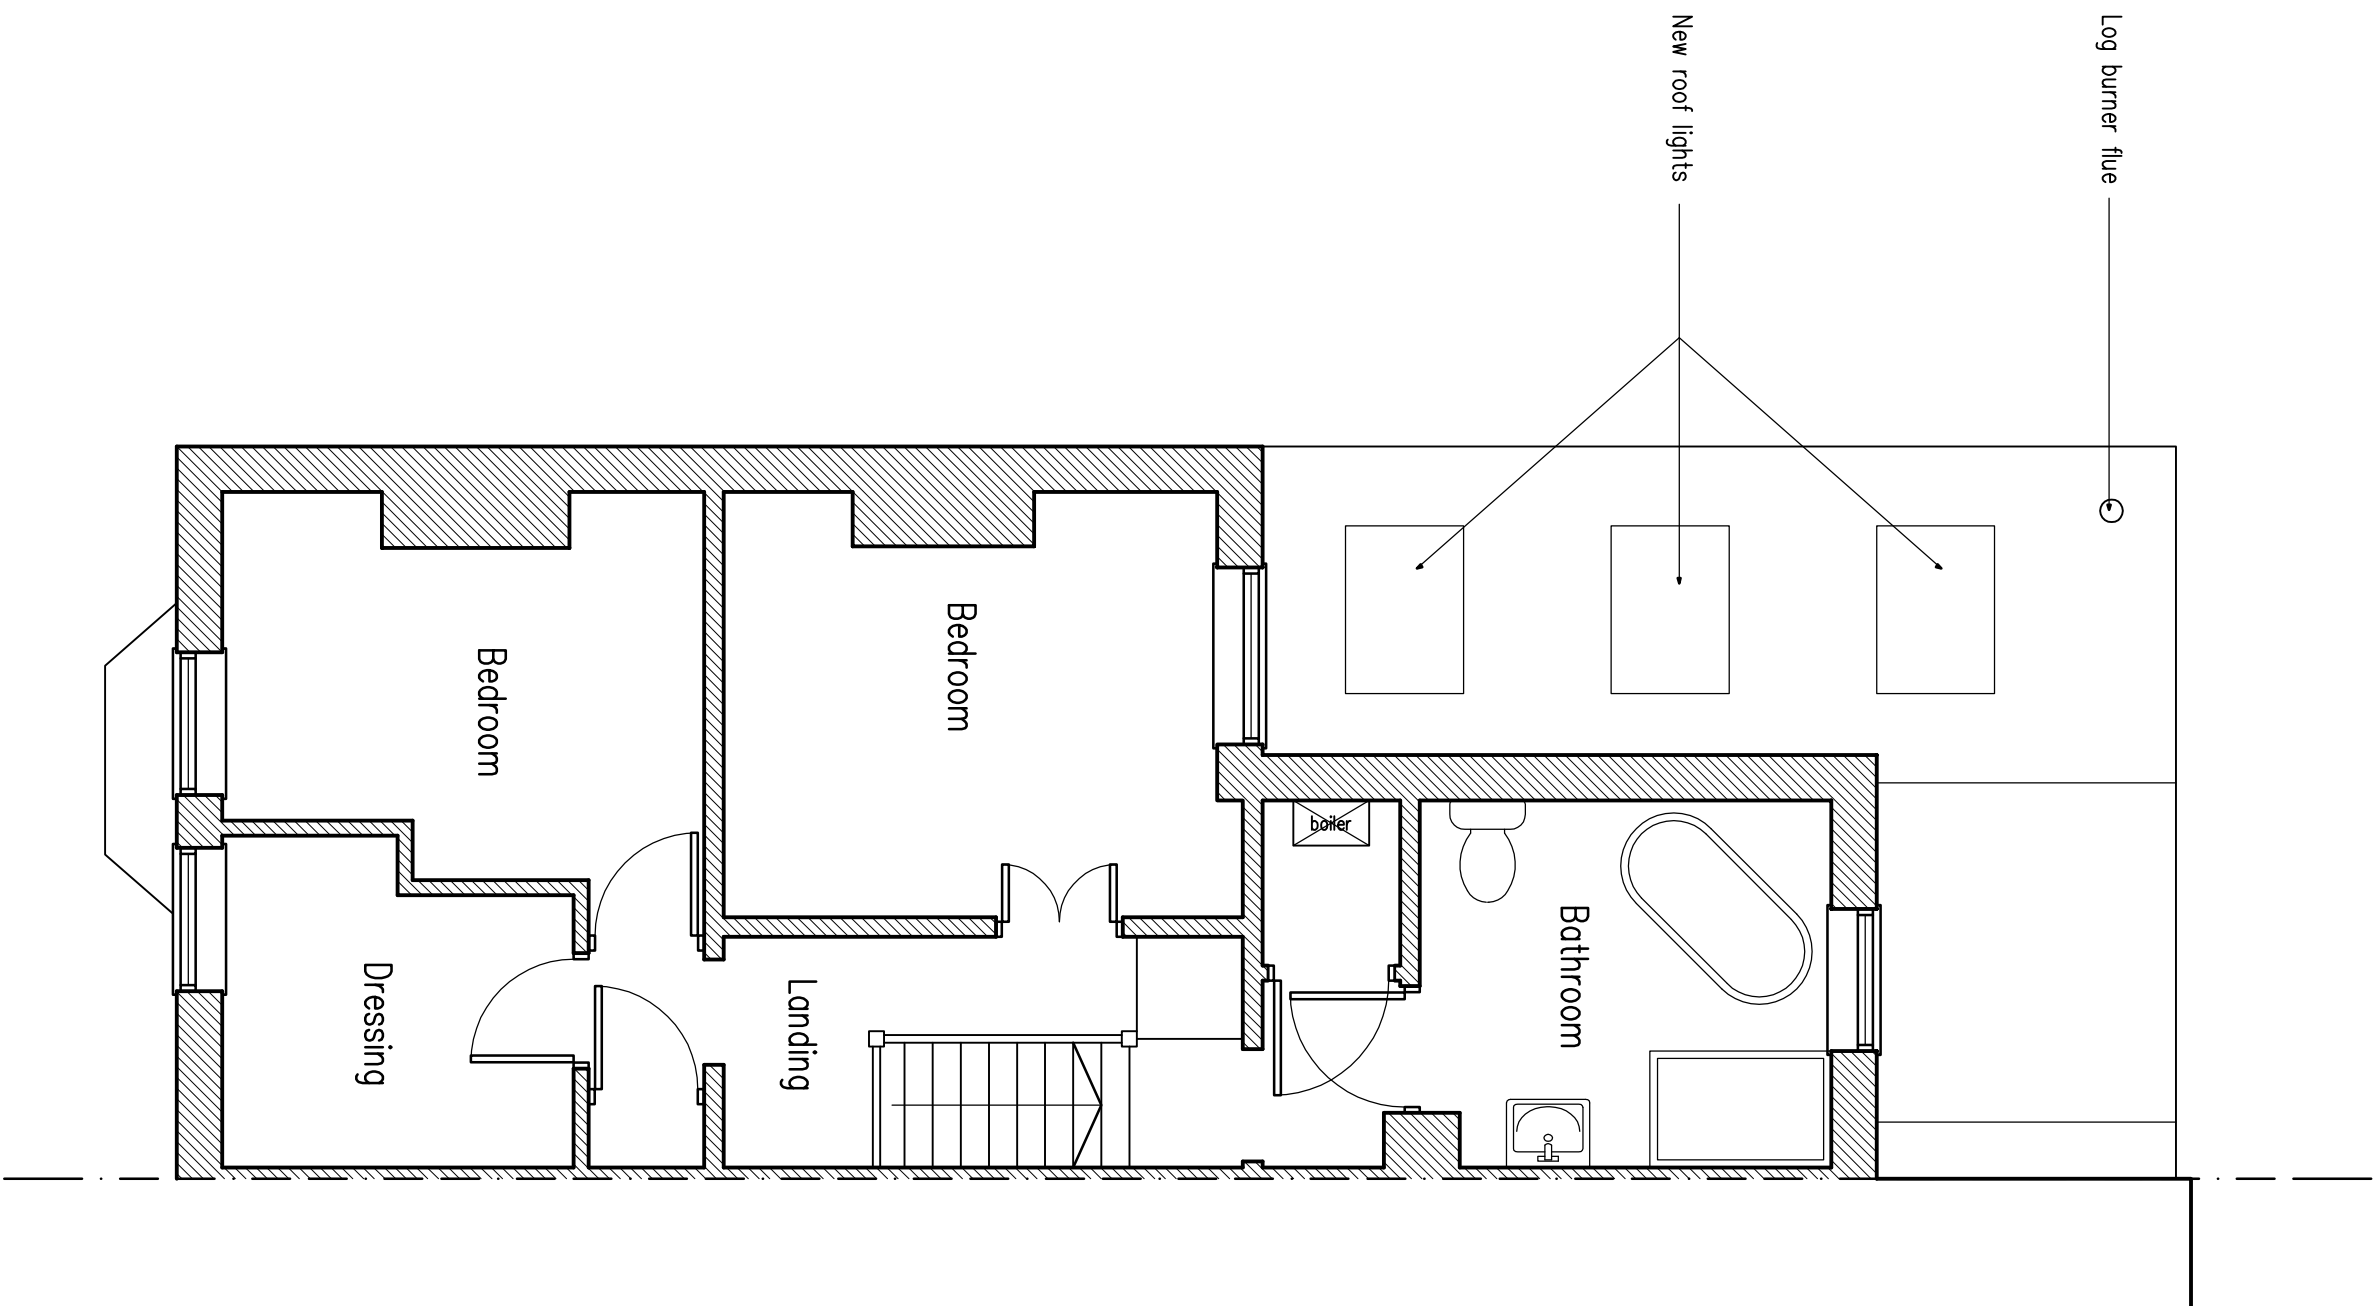

First Floor Plan

As Proposed
1:50

1 Nov 2025 | Amended to clients comments

Project:
Rear Extension at:
29 Franklyn Road
Haywards Heath
RH16 4DQ

Drawing title:
Floor Plans & Elevations
As Proposed

Client:
Mr & Mrs O. Read

Copyright of:
Clive Voller Associates
Chartered Building Surveyors
15 Station Road
Burgess Hill
West Sussex
RH16 9DE
Tel: 01444 871010
Fax: 01444 870099
Web: www.clivevoller.com




Scale:
1:50, 1:100 @ A1

Date:
Oct 2025

Drawn:

Dwg. No. 4145-02

Rev'n
A

 

1:50 Scale Bar



1:100 Scale Bar