



Stanbridge Farm Studios

Proposed elevations

North Elevation

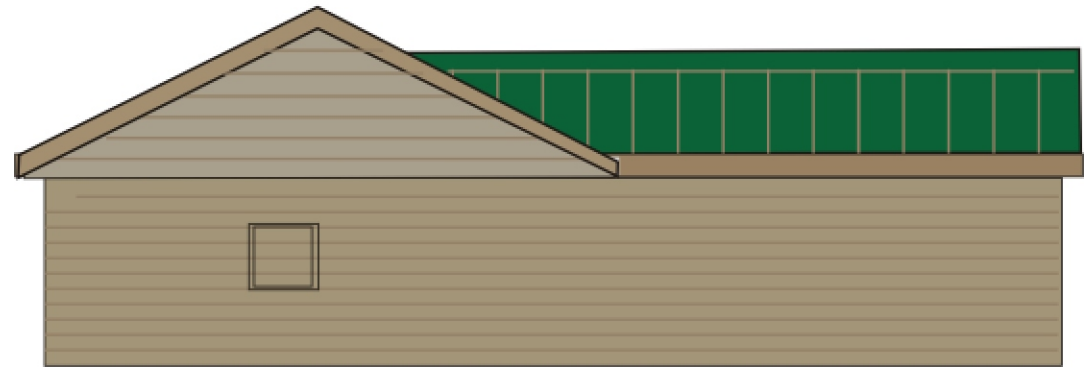

South Elevation

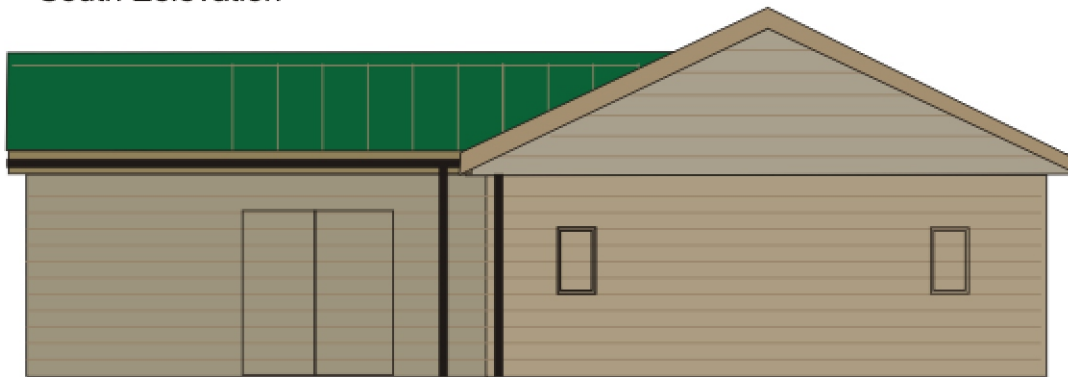

Stanbridge Farm Studios

Proposed elevations

Stanbridge Farm Studios
Stanbridge Lane
Staplefield
Haywards Heath Rh17 6BB
tel 01444 400432
Mob 07889 921197

Scale 1:100 A4
Drawn RGB ,
Date 4-11-2025

Drawing No: Existing Plans and elevations
Existing plans and elevations CDR pg5