



Stanbridge Farm Studios

Proposed elevations

East Elevation

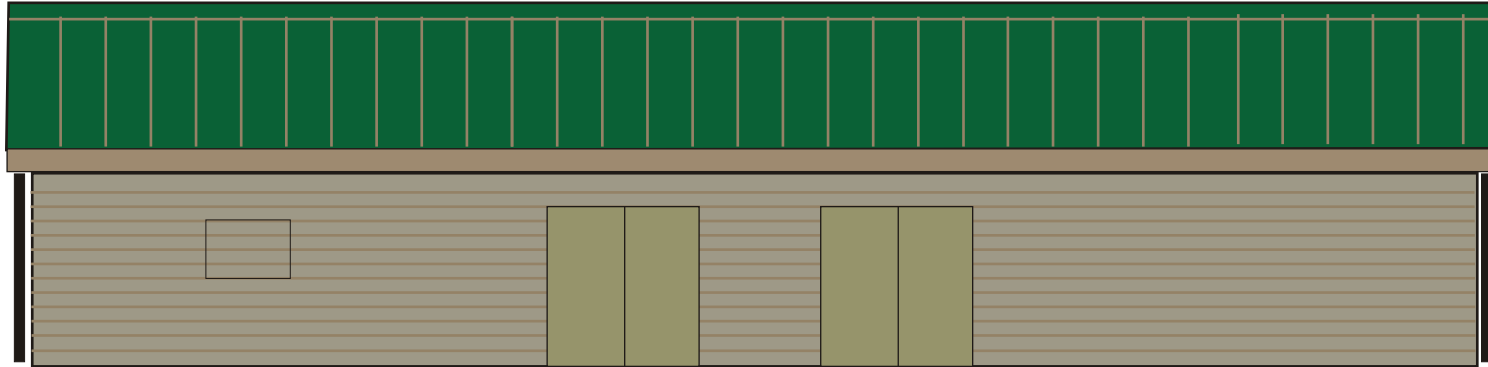

West Elevation

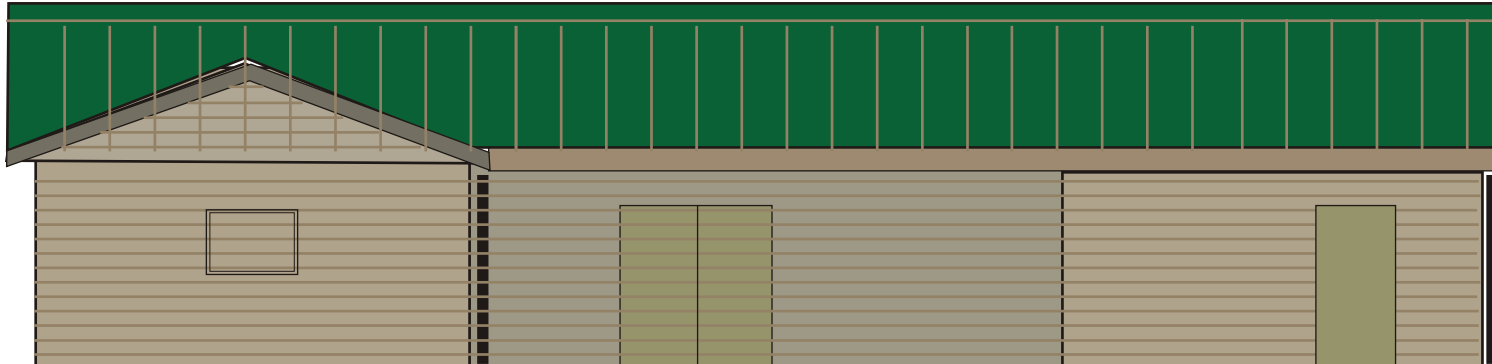

Stanbridge Farm Studios Proposed elevations

Stanbridge Farm Studios
Stanbridge Lane
Staplefield
Haywards Heath Rh17 6BB
tel 01444 400432
Mob 07889 921197
Drawing No: Existing Plans and elevations
Existing plans and elevations CDR pg6

Scale 1:100 A4
Drawn RGB ,
Date 4-11-2025

Grid Reference
TQ 26816 27242
Grid Reference (6 figure)
TQ268272
X (Easting) , Y (Northing)
526816 , 127242
Latitude , Longitude (decimal)
51.030566 , -0.19290447
Latitude , Longitude (degs, mins, secs)
51°01'50"N , 000°11'34"W
What3Words :
occupiers.freely.defends