



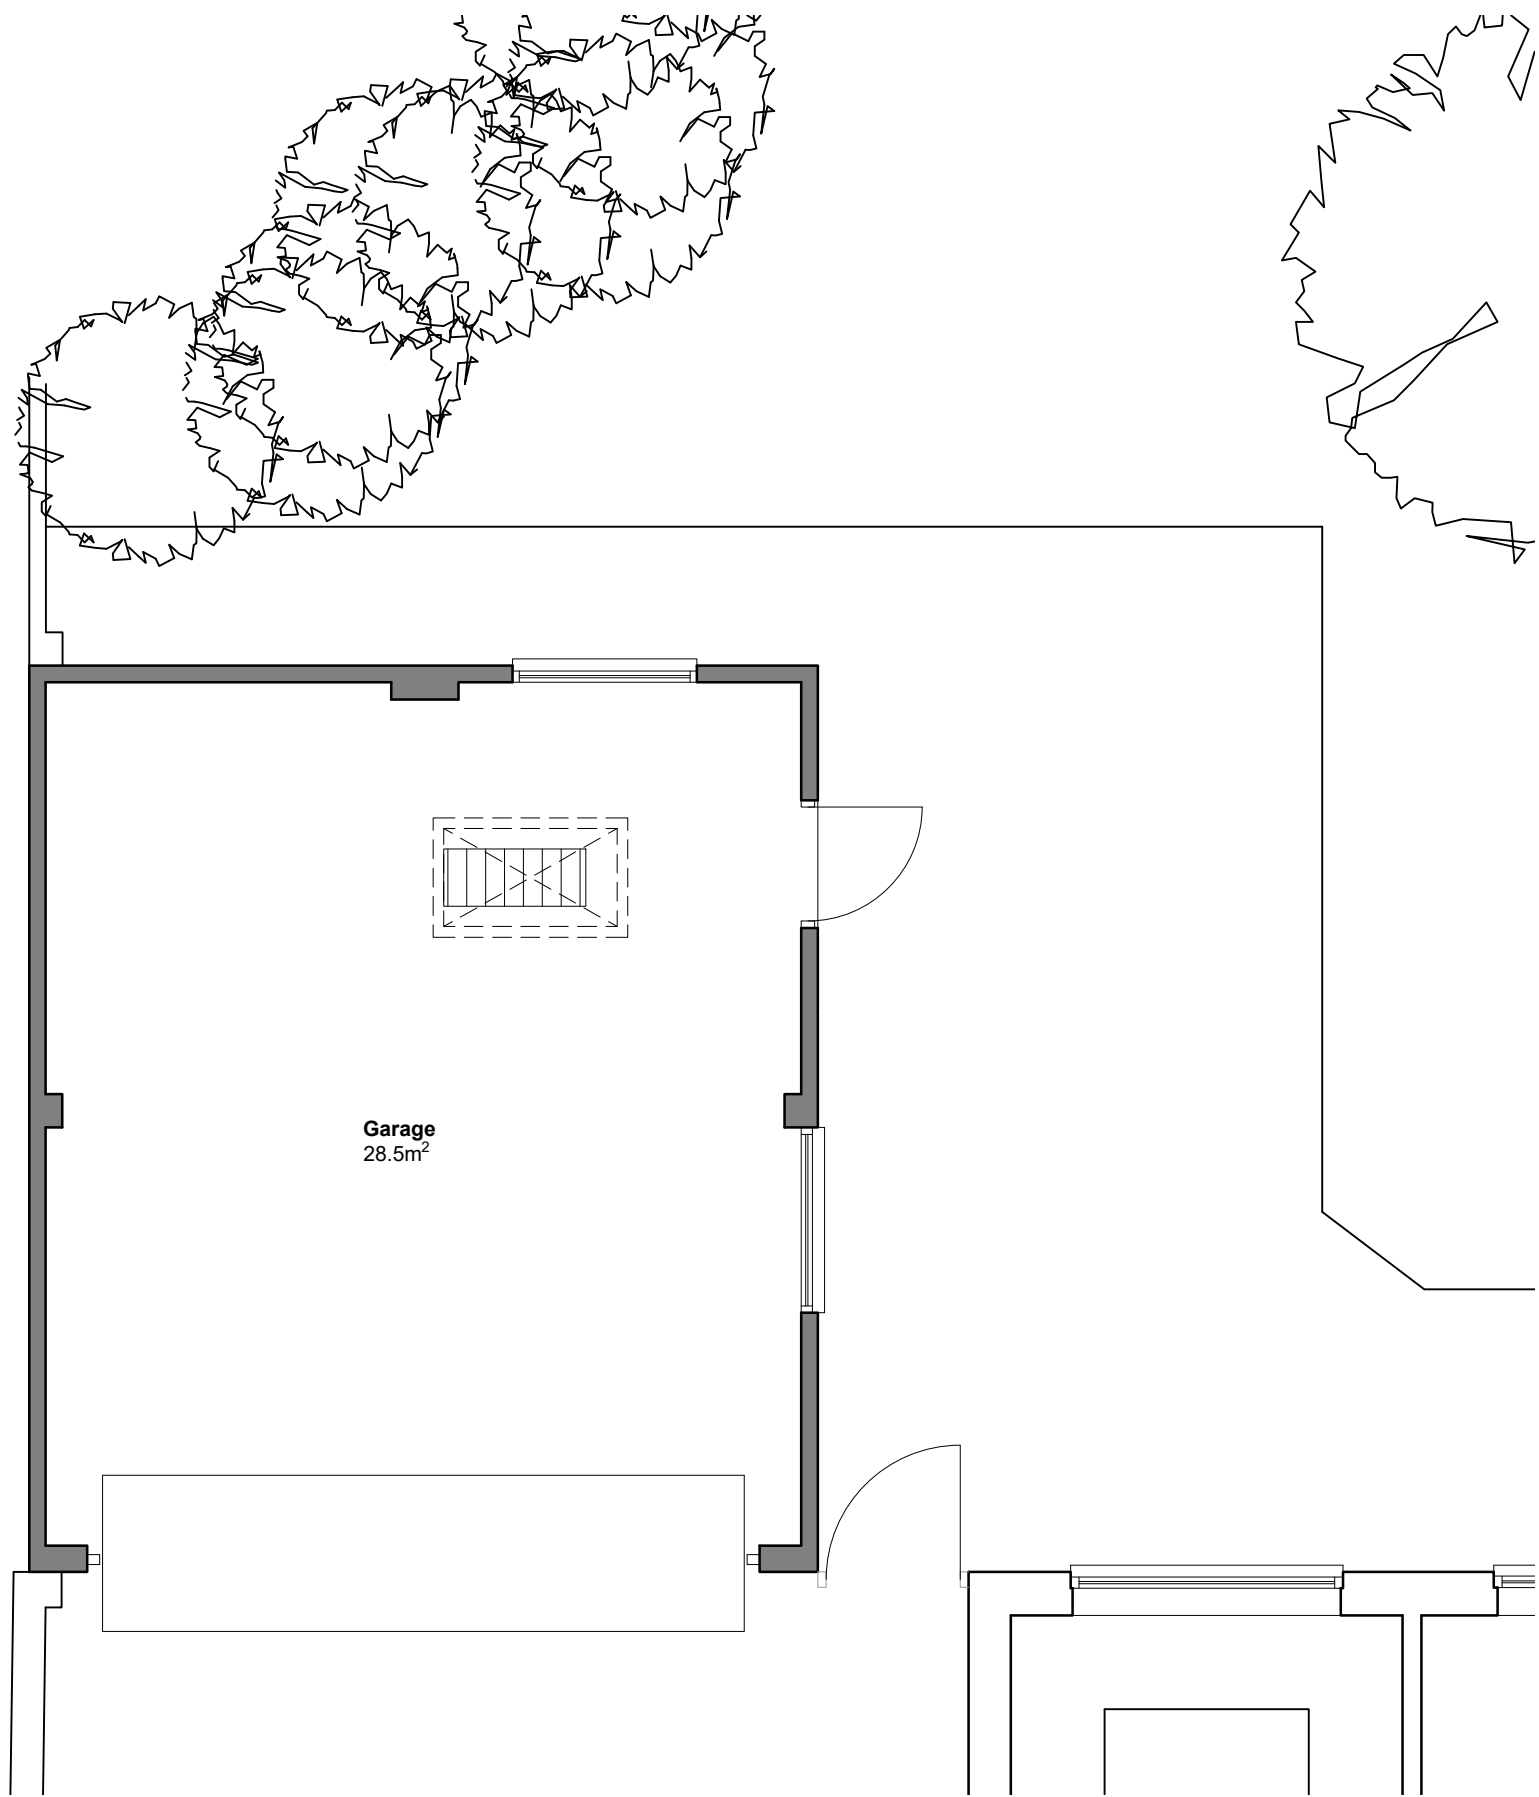


Ground Floor Plan as Existing
1:50 @ A1

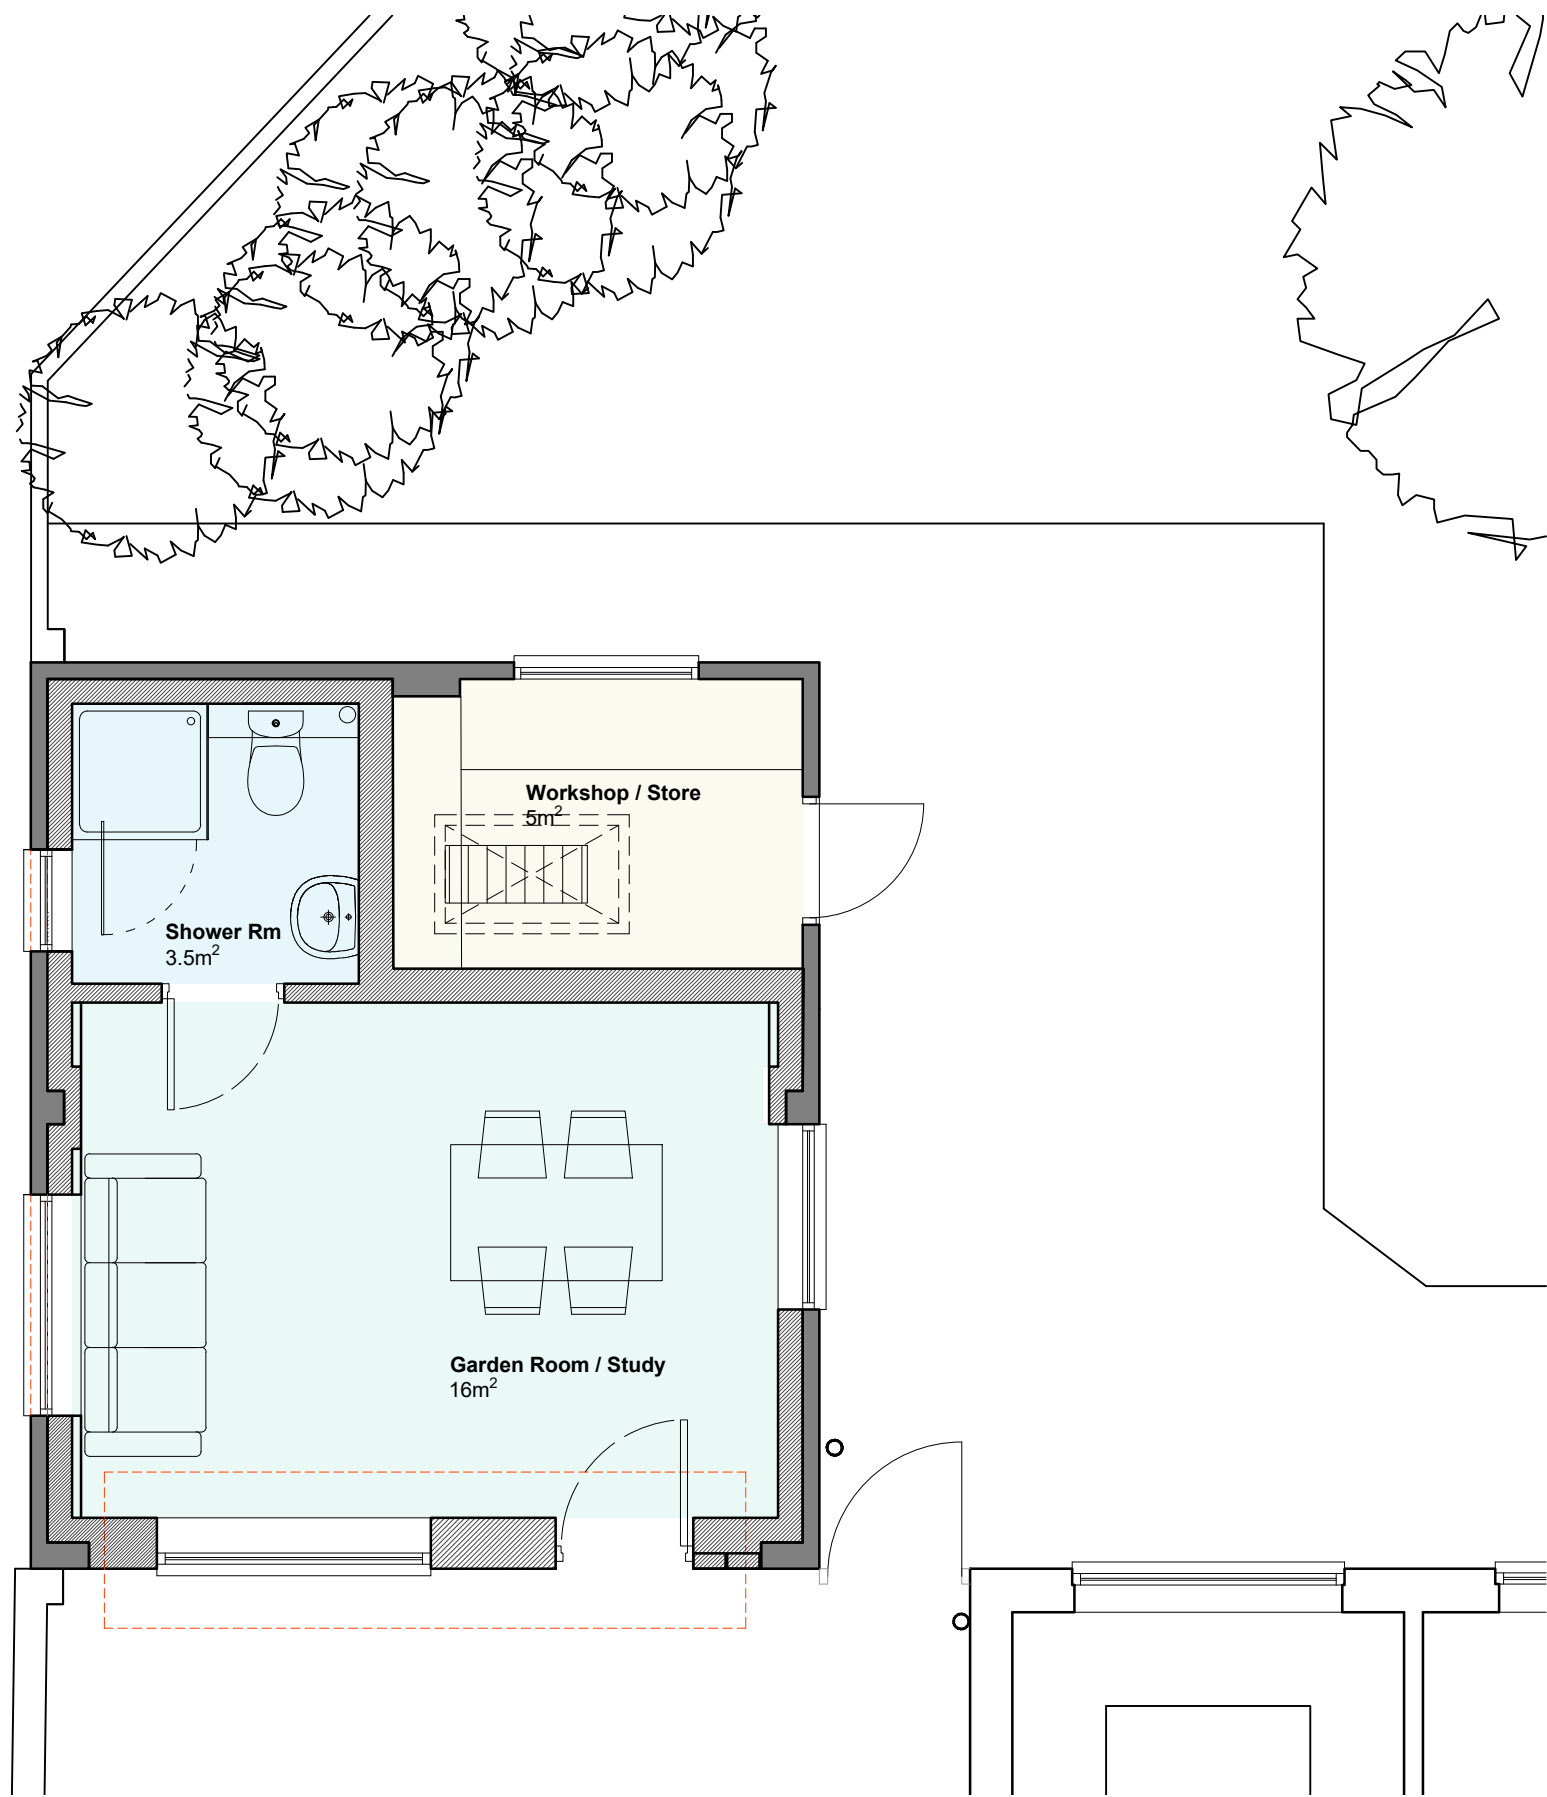

Ground Floor Plan as Proposed
1:50 @ A1




Location Plan
1:1250 @ A1

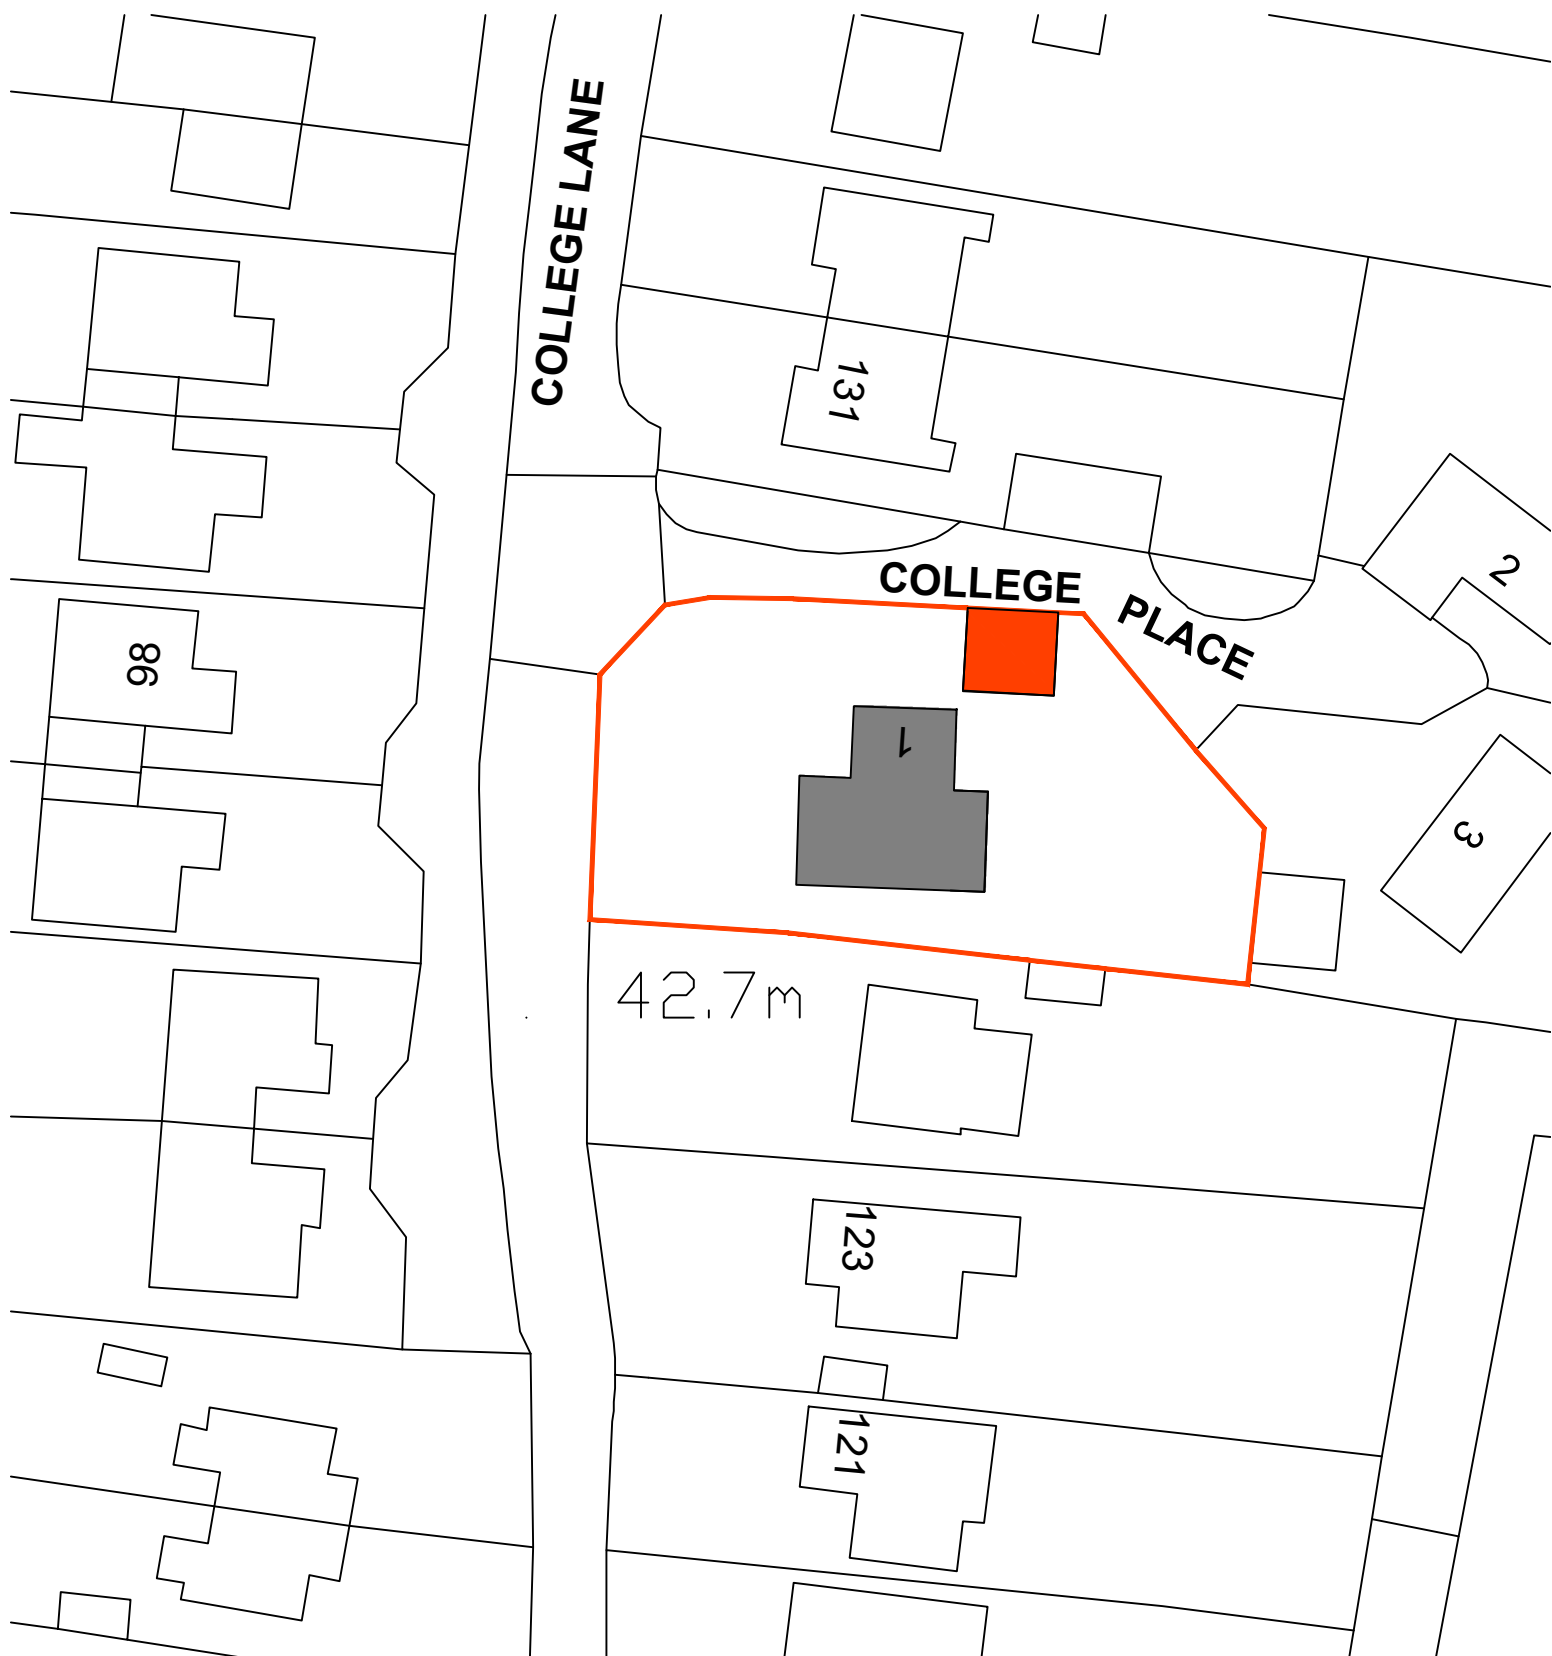

Block Plan as Proposed
1:500 @ A1




Front (West) Elevation as Existing
1:50 @ A1

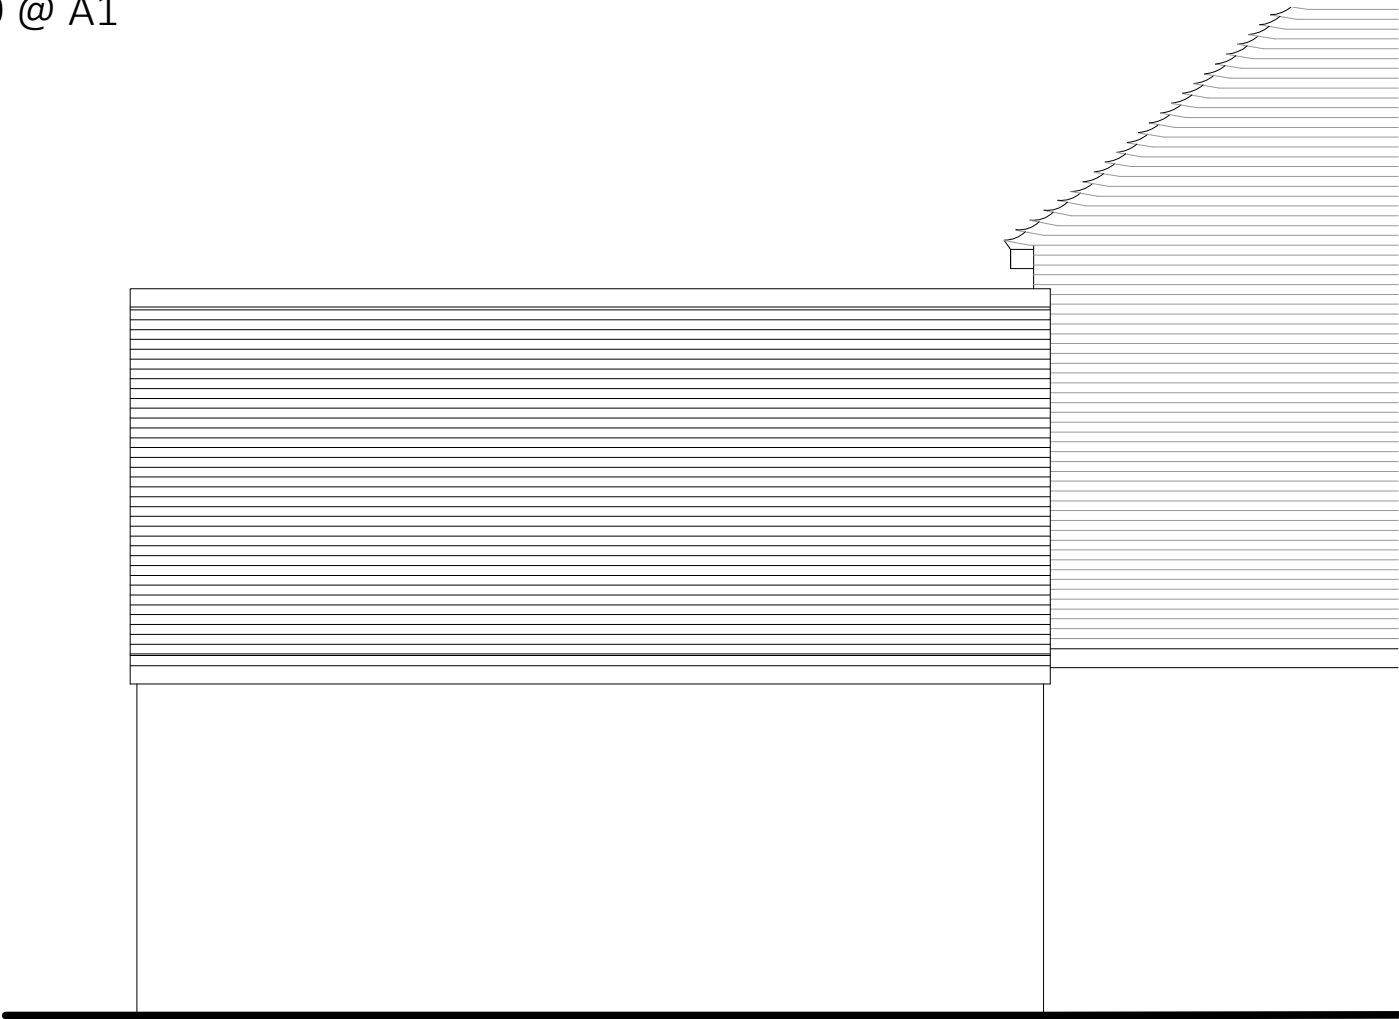

Side (North) Elevation as Existing
1:50 @ A1



Front (West) Elevation as Proposed
1:50 @ A1

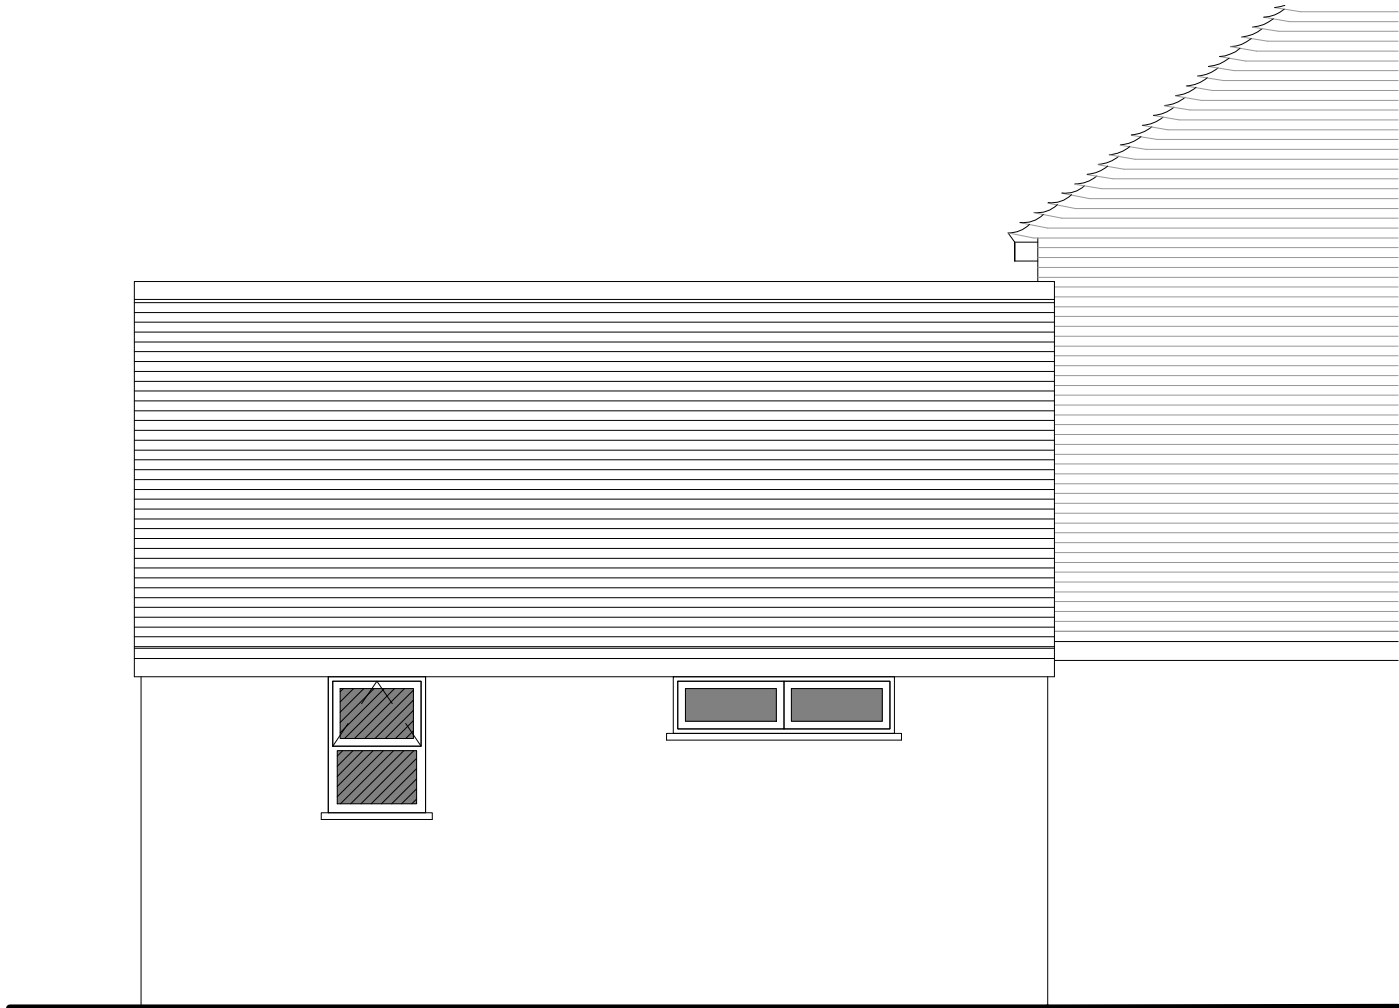

Side (North) Elevation as Proposed
1:50 @ A1

REV	DATE	DESCRIPTION
B	17.03.25	High level window added.
A	13.03.25	Extg front elev added. Plan updated

This drawing should be read in conjunction with all other drawings. Do not scale.
All dimensions must be site checked.
Copyright © Catherine Whitby Architects

catherine whitby
ARCHITECTS

arb Architects
Registration
Board
REG NO: 069618H

Drawing Status
PLANNING

Project
Mr & Mrs Goddard
Goldings, 1 College Place
Hurstpierpoint

Title
Existing and Proposed Garage Plan
and Elevations,
Location and Block Plans

Project No. 02501	Drawn By cw	Checked By cw
----------------------	----------------	------------------

Drawing No.
001

Scale Varies @ A1	Date Mar 25	Revision B
----------------------	----------------	---------------