


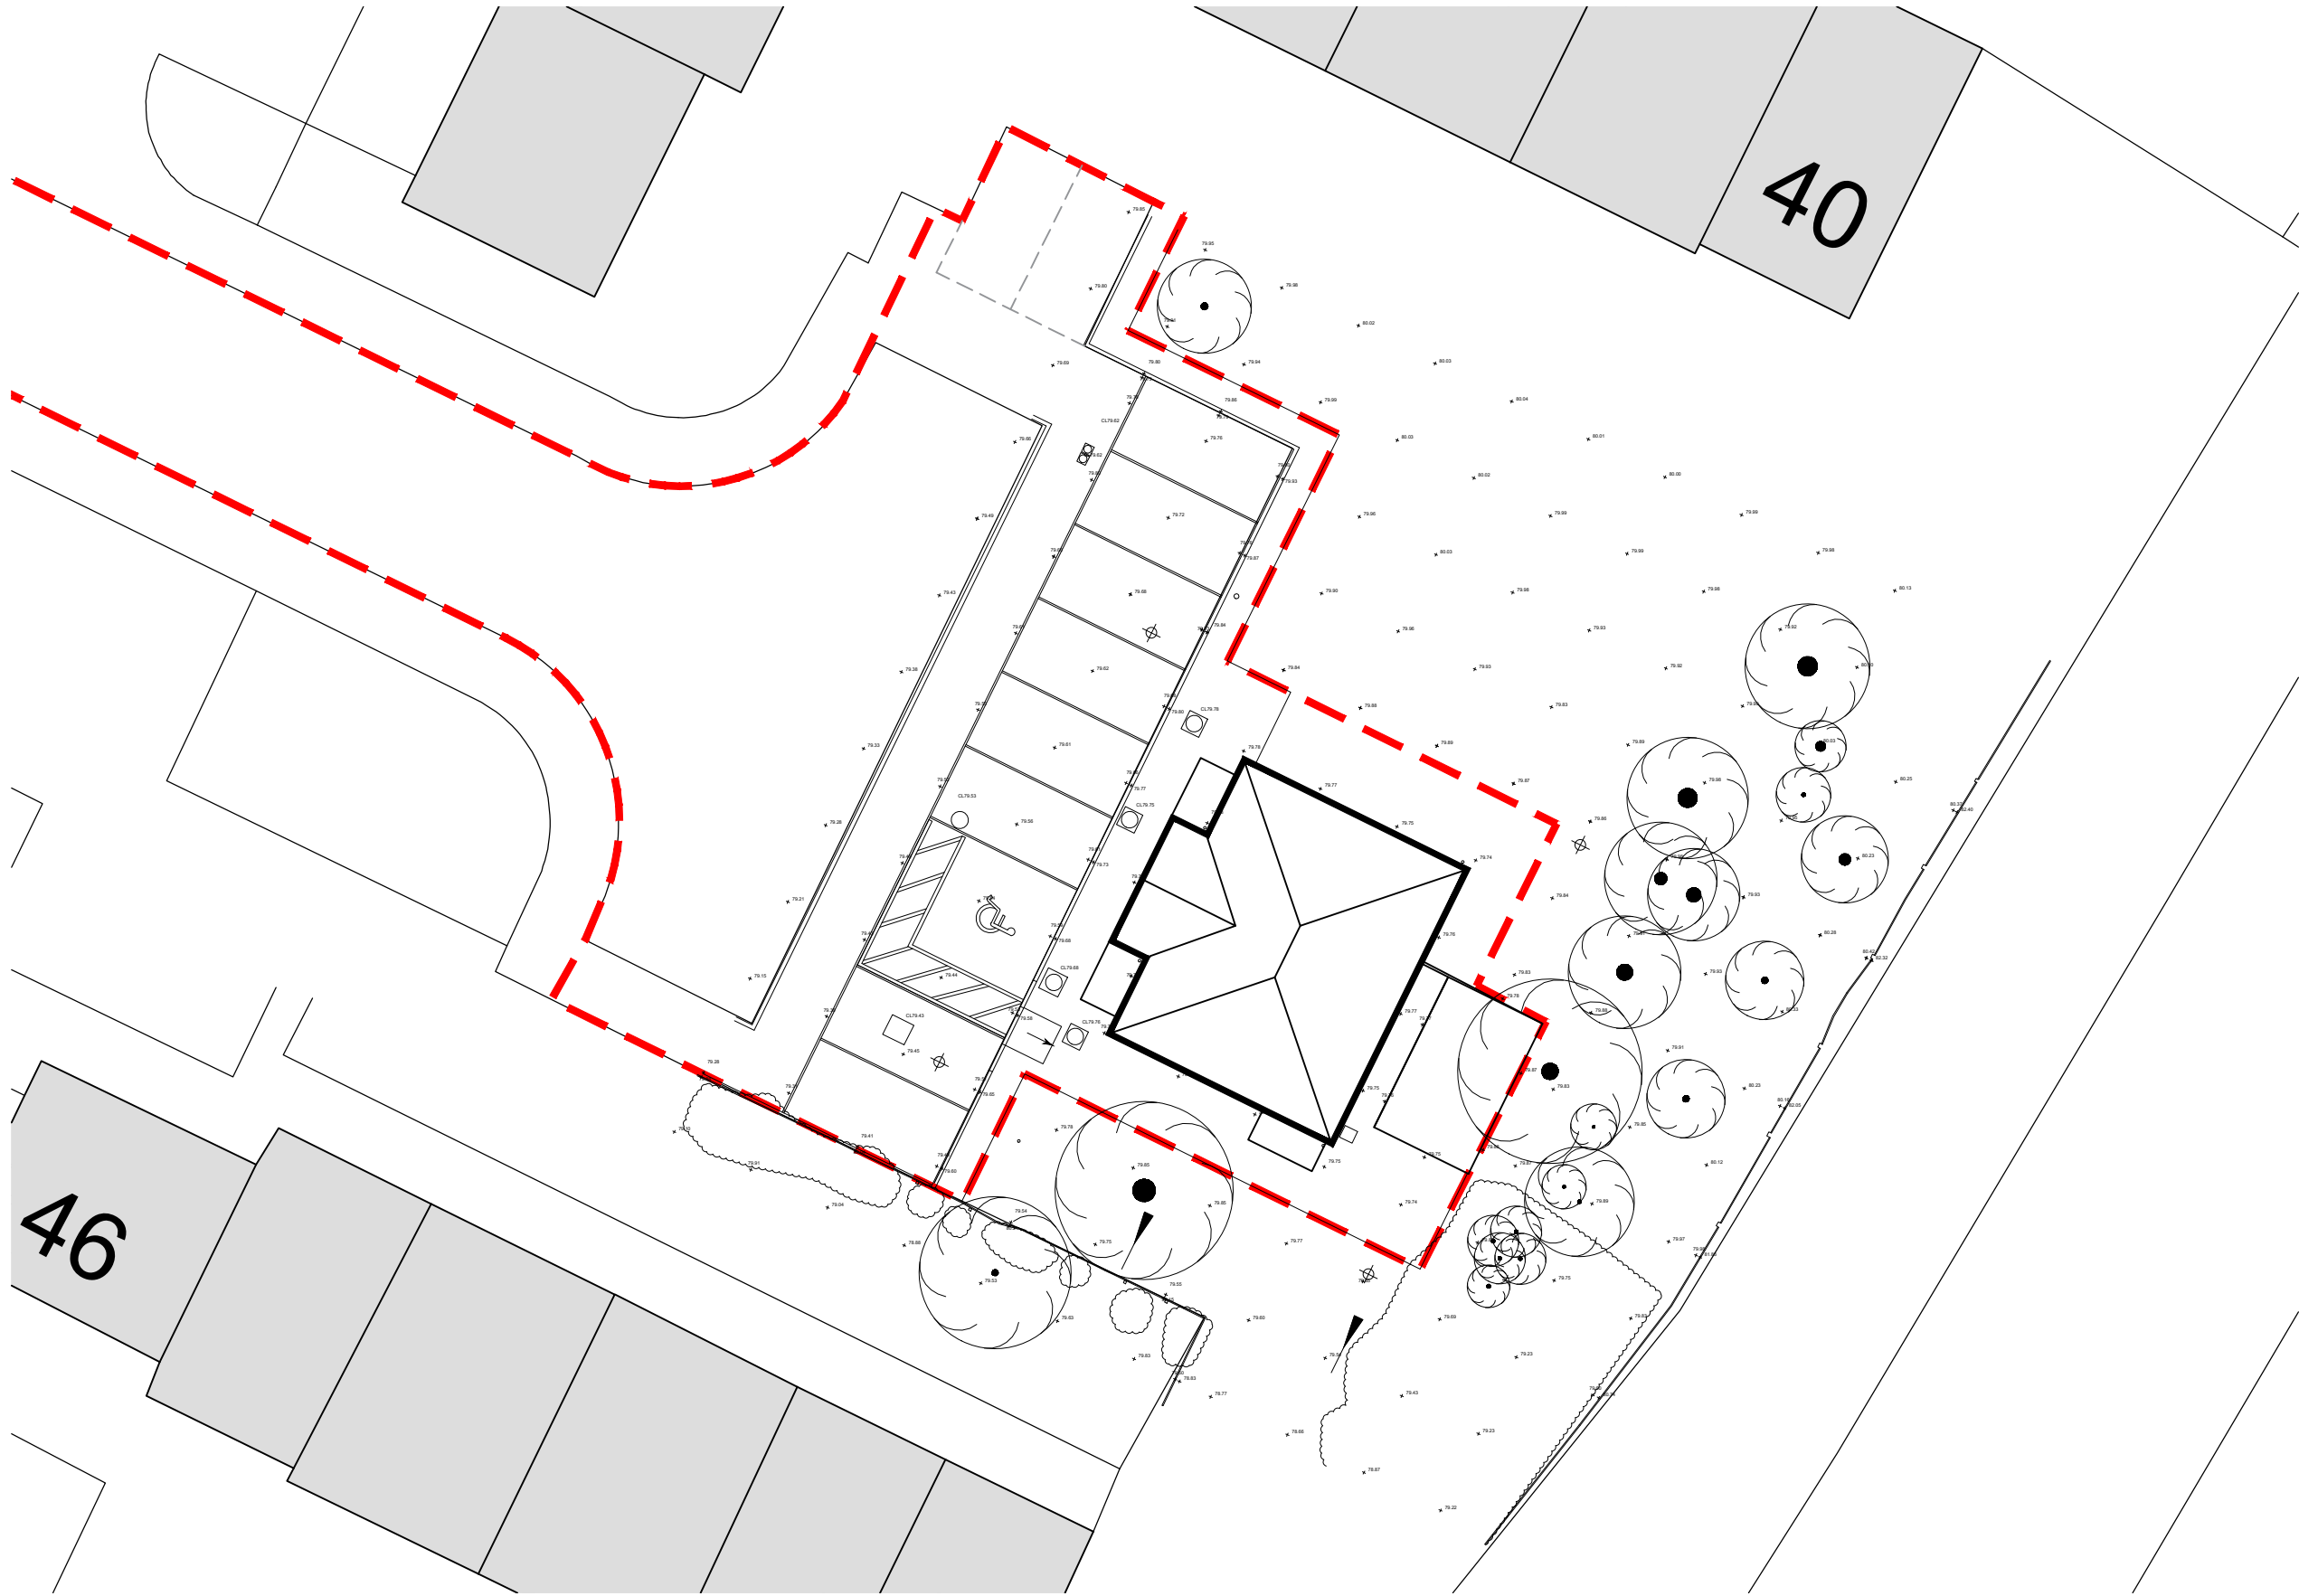

Note
• Based on Survey information from Fourwalls
Surveys Drawing No. 328382 Dated 03/2024
and OS Map data.



Client's Name
Hyde Housing Association

Job Title
**Old Farm Close
Haywards Heath**

Drawing Title
Existing Site Plan

Scale
1:200 @ A3

Drawn NK	Checked MG	Date 03.02.2025
Job No 7369	Drawing No PL-03	Rev P1
Status		

INFORMATION

P1	25.02.25	Planning Submission	NK	MG
Rev	Date	Revision Details	Dr	Ch

London: 76 Great Suffolk Street
London, SE1 0BL
T 0207 928 2773 E london@ecearchitecture.com
Sussex: 64 - 68 Brighton Road, Worthing
West Sussex, BN11 2EN
T 01903 248777 E sussex@ecearchitecture.com
Bristol: Westworks, Beacon Tower
Colston Street, Bristol, BS1 4XE
T 0117 214 1101 E bristol@ecwestworks.com
ECE Architecture
www.ecearchitecture.com

CAD Plot date: 25/02/2025 - 17:26:38 7369 - cfc - proposed site plan.dwg