


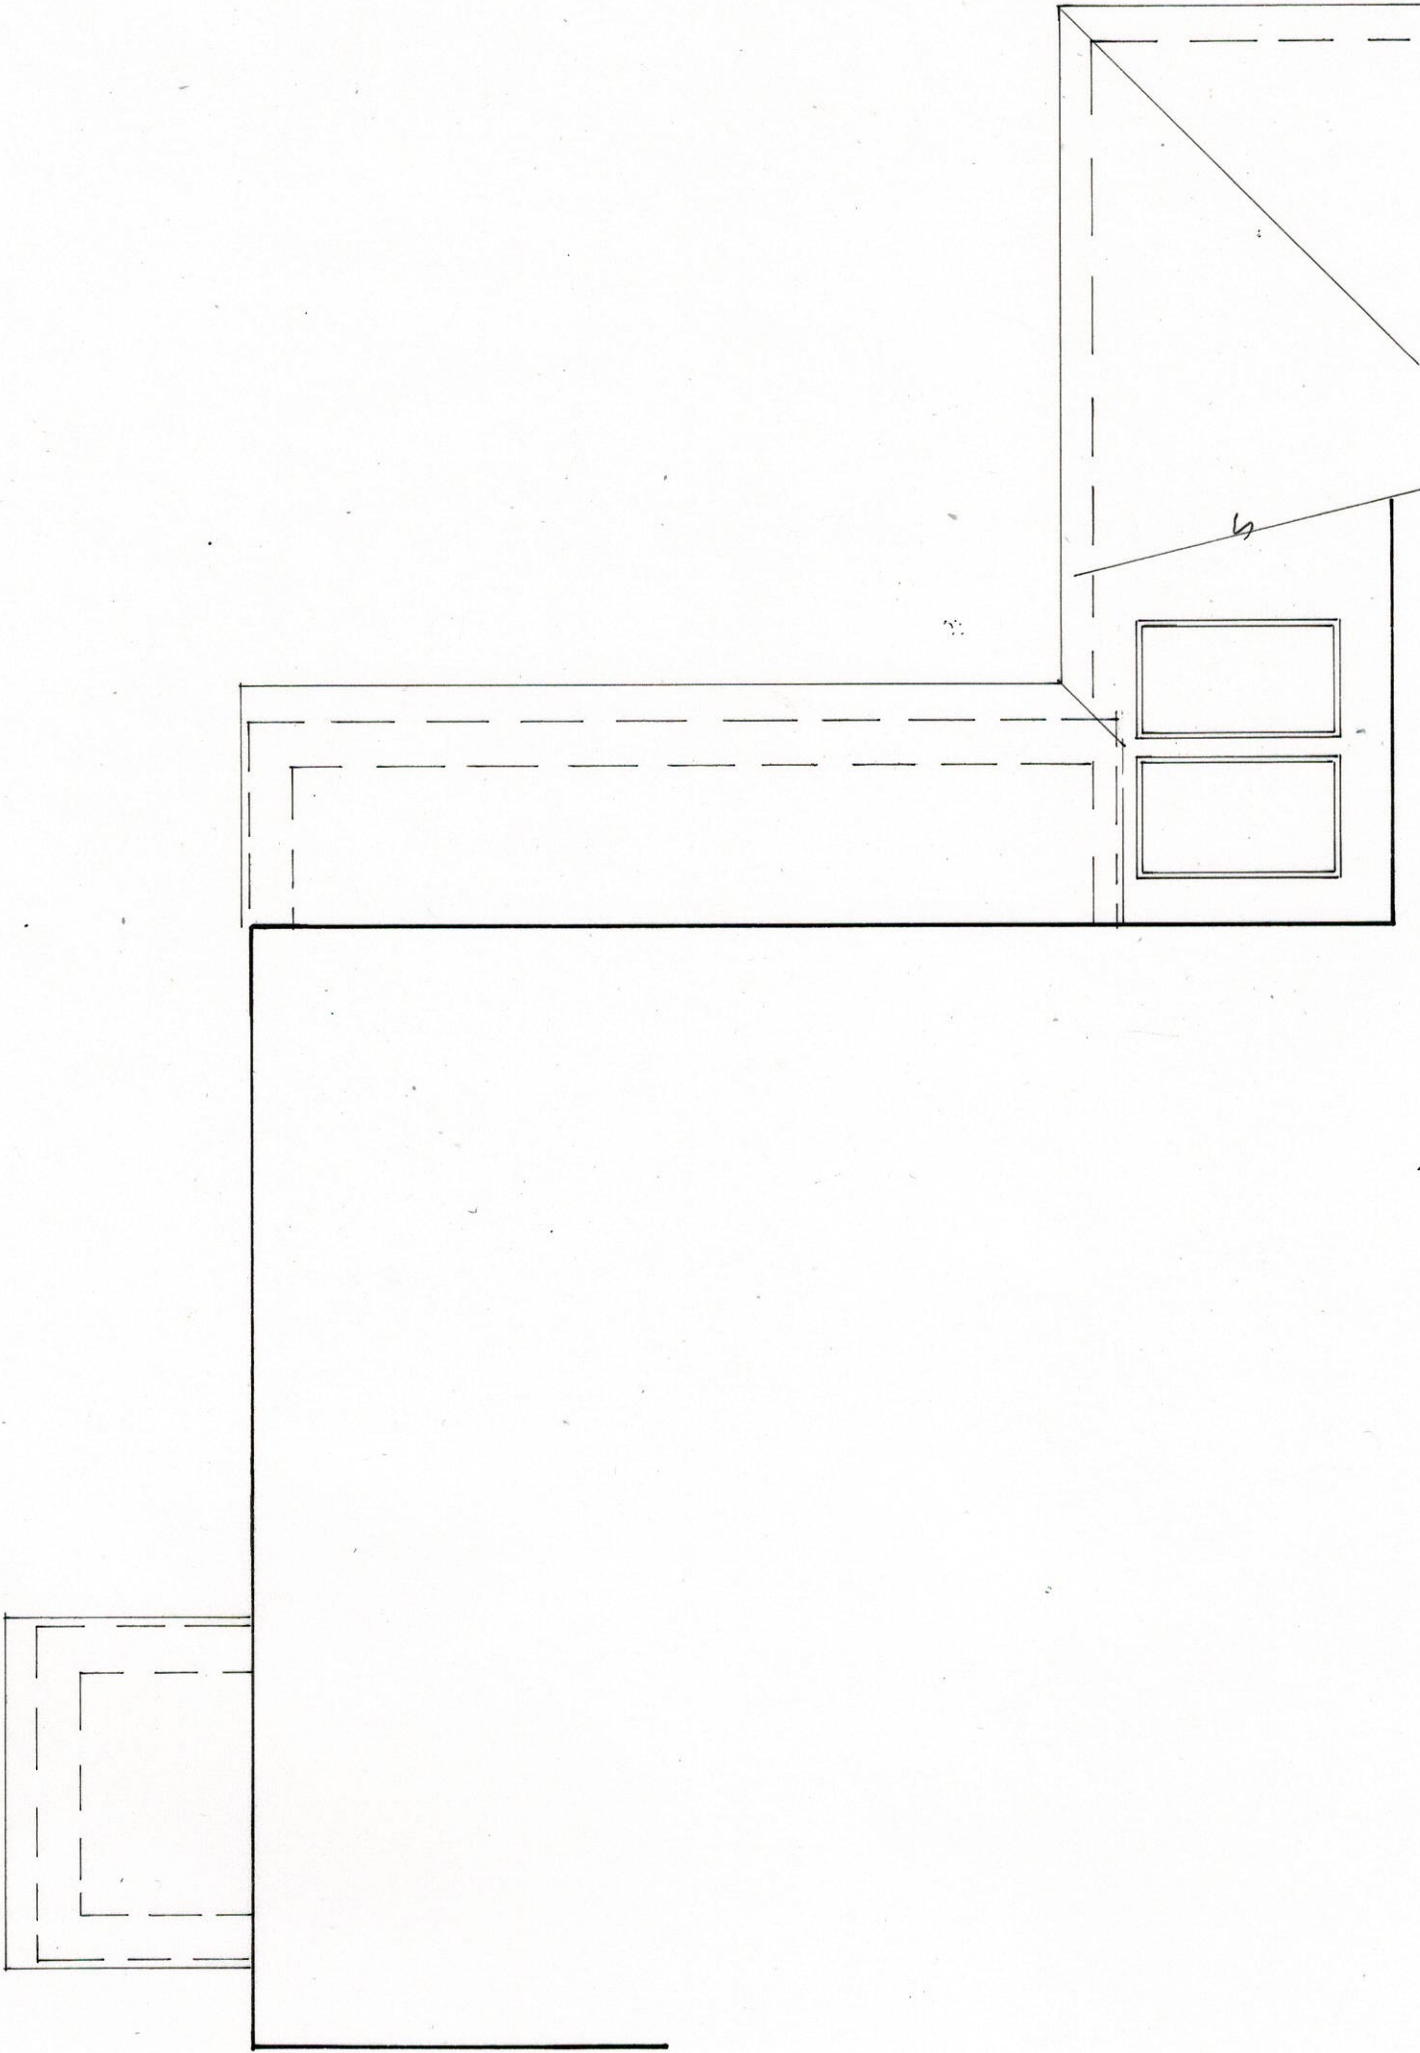

ROOF PLAN

**Belmont Designs Practice
Limited**
37 Ashenground Road
Haywards Heath
West Sussex
RH16 4PS
email:james@belmont-designs.co.uk

Architectural Practice
Client Mr & Mrs J Hill
Date Feb 2025
Scale 1:50 @ A3
Drawn JTM
Drawing No
Site Saxonmead
Borde Hill Lane
Haywards Heath
RH16 1XP
Project Proposed single storey
rear extension
Proposed Roof Plan

B.039.24.06
copyright and all
dimensions to be
checked prior to
commencement

