


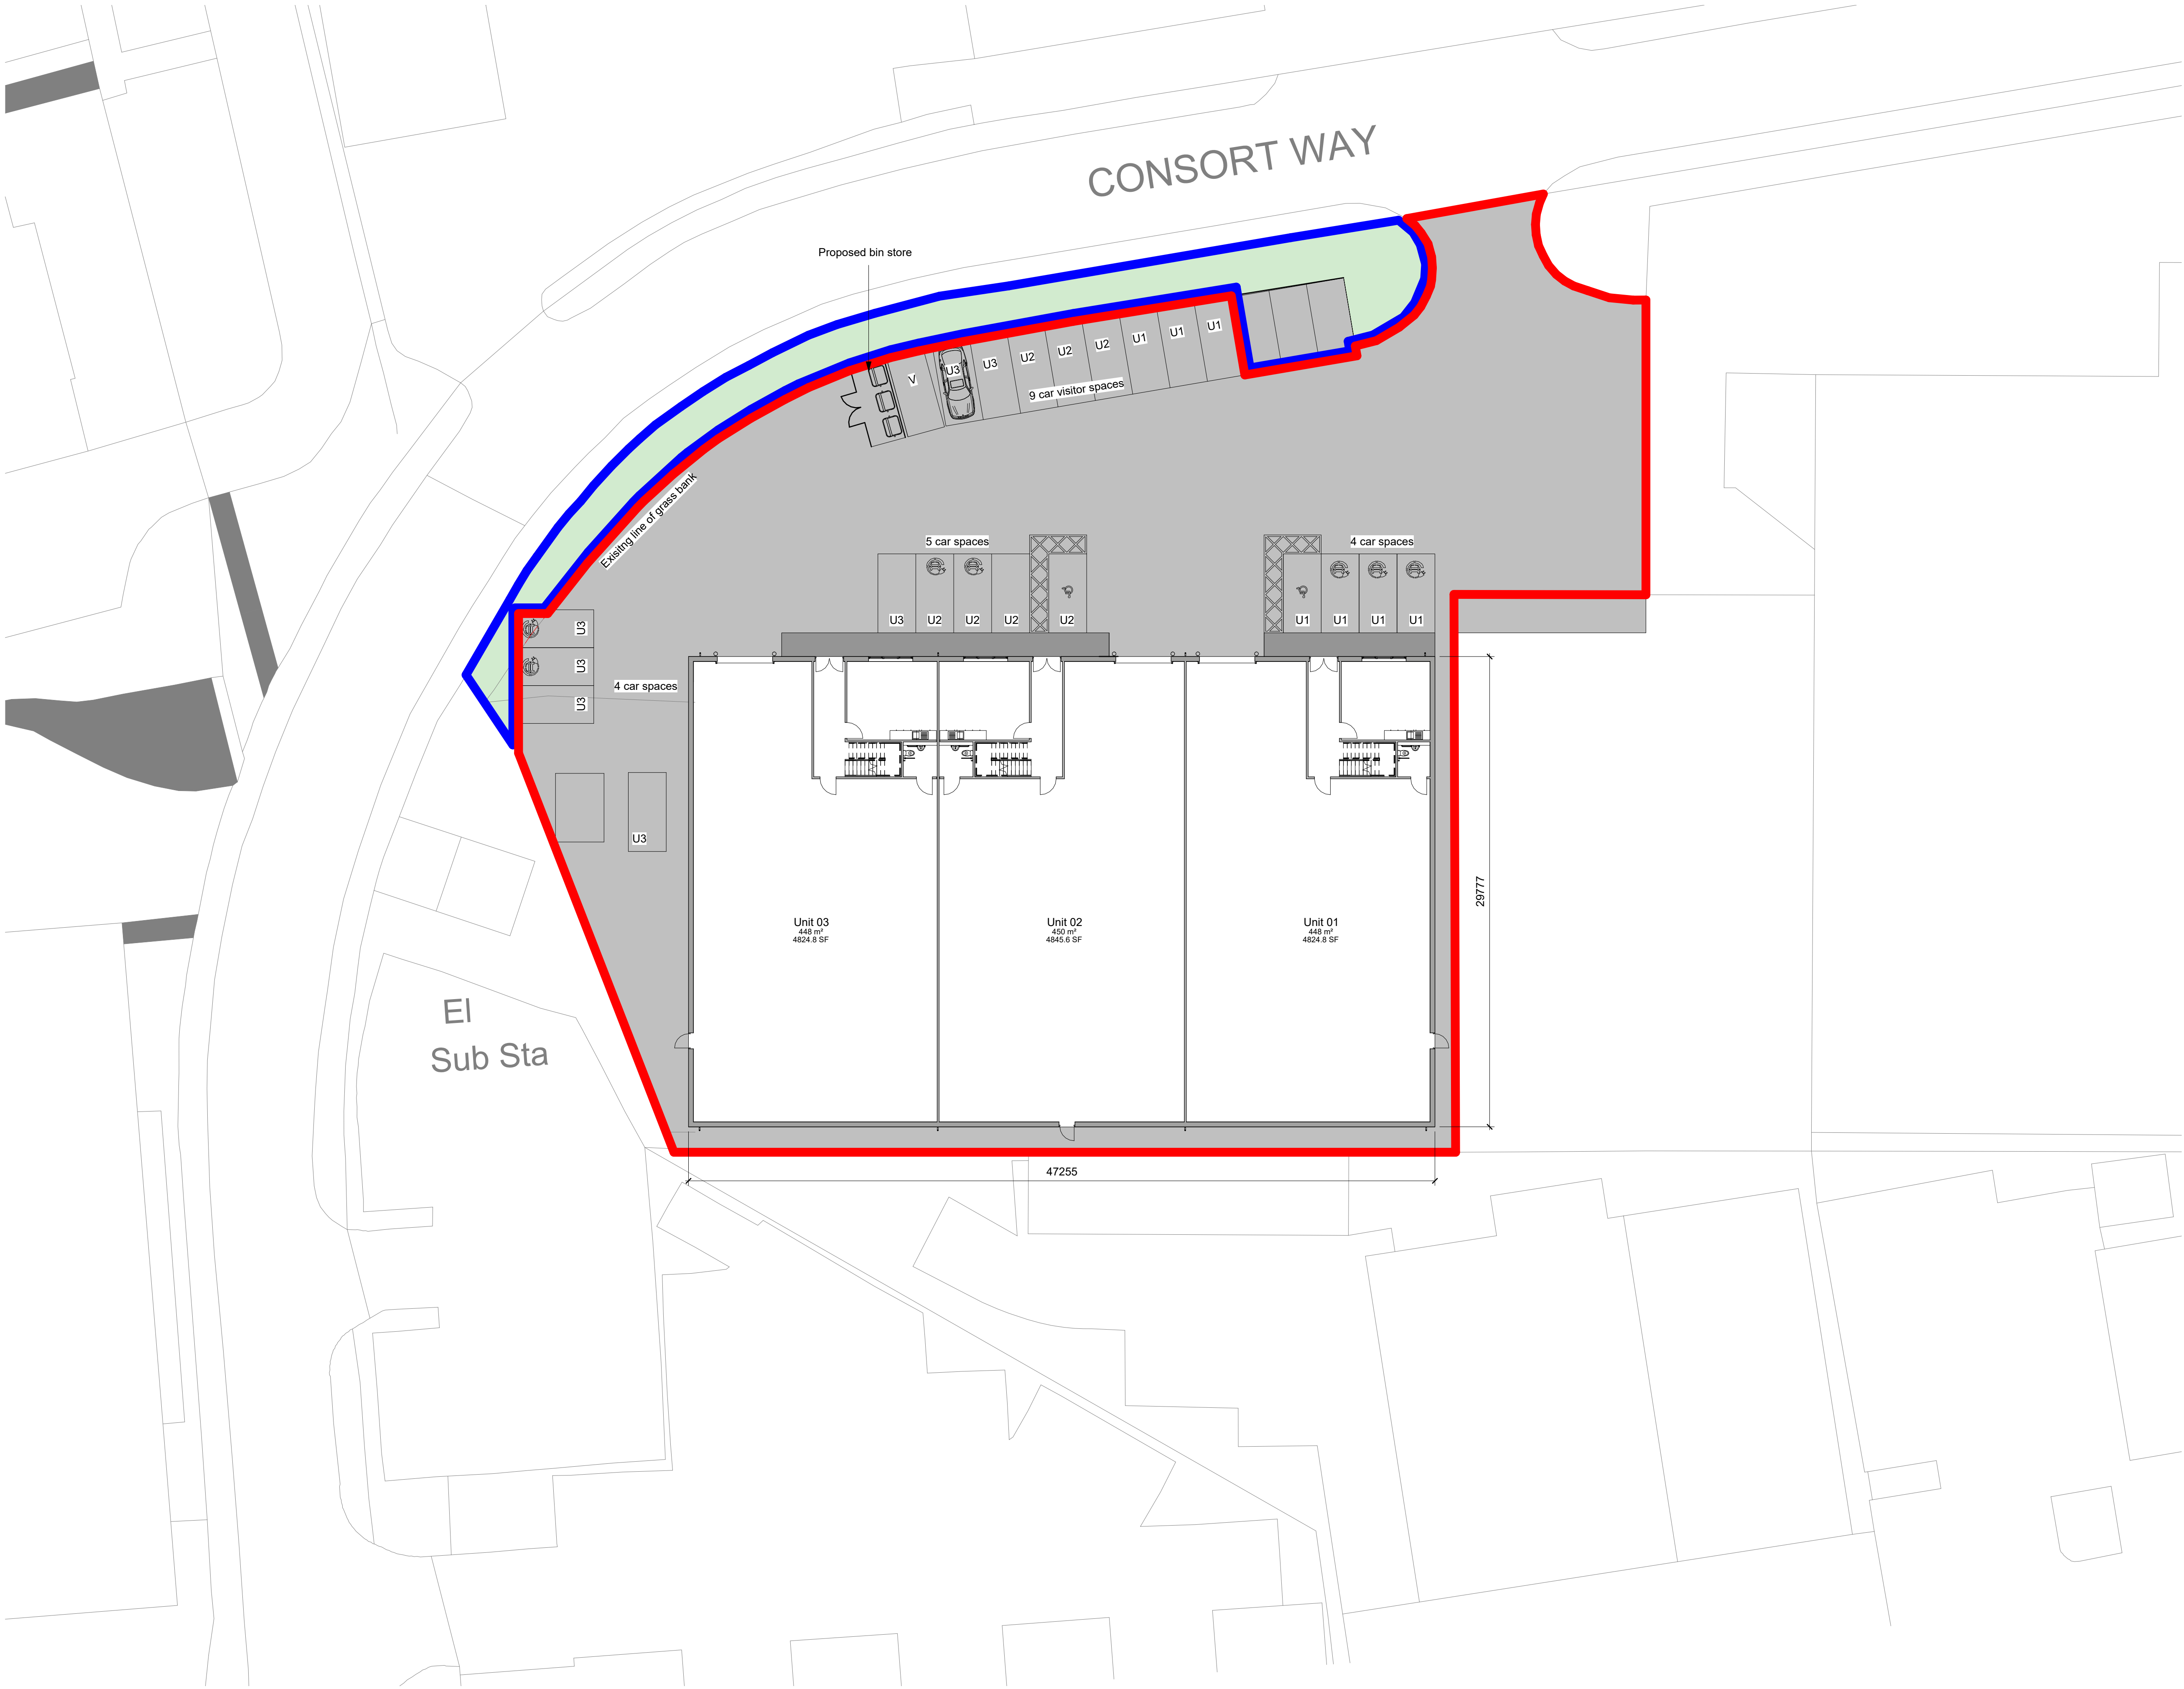

Contractors to check all dimensions on drawings.

Any discrepancies must be reported to KTA Architects Ltd or the contract administrator before proceeding.

Do not scale except for planning purposes, work to figured dimensions.

A Fire Consultant must be appointed for this project. KTA drawings & schedules to be read in conjunction with the Fire Consultant Fire Strategy Report.

The Fire Strategy Report takes precedence over any KTA drawing or schedule & any discrepancy should be brought to KTA's attention.

This drawing must be read in conjunction with all relevant consultants drawings.

This drawing is © KTA Architects Ltd.

Revision Schedule			
Revision Number	Revision Date	Revision Description	Issued/ Authorised by
P1	NOV 2024	Planning Issue	RN

V

Visitor Parking Space

Site Boundary

Site Ownership

Existing grass areas

New tarmac to footpath

Existing concrete yard

KTA

Architects | Urban Designers

Winslade House, Winslade Park, Manor Drive,
Clyst St. Mary, Exeter, EX5 1FY

Tel: 01392 360338
Email: kt@kta.uk.com
Web: www.kta.uk.com

Project

UNIT A, CONSORT WAY,
BURGESS HILL

Title

Proposed Site Plan

Author	DD	Chkd by	RN	Scale	1 : 200 @ A1
Project	2387	Status	Planning		
Drawing number	2387-KTA-XX-00-DR-A-0003			P1	

DMF 128 v1.0 - 24/11/2022