


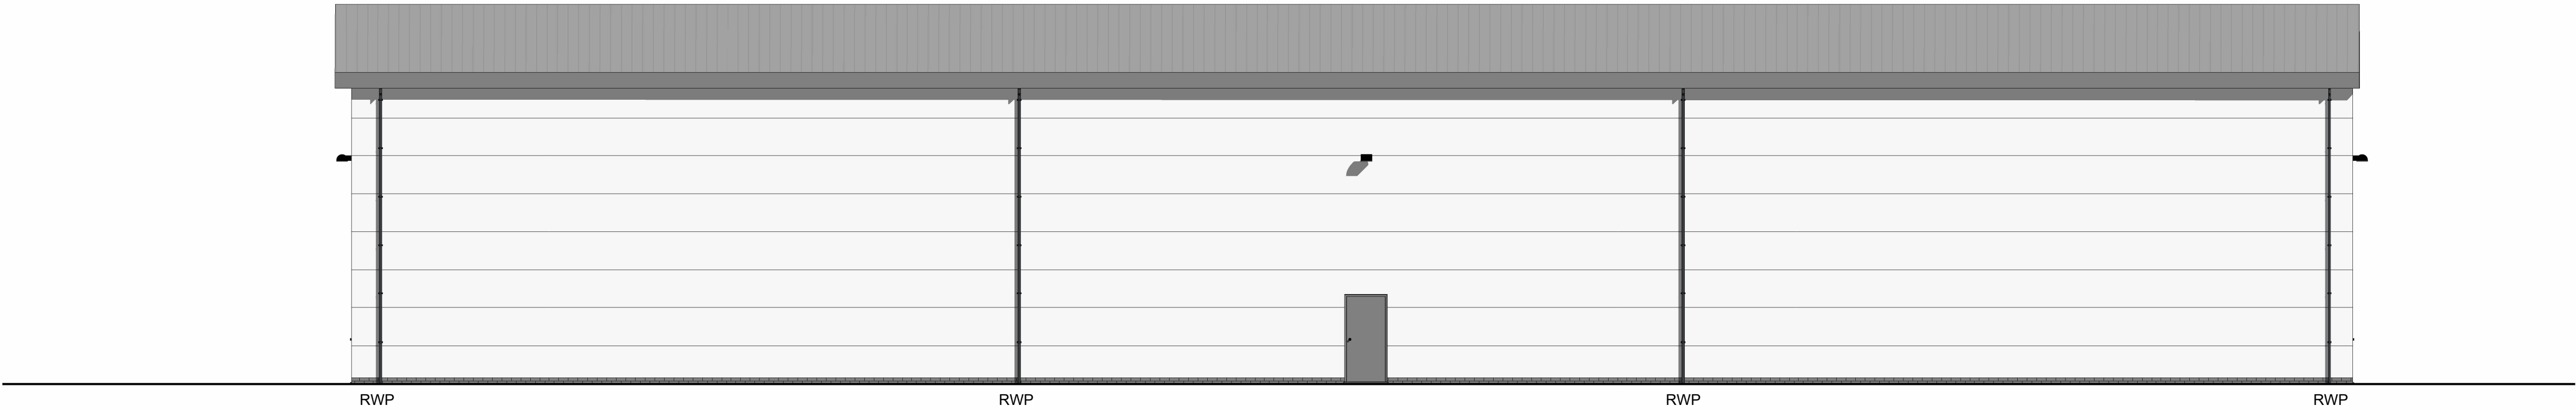

Proposed North Elevation
1 : 100



Proposed East Elevation
1 : 100



Proposed South Elevation
1 : 100




Proposed West Elevation
1 : 100




Staffordshire Slate Blue with Light mortar.
To be used around the building on the plinth up to 150mm AFFL.



Gull Grey Wall / Roof Cladding
To be used on the walls of the building and on the roof.

 

Anthracite Grey
Used on all fascias / rain water goods & window / door frames as well as roller shutter doors.

 

Contractors to check all dimensions on drawings.

Any discrepancies must be reported to KTA Architects Ltd or the contract administrator before proceeding.

Do not scale except for planning purposes, work to figured dimensions.

A Fire Consultant must be appointed for this project. KTA drawings & schedules to be read in conjunction with the Fire Consultant Fire Strategy Report.

The Fire Strategy Report takes precedence over any KTA drawing or schedule & any discrepancy should be brought to KTA's attention.

This drawing must be read in conjunction with all relevant consultants drawings.

This drawing is © KTA Architects Ltd.

Revision Schedule			
Revision Number	Revision Date	Revision Description	Issued/ Authorised by
P1	NOV 2024	Planning Issue	RN



Architects | Urban Designers

Winslade House, Winslade Park, Manor Drive,
Clyst St. Mary, Exeter, EX5 1FY

Tel: 01392 360338
Email: kt@kta.uk.com
Web: www.kta.uk.com

Project

**UNIT A, CONSORT WAY,
BURGESS HILL**

Title

Proposed Elevations

Author	Chkd by	Scale	@
DD	RN	As	A1

Project	Status
2387	indicated Planning

Drawing number	
2387-KTA-XX-ZZ-DR-A-0005	P1

OMP 128 v1.0 - 24/11/2022