


N.B:
Front Elevation and Side Section
not surveyed, no works proposed.

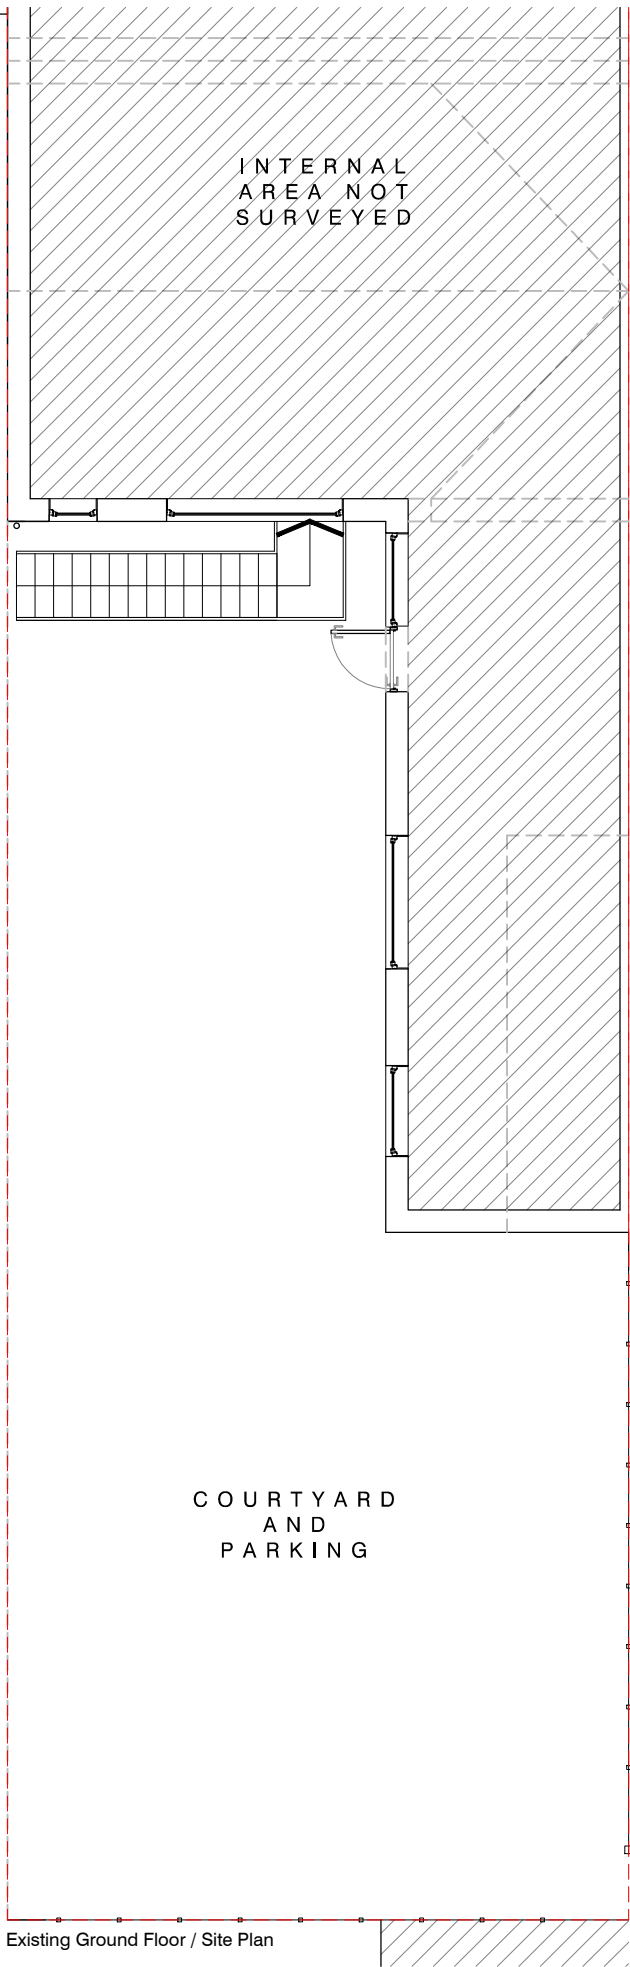

Existing Rear Elevation



Existing Side Elevation

Do not scale from this drawing. Work to figured dimensions only.
Dimensions to be taken on site prior to manufacture, fabrication or installation.
These drawings are general arrangement drawings only. These should not be used for construction purposes.

Job Title

Devonshire House

Drawing Name

Existing Plan and Elevations

Scale

1:100 @ A3

metres 1 2 3 4

Status

Planning

Job No.

JTA272

Drg No.

PL02

Rev.

-

Rev.

-

Date

-

Revision Details

-

T:

07843804431

E:

info@jamesthompsonarchitecture.com

W:

jamesthompsonarchitecture.com

