

N.B:
Front Elevation and Side Section
not surveyed, no works proposed.


INTERNAL
AREA NOT
SURVEYED

COURTYARD


Extent of new brick wall

PARKING


Proposed Ground Floor / Site Plan

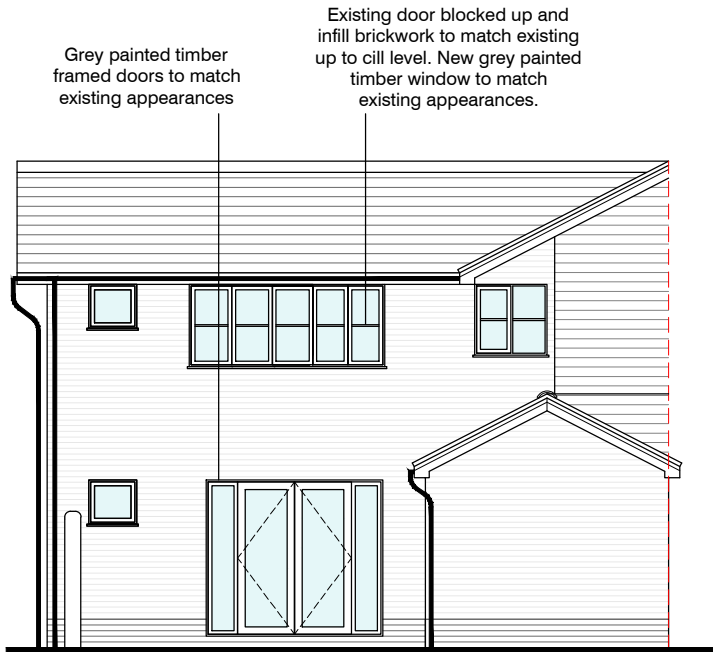

Proposed Rear Elevation (Section)

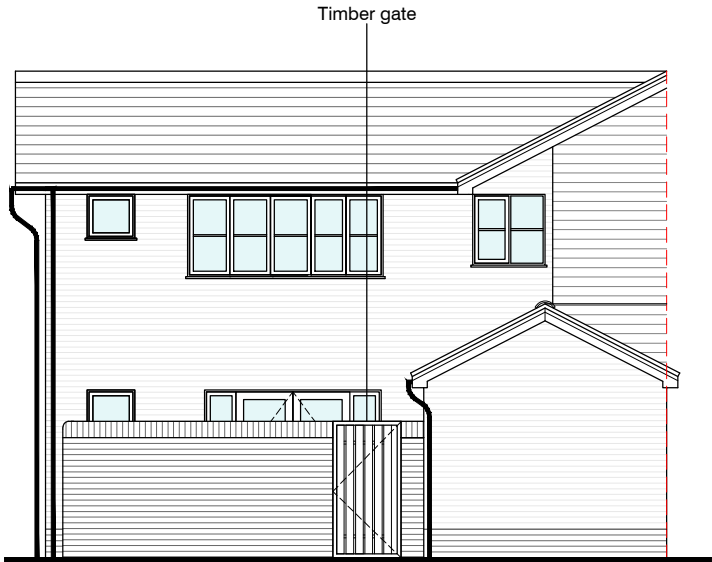

Proposed Rear Elevation

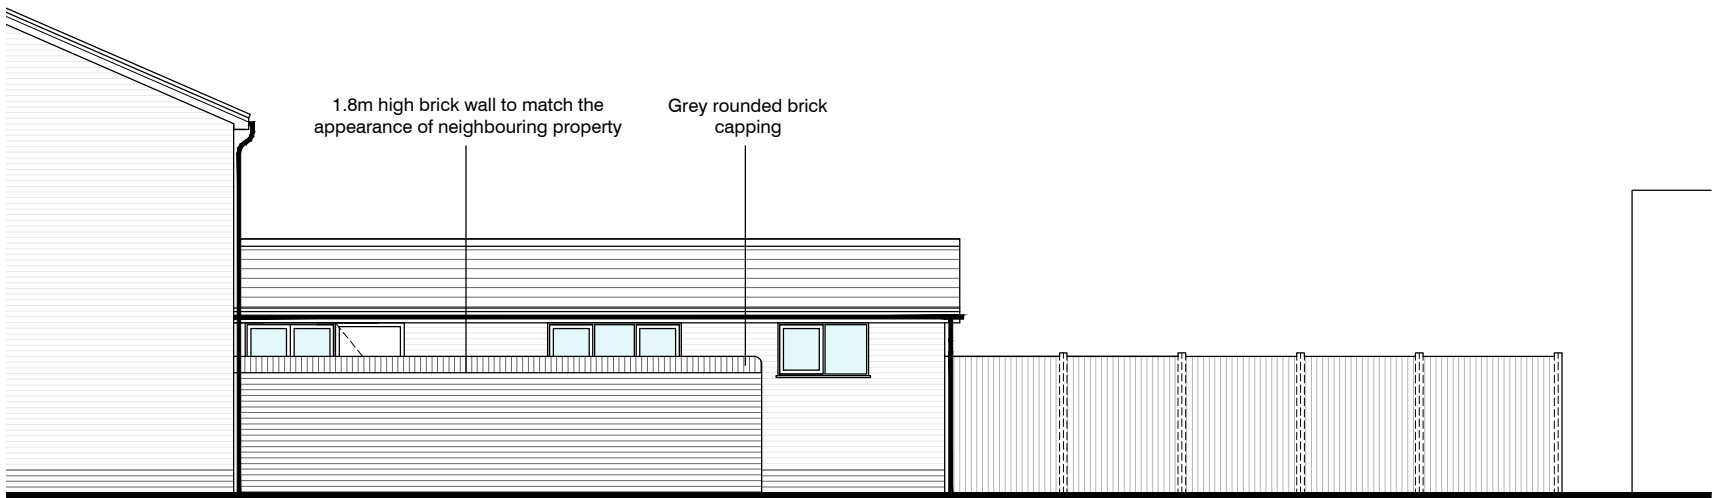

Proposed Side Elevation

Do not scale from this drawing. Work to figured dimensions only.
Dimensions to be taken on site prior to manufacture, fabrication or installation.
These drawings are general arrangement drawings only. These should not be used for construction purposes.

Job Title

Devonshire House

Drawing Name

Proposed Plan and Elevations

Scale

1:100 @ A3

metres 1 2 3 4

Status

Feasibility

Job No.

JTA272

Drg No.

PL03

Rev.

-

Rev.

-

Date

-

Revision Details

-

T: 07843804431

E: info@jamesthompsonarchitecture.com

W: jamesthompsonarchitecture.com

