



size

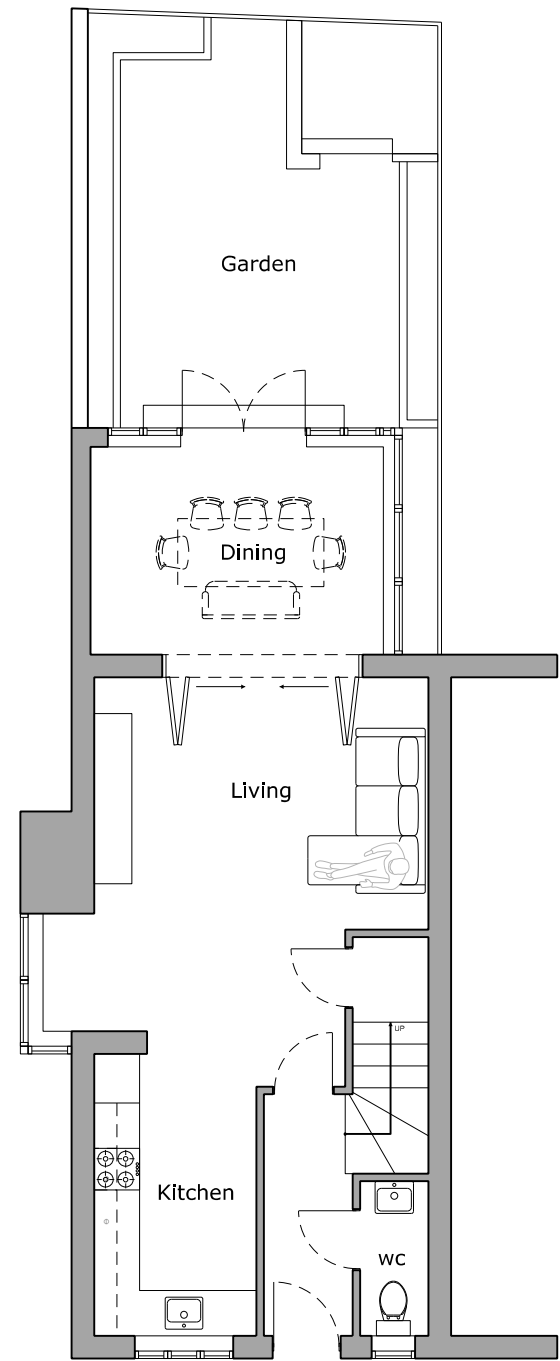


GF

Ground Floor

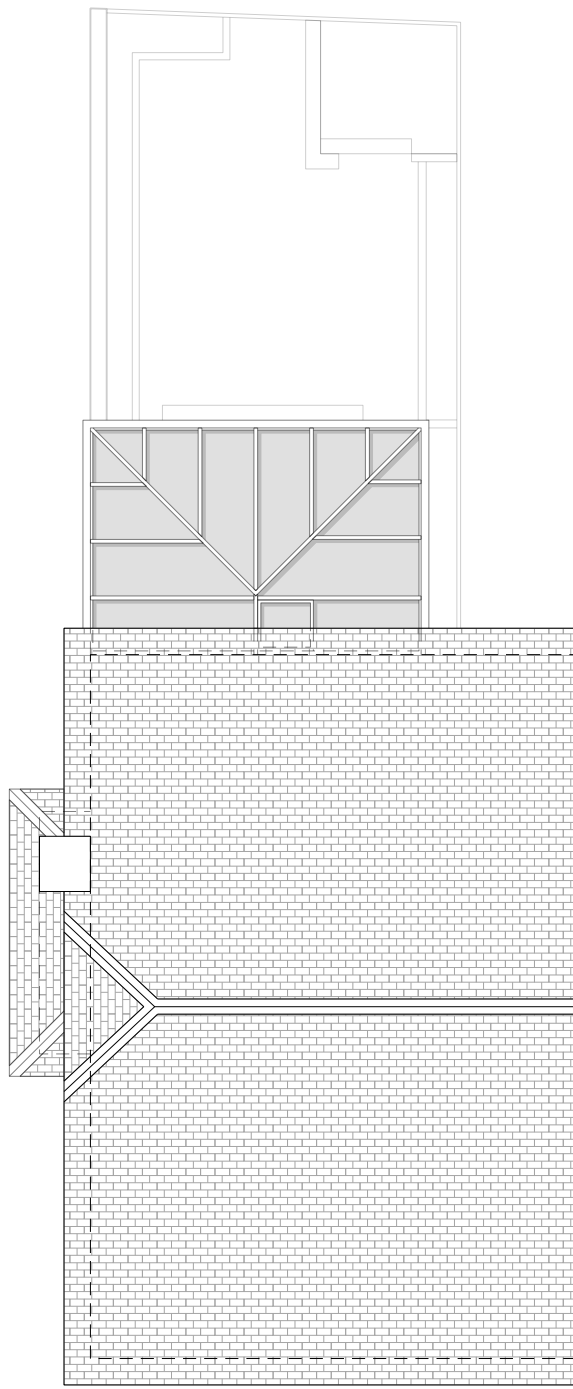


RP

Roof Plan

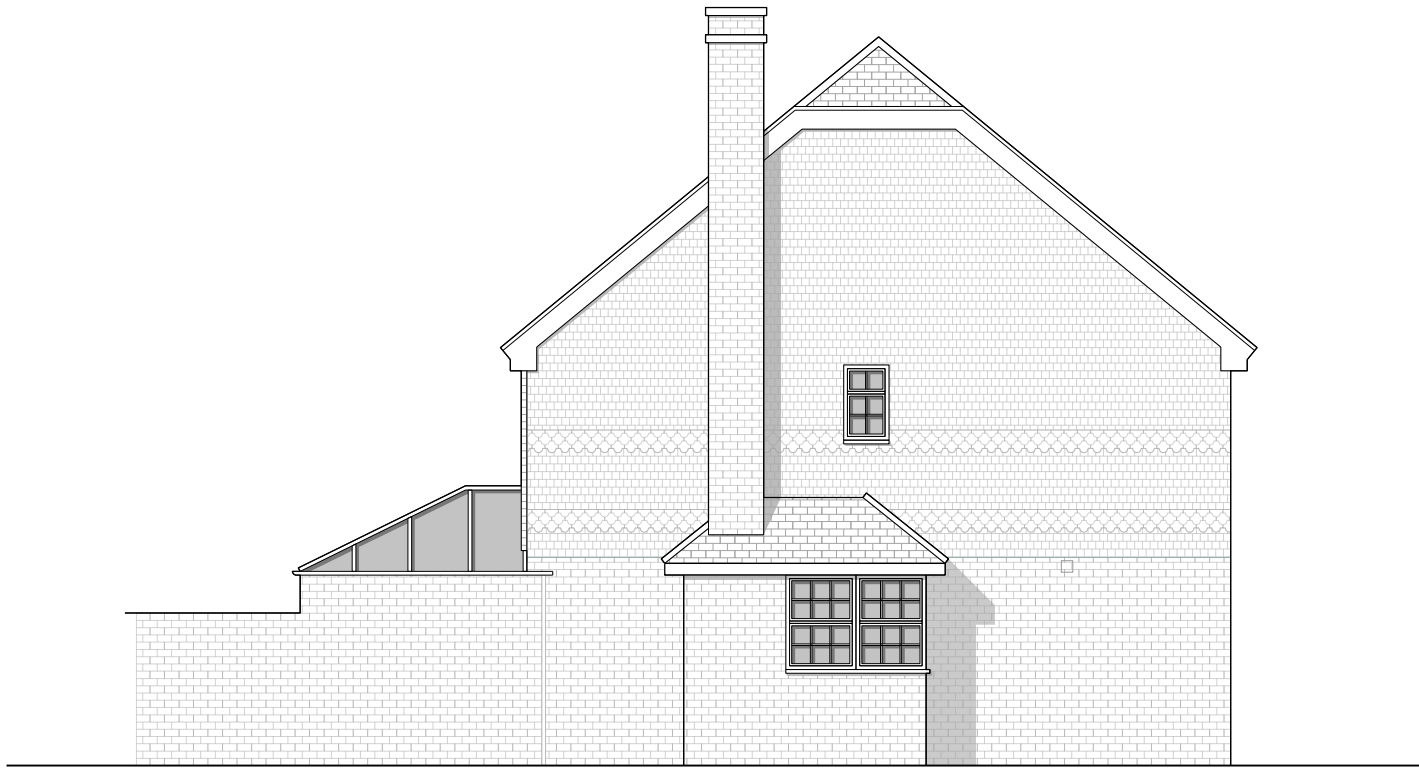


EE

East Elevation

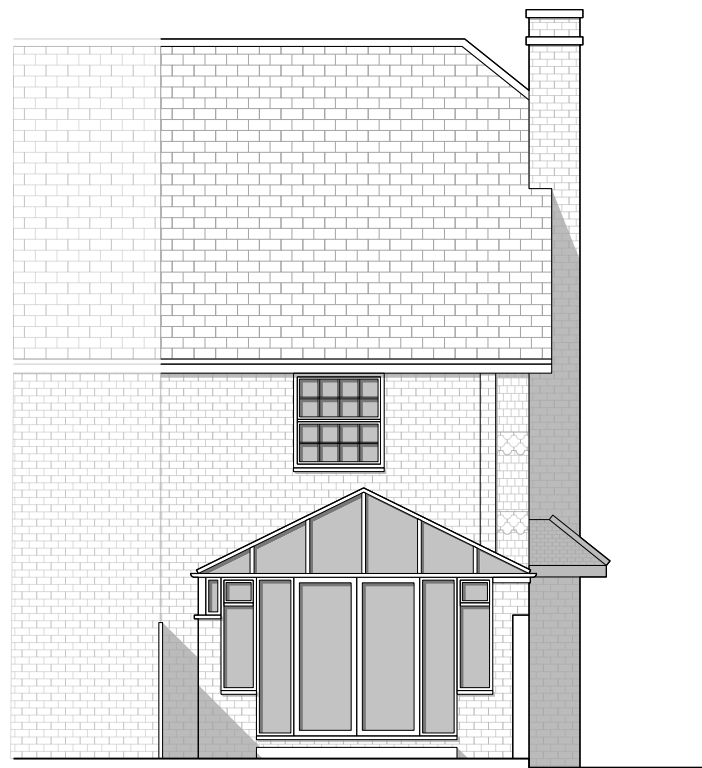

SE

South Elevation

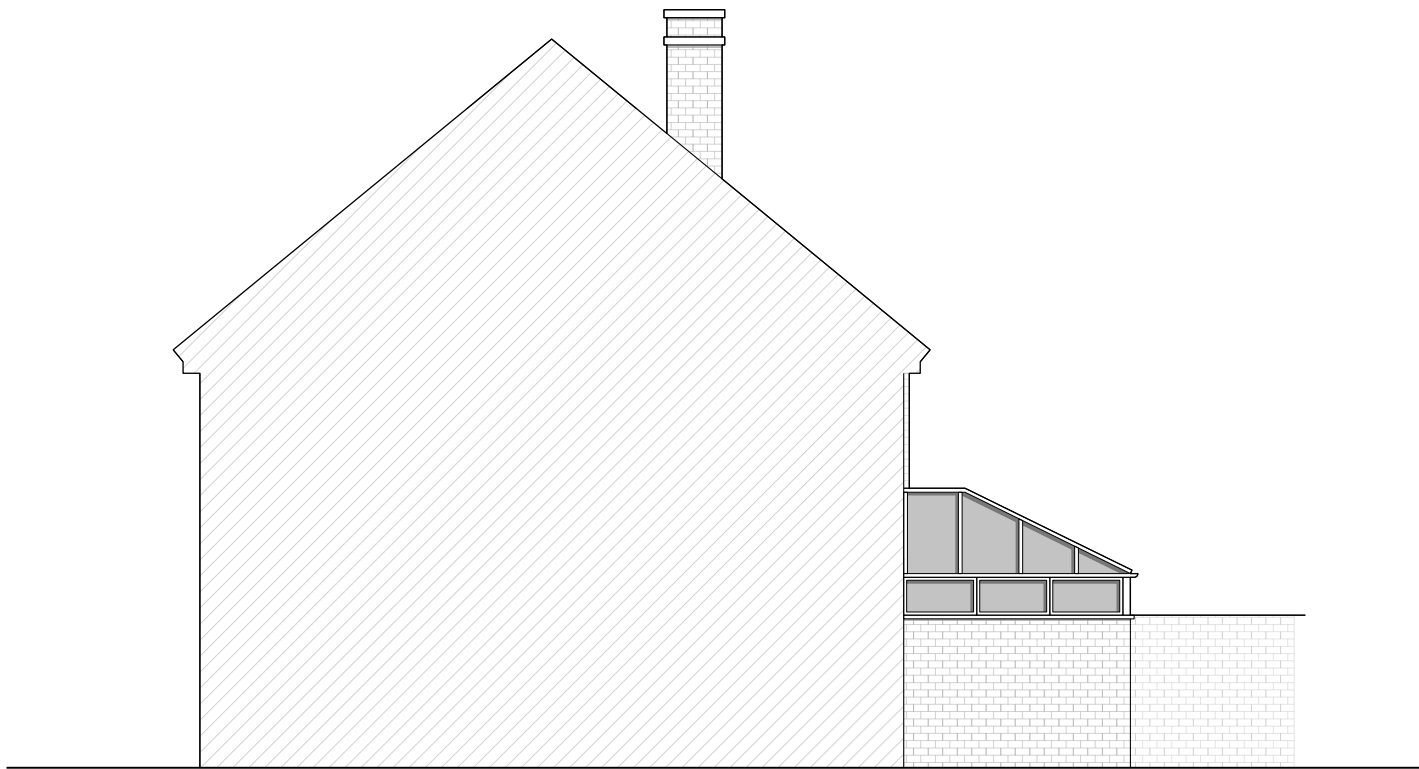

WE

West Elevation

Revisions

Rev	Date	Note

Project address
1 Ashburnham Drive
Cuckfield
West Sussex
RH17 5AQ

Client
Victoria Lyons

Project title
1 Ashburnham Drive

Drawing Title:
Existing Drawings

Scale 1:100 @ A1		Drawn by MB
Project No. 244	Drawing no. 001	Revision P1
Status Design		First Drawn 17.08.26