




size

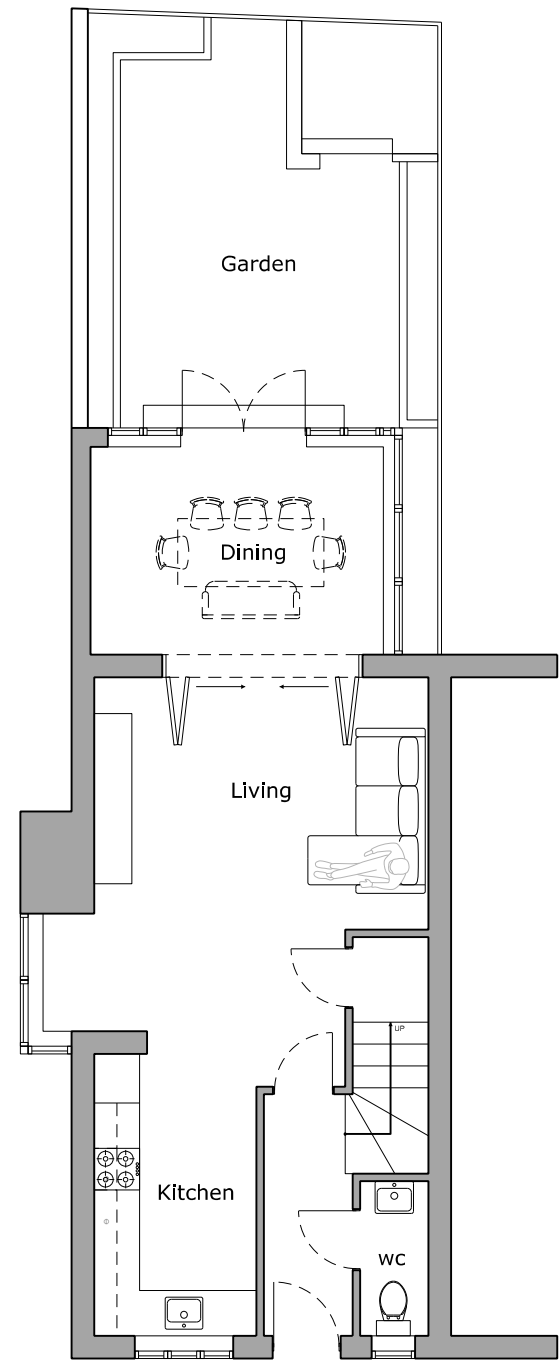


GF Ground Floor

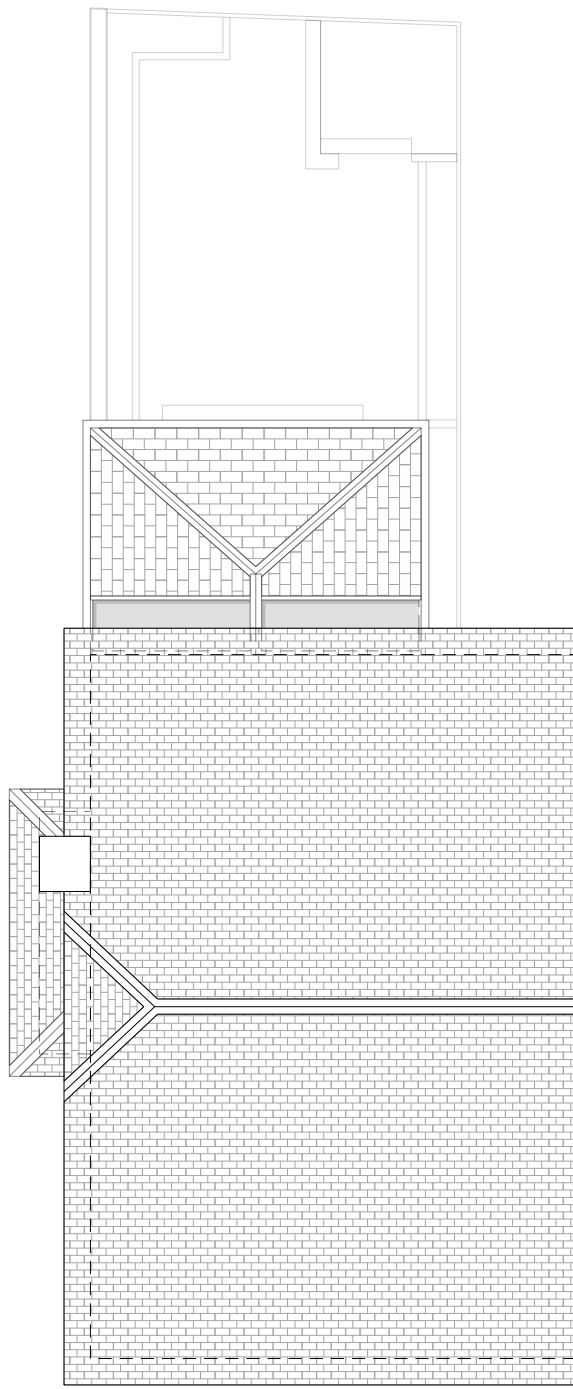


RP Roof Plan

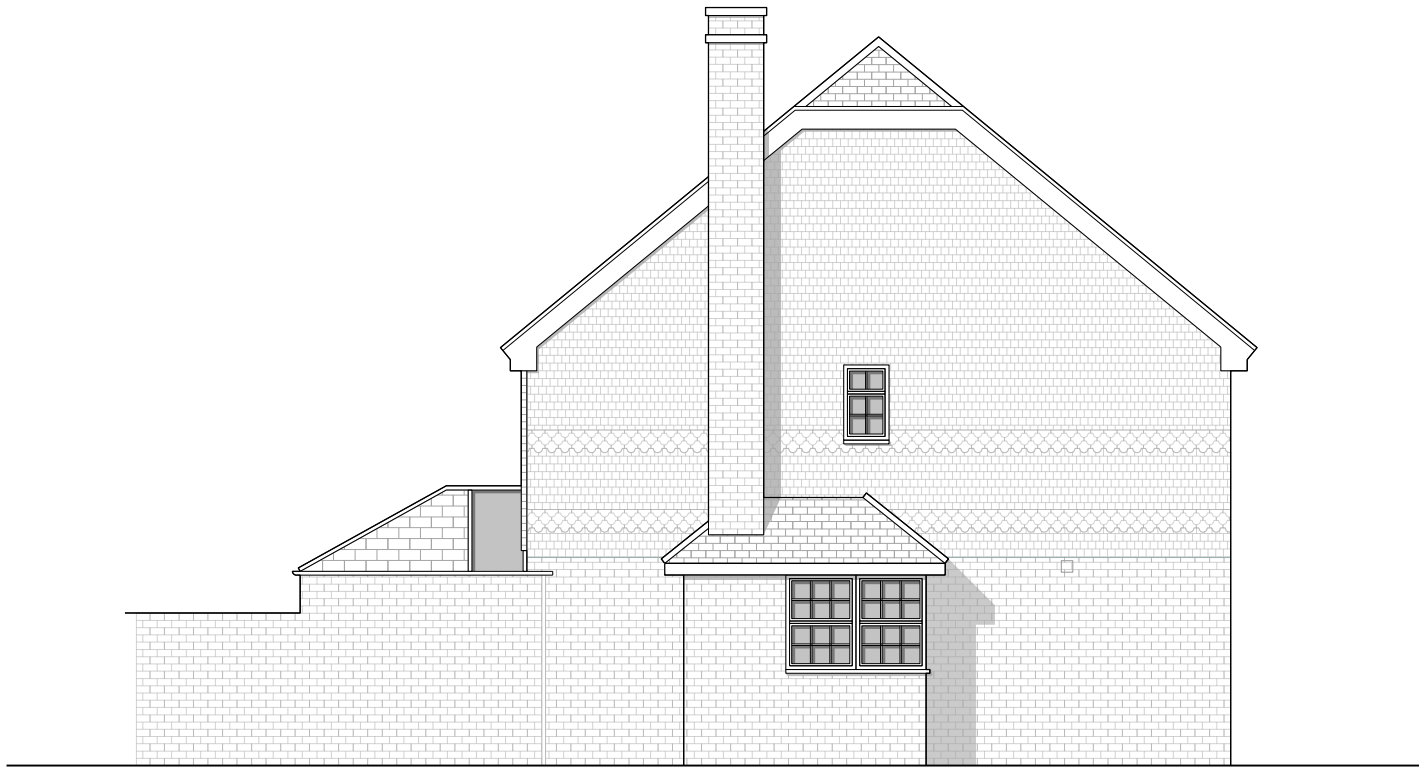

EE East Elevation

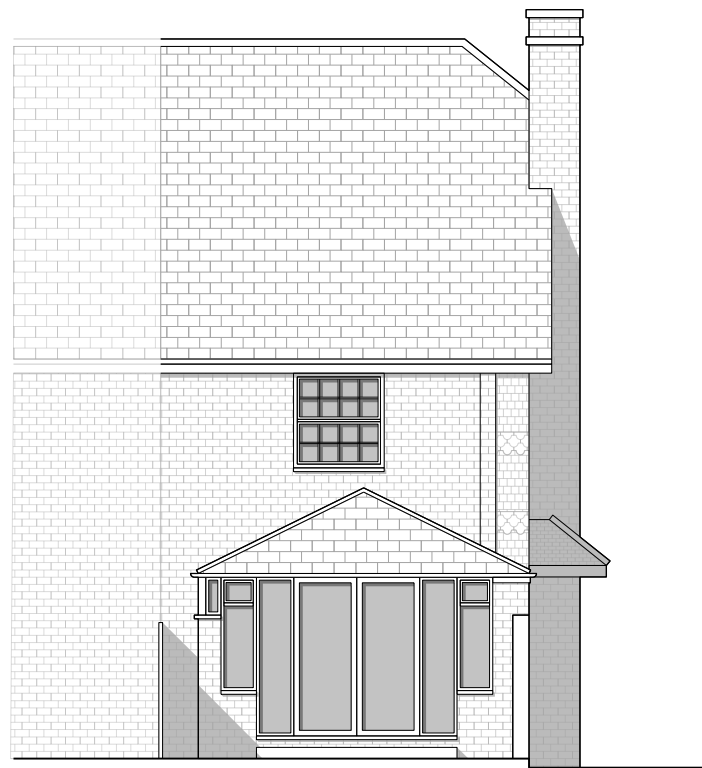

SE South Elevation

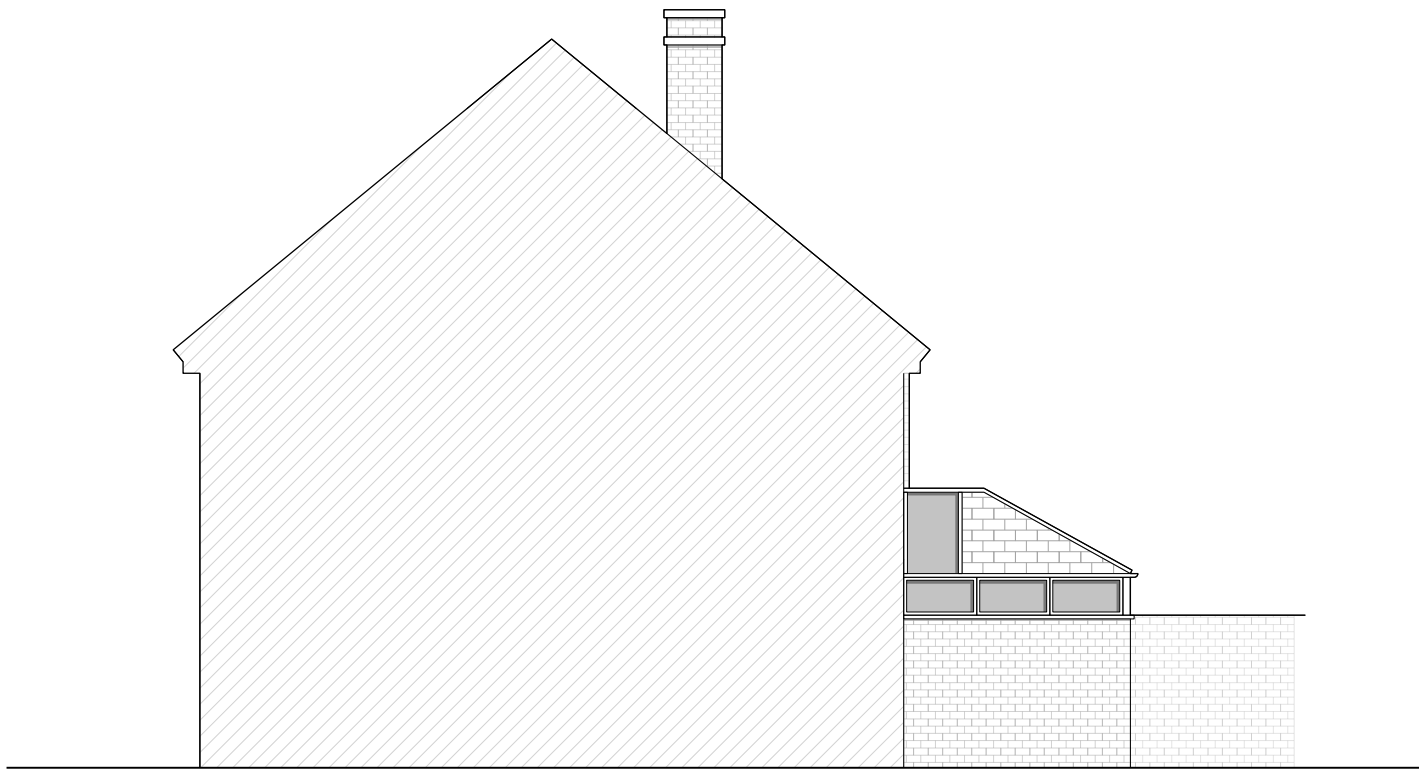

WE West Elevation

Revisions

Rev	Date	Note
-----	------	------

Project address
1 Ashburnham Drive
Cuckfield
West Sussex
RH17 5AQ

Client
Victoria Lyons

Project title
1 Ashburnham Drive

Drawing Title:
Proposed Drawings

Scale 1:100 @ A1	Drawn by MB	
Project No. 244	Drawing no. 101	Revision P1
Status Design	First Drawn 17.08.26	