
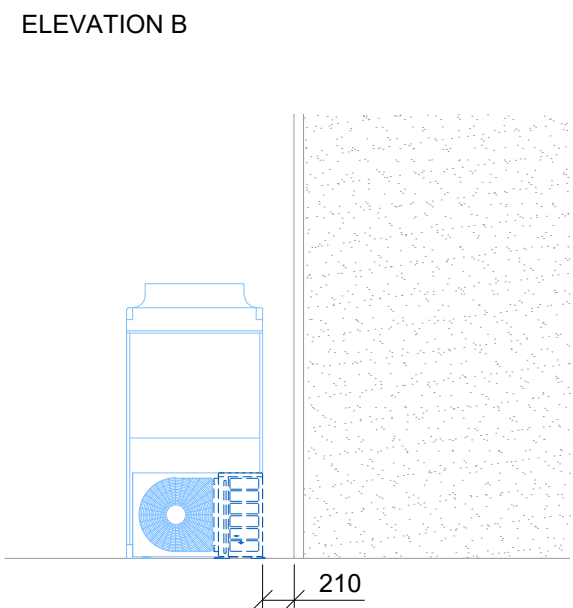
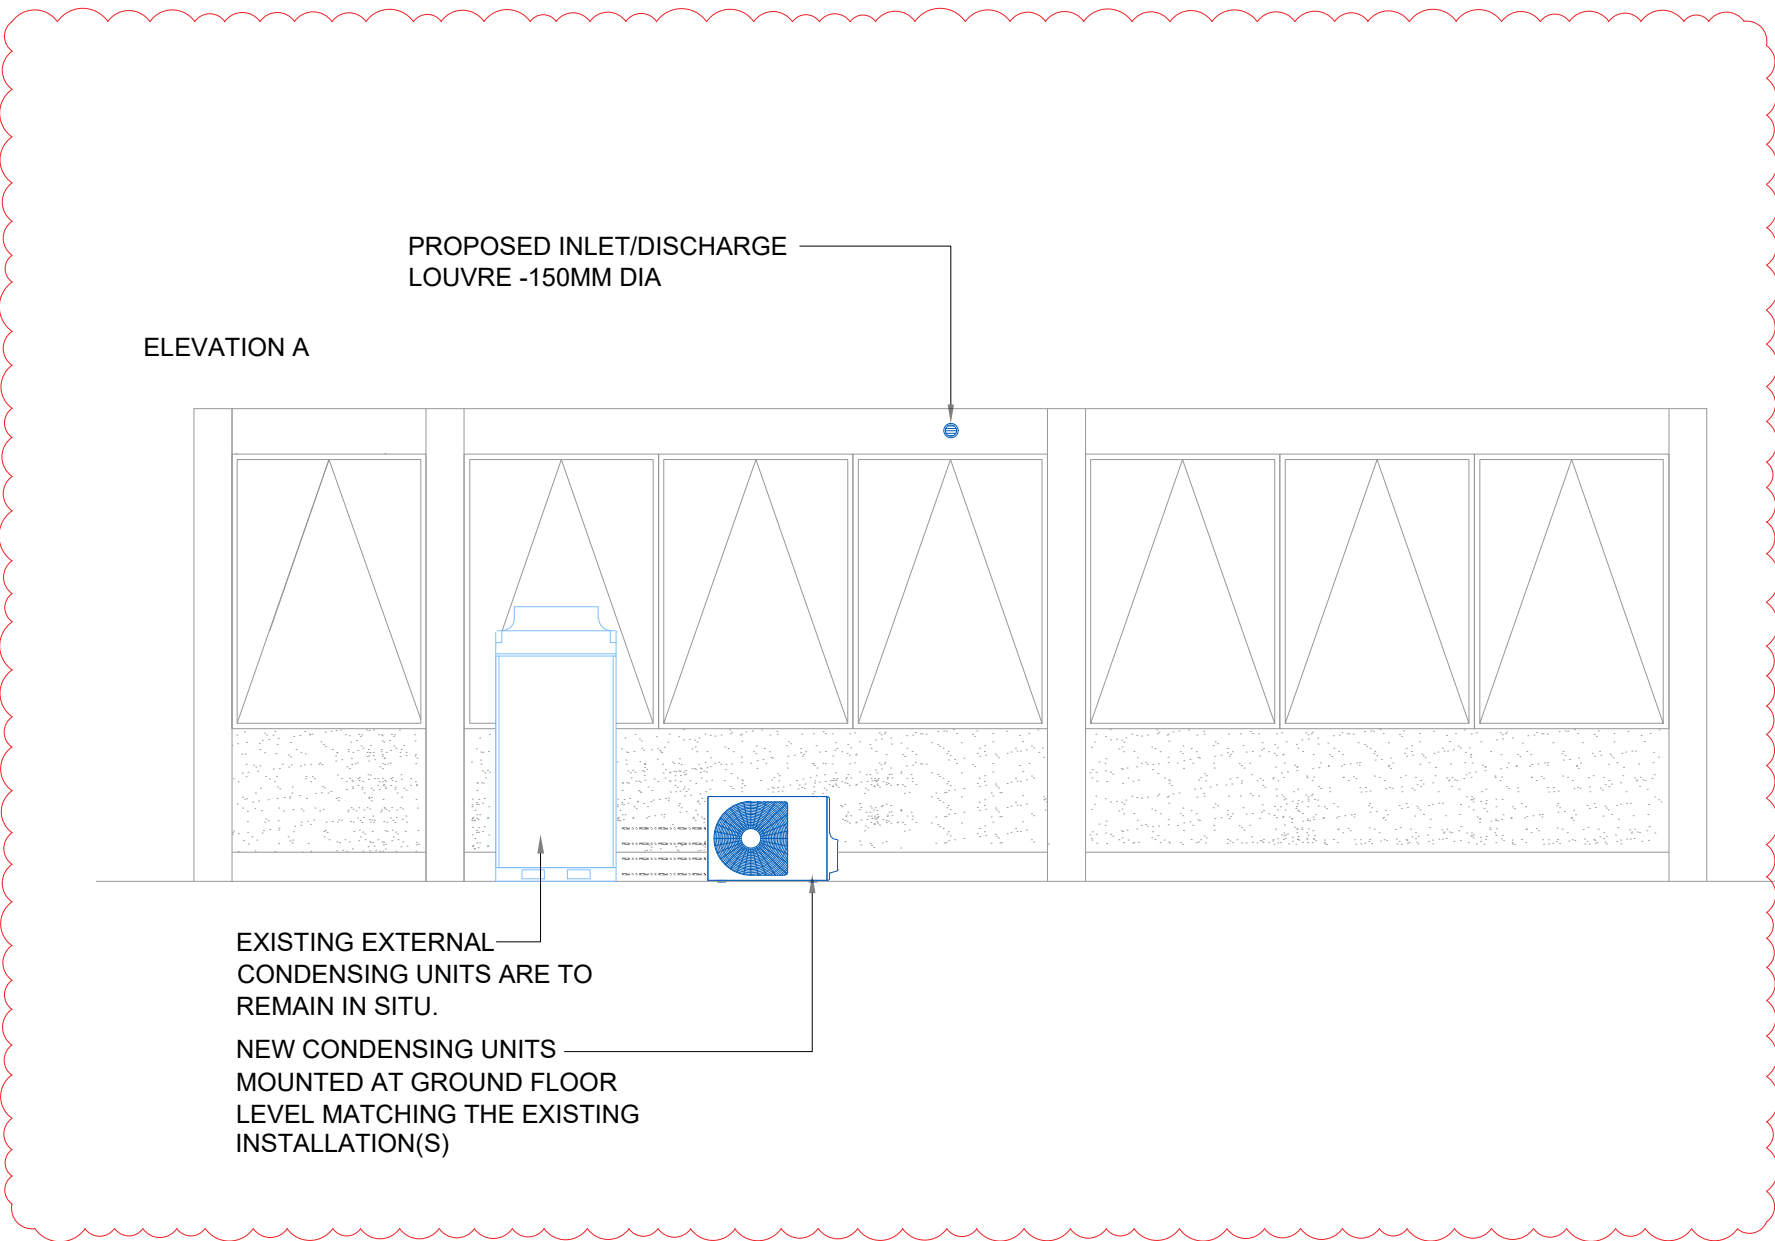


SCALE 1:100

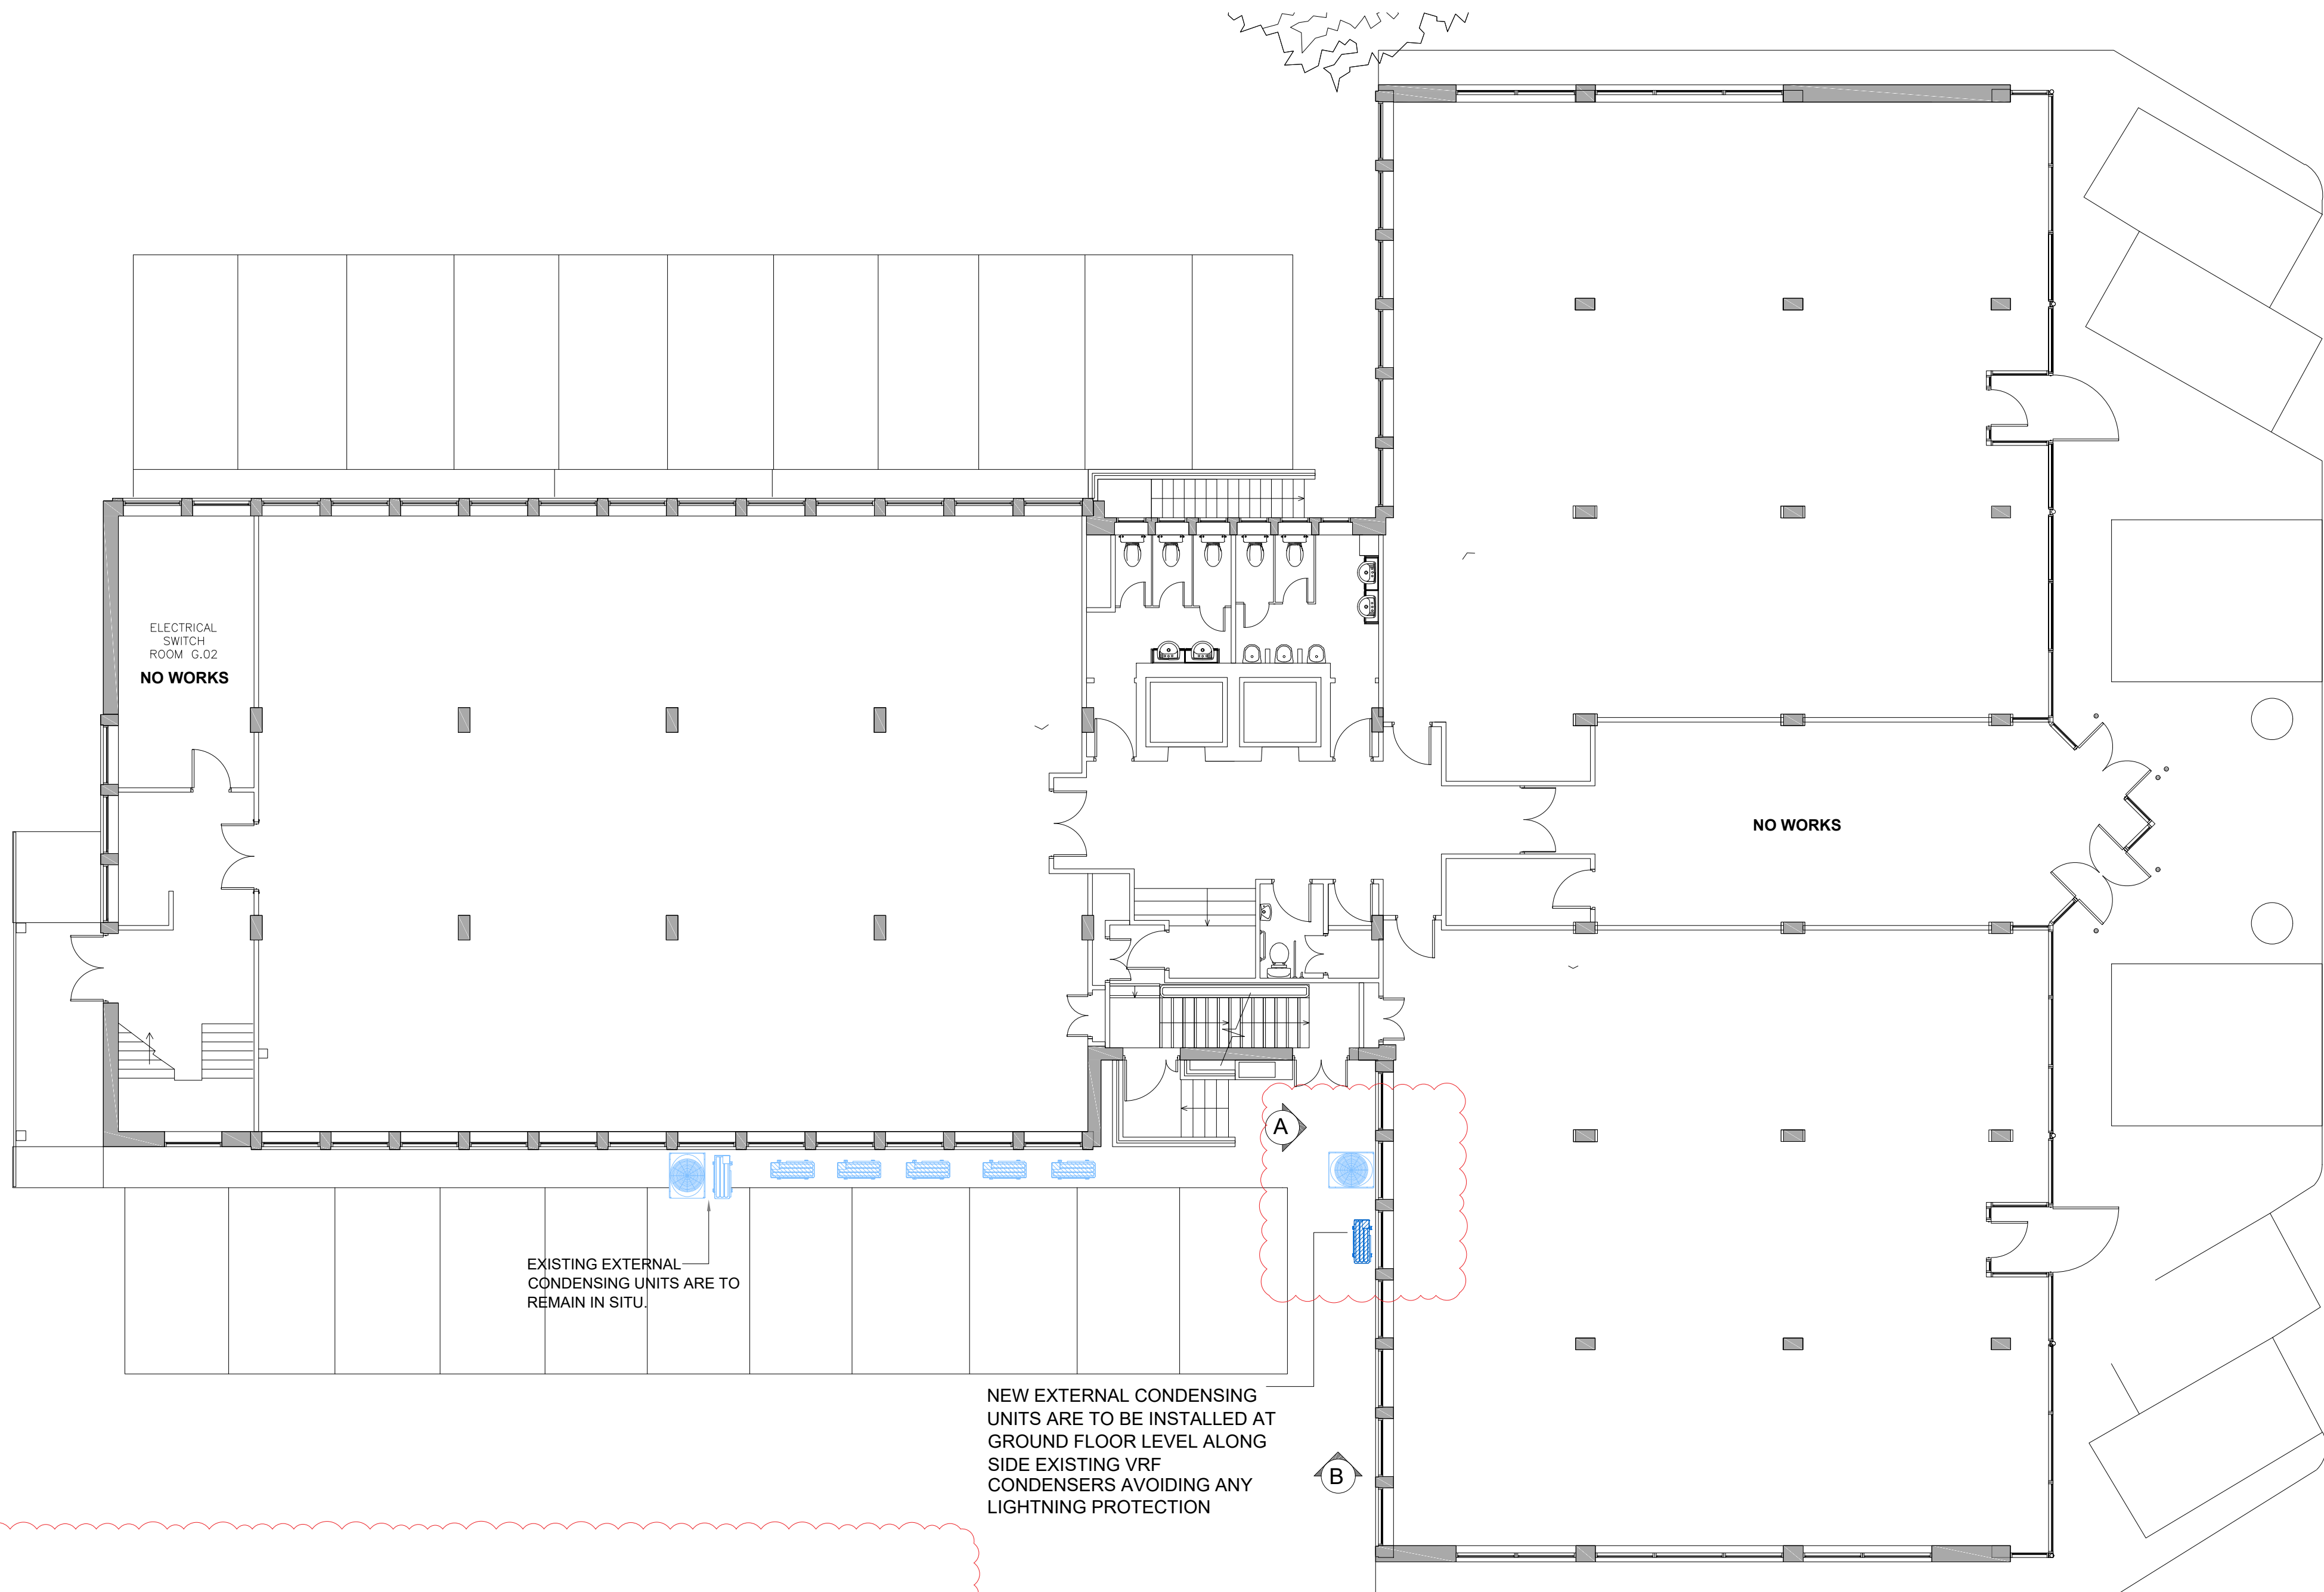

No part of this drawing can be copied without the written consent of LUMi

No part of this drawing should be scaled. For dimensions and information relating to this drawing contact LUMi. All contractors must visit site and be responsible for taking and checking dimensions.

This document should be read in conjunction with LUMi contract and any documents expressly referred to.

INFORMATION:

Drawing Subject to Full Site Survey

Building Parameter Provided to LUMi

Check Survey Undertaken Only



Built by LUMi
9 Queensway // New Milton
Hampshire // BH25 5NN
T // +44 (0)1425 629 639

builtbylumi.com

--	--	--	--
--	--	--	--
--	--	--	--
--	--	--	--
--	--	--	--
--	--	--	--
--	--	--	--
G	28.08.26	UNITS RELOCATED	HT
F	07.08.26	SCALE BAR ADDED	HT
E	23.07.26	REVISED LOCATIONS	HT
D	09.07.26	REVISED LOCATIONS	HT
C	01.07.26	REVISED LOCATIONS	HT
B	23.06.26	REVISED LOCATION	HT
A	19.06.26	FIRST ISSUE	HT
REV	DATE	REVISION INFO	DRAWN

LUMi

Approved: Date:

Drawing Title:
SITE PLAN 00 FLOOR

Client:
DMH STALLARD

Project:
OAKFIELD HOUSE
35 PERRYMOUNT ROAD
HAYWARDS HEATH
WEST SUSSEX
RH16 3BW

Scale: 1:100 @ A1	Date: 23.06.26	Drawn By: HT	Checked By: --
----------------------	-------------------	-----------------	-------------------

Drawing Number

Project & Dwg No:	Level:	Type:	Rev:
LU26002	00	82.SITE	G

Status

☐ Information ☐ Tender ☒ Construction ☐ Record