
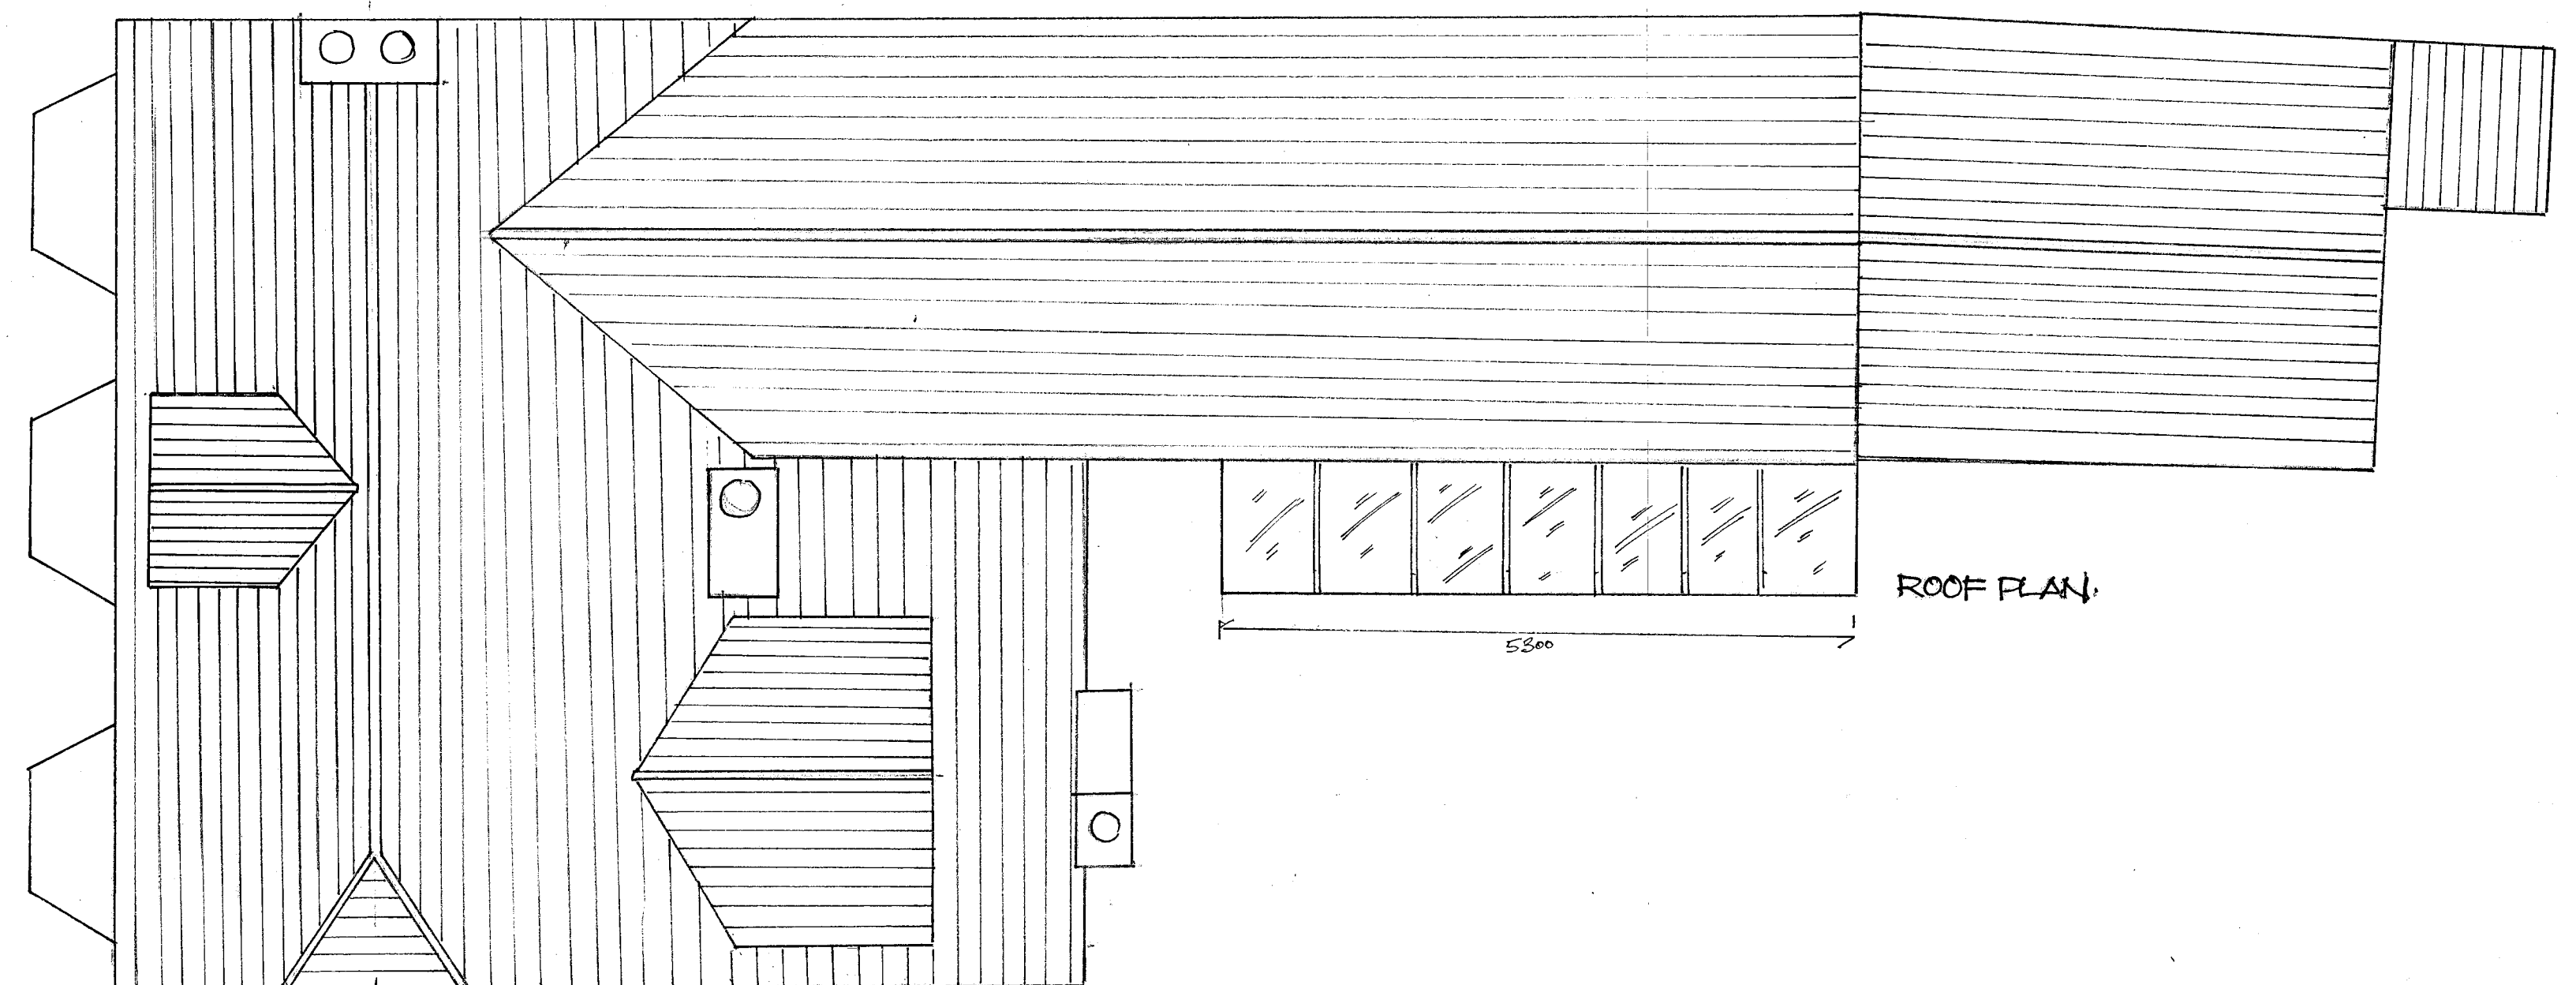
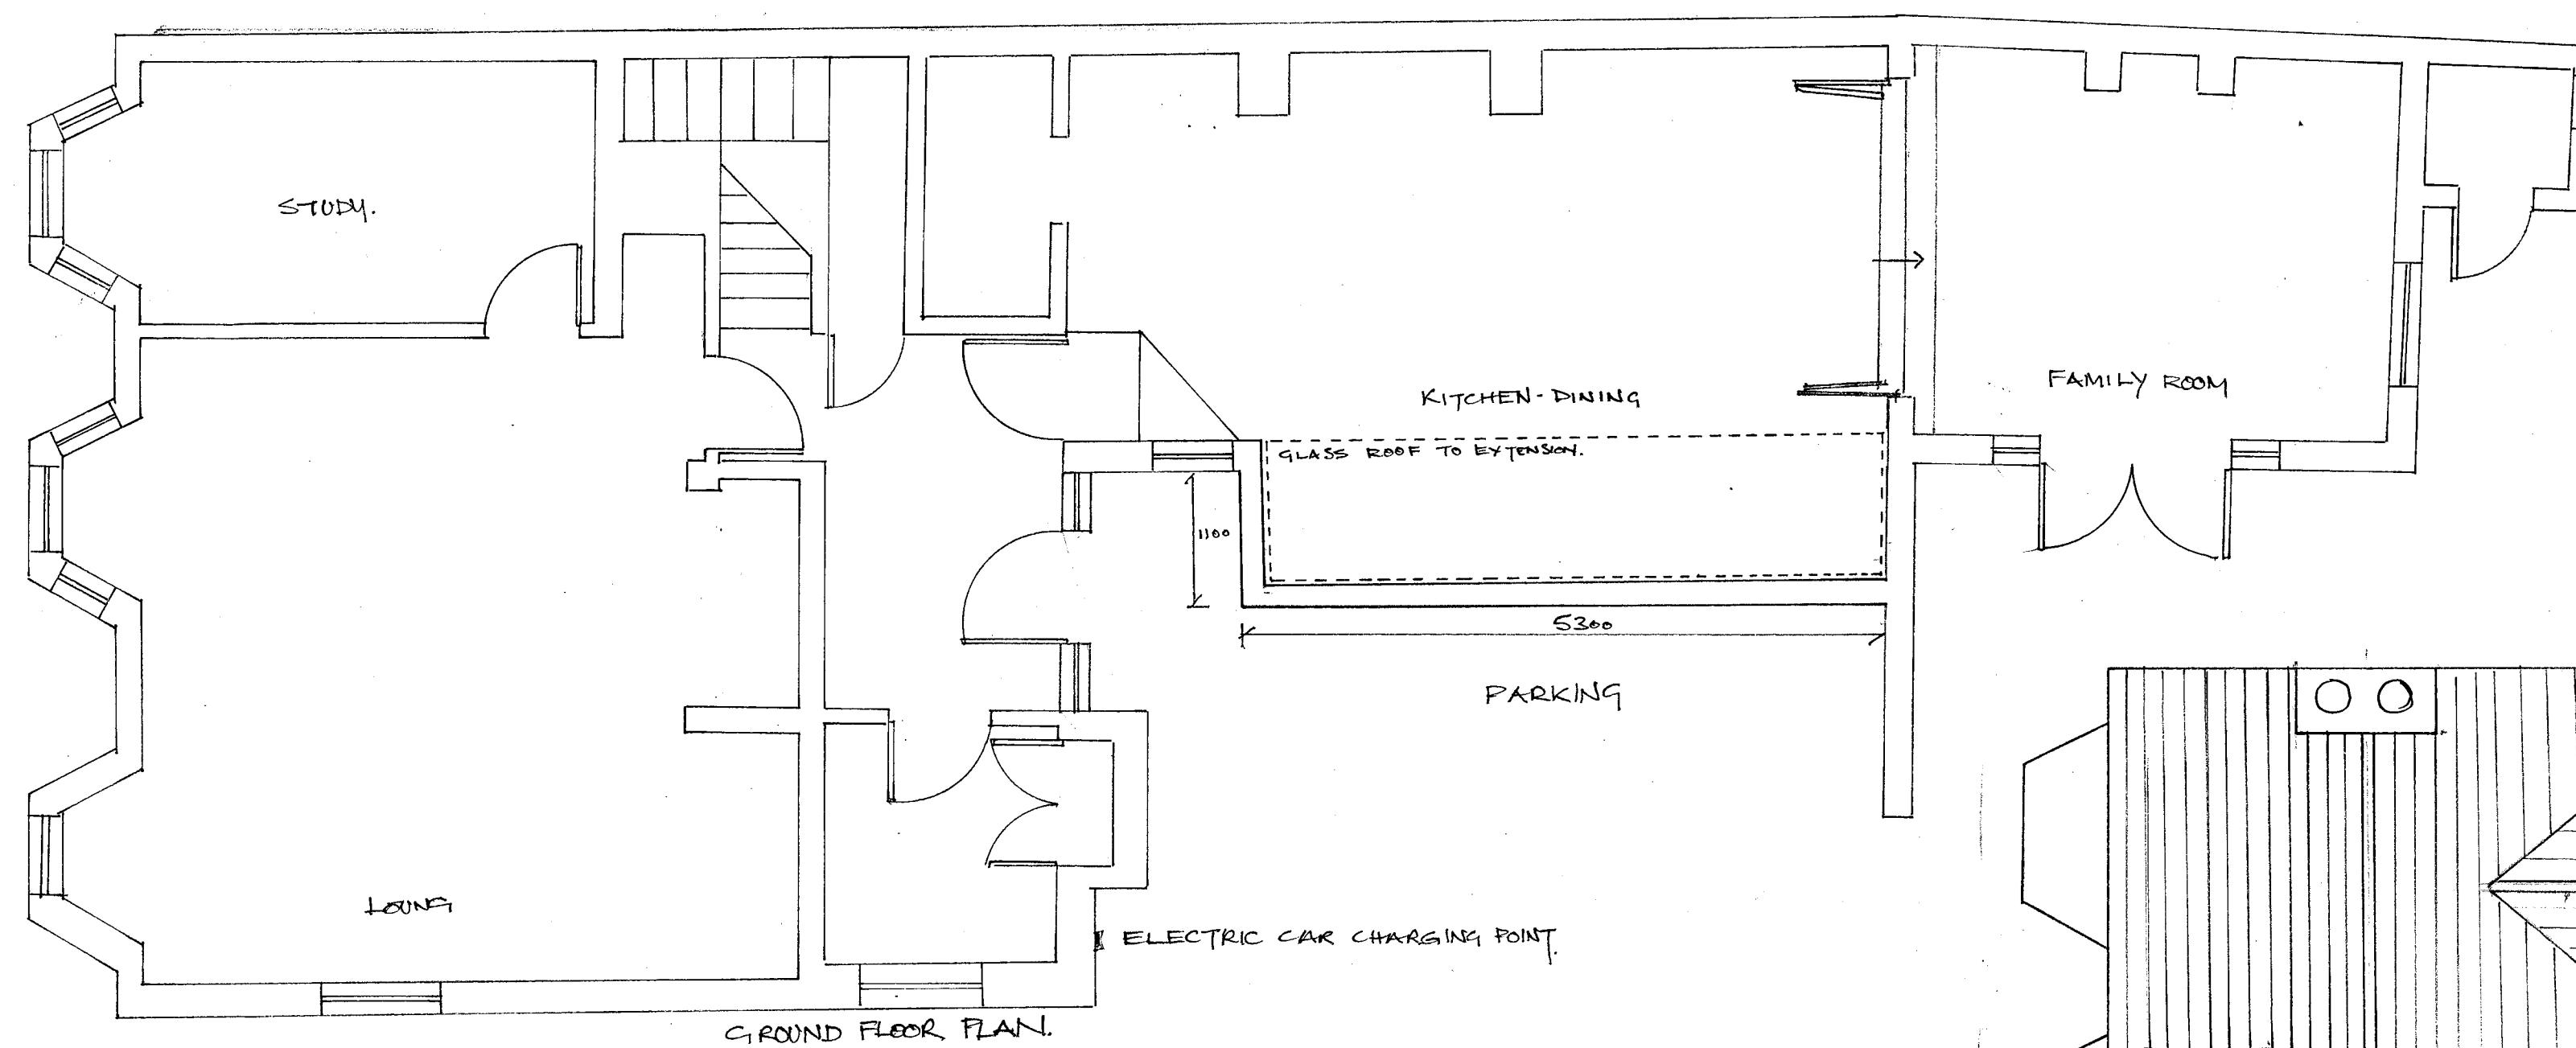


PROPOSED PLANS.
PLEASE NOTE:
NO CHANGE TO FRONT & NORTH ELEVATIONS

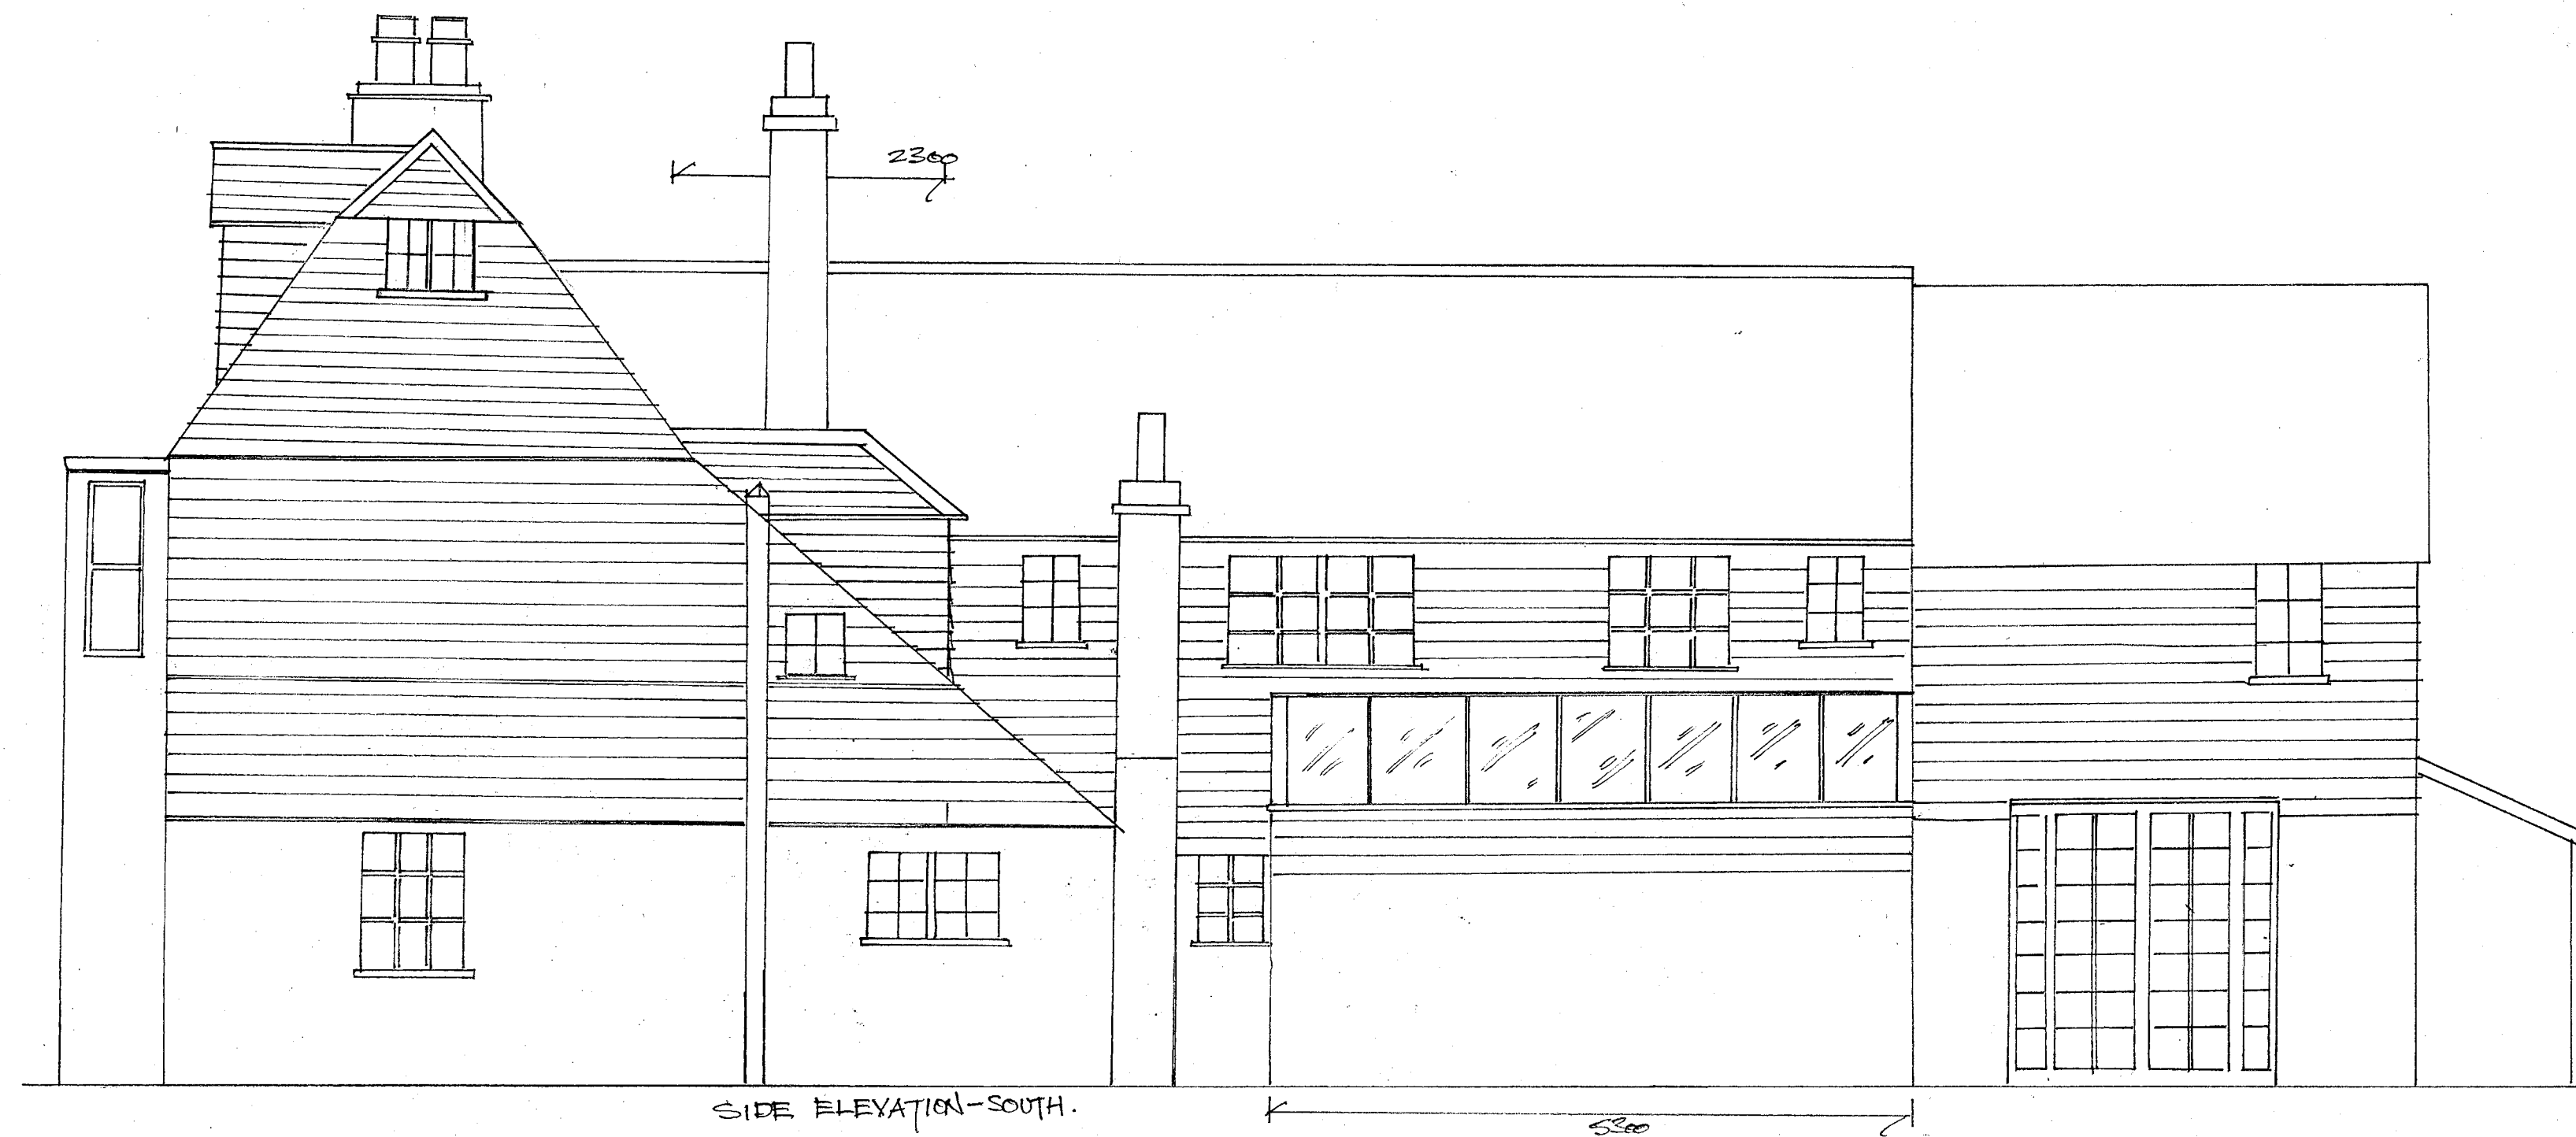

SCALE 1:50 @ A1
0 500 1000 1500 2000 2500 3000 3500 4000 4500 5000 5500 6000 6500 7000 7500 8000 8500 9000 9500 10000

SOUTHERN BREACH. High Street Cuckfield RH17 5EN.