




Existing Front Elevation
Scale 1/100@A3

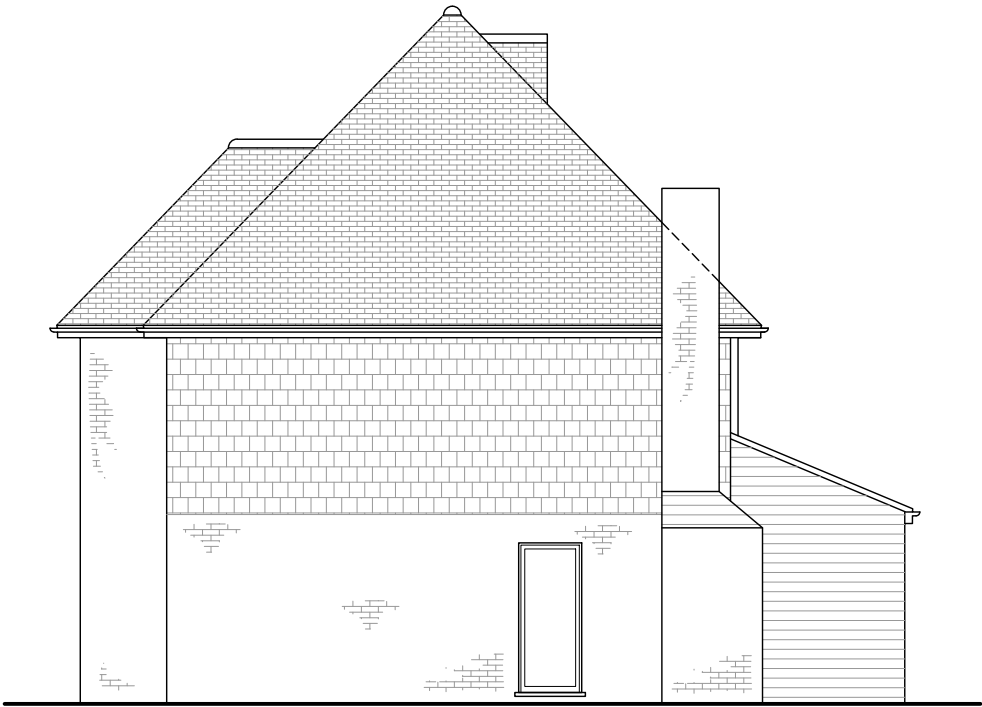

Existing RHS Elevation
Scale 1/100@A3



Existing Rear Elevation
Scale 1/100@A3



Existing LHS Elevation
Scale 1/100@A3

- Notes:**
- 1. The General Contractor is responsible for the verification of all dimensions on site and shall inform the contract administrator of any discrepancies.
 - 2. Do not scale from this drawing unless for Planning purposes. Use figure dimensions only for construction purposes.
 - 3. Existing foundations, lintels and wall to be exposed if required by Building Control for assessment and upgrading if found inadequate.
 - 4. It is the home owners responsibility to obtain party wall, line of junction or notice of adjacent excavation agreements.

Line reference:

EXISTING BRICK WALL	PROPOSED CAVITY WALL
EXISTING TIMBER WALL	PROPOSED STUD WALL
DEMOLITION	BOUNDARY LINE
AXIS LINE	PROPOSED FOUNDATIONS
EXISTING FOUNDATIONS	PROPOSED TIMBER JOISTS
PROPOSED STEEL BEAMS	

07.06.24	Option A omitted	C
10.05.24	3d Perspectives	B
19.04.24	Client's amendments	A
09.04.24	Preliminary Drawings	Prelims
Date:	Description:	Rev.:



Stella Kordista
Architecture Workshop

Stella Kordista
Architect Engineer NTUA
25 Trevelyan Place, Haywards Heath, West Sussex, UK
mobile: +447881870270
e-mail: info@stellakordista.com
website: www.stellakordista.com



RIBA
Chartered
Member



ARB
Architects
Registration
Board

Project:
Swallows, Cuckfield Lane, Warninglid, RH17 5UB
Ground floor rear extension

Client:
Tracy Jenkins

Drawing Title: Existing Elevations		Drawing No: E.01
Drawn by: SK	Scale: 1:100 @ A3	
		
		