





01 Front Elevation - North
Scale: 1:50

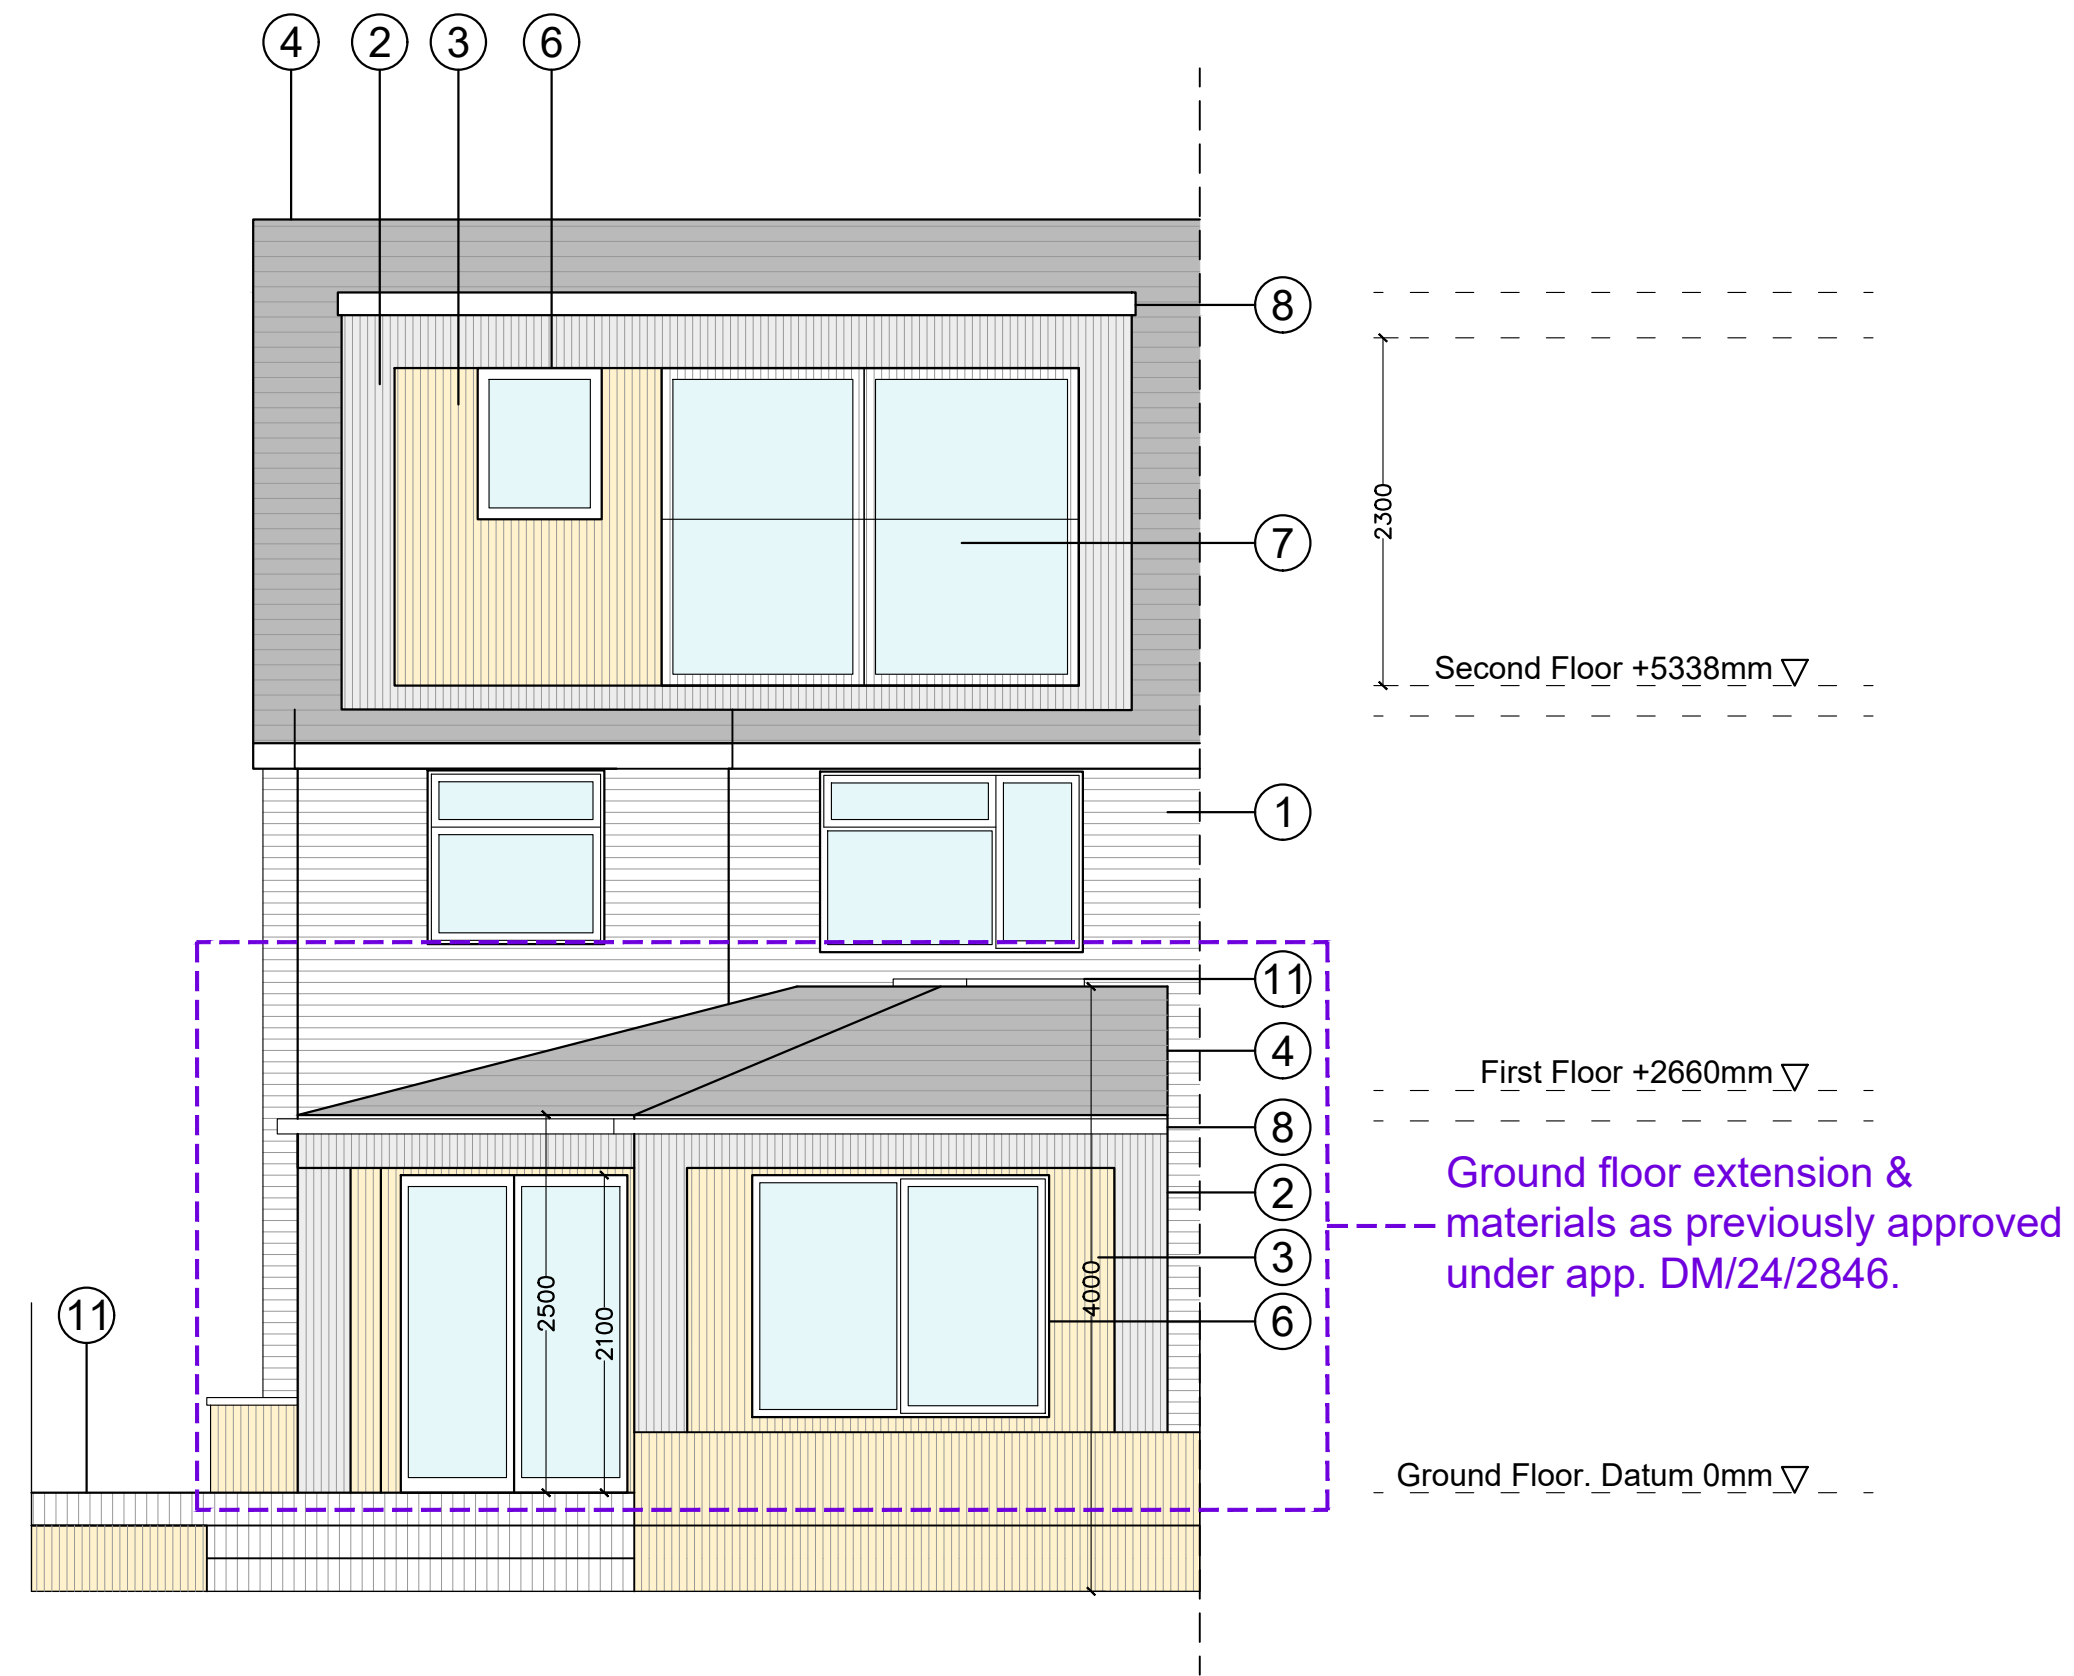

02 Rear Elevation - South
Scale: 1:50

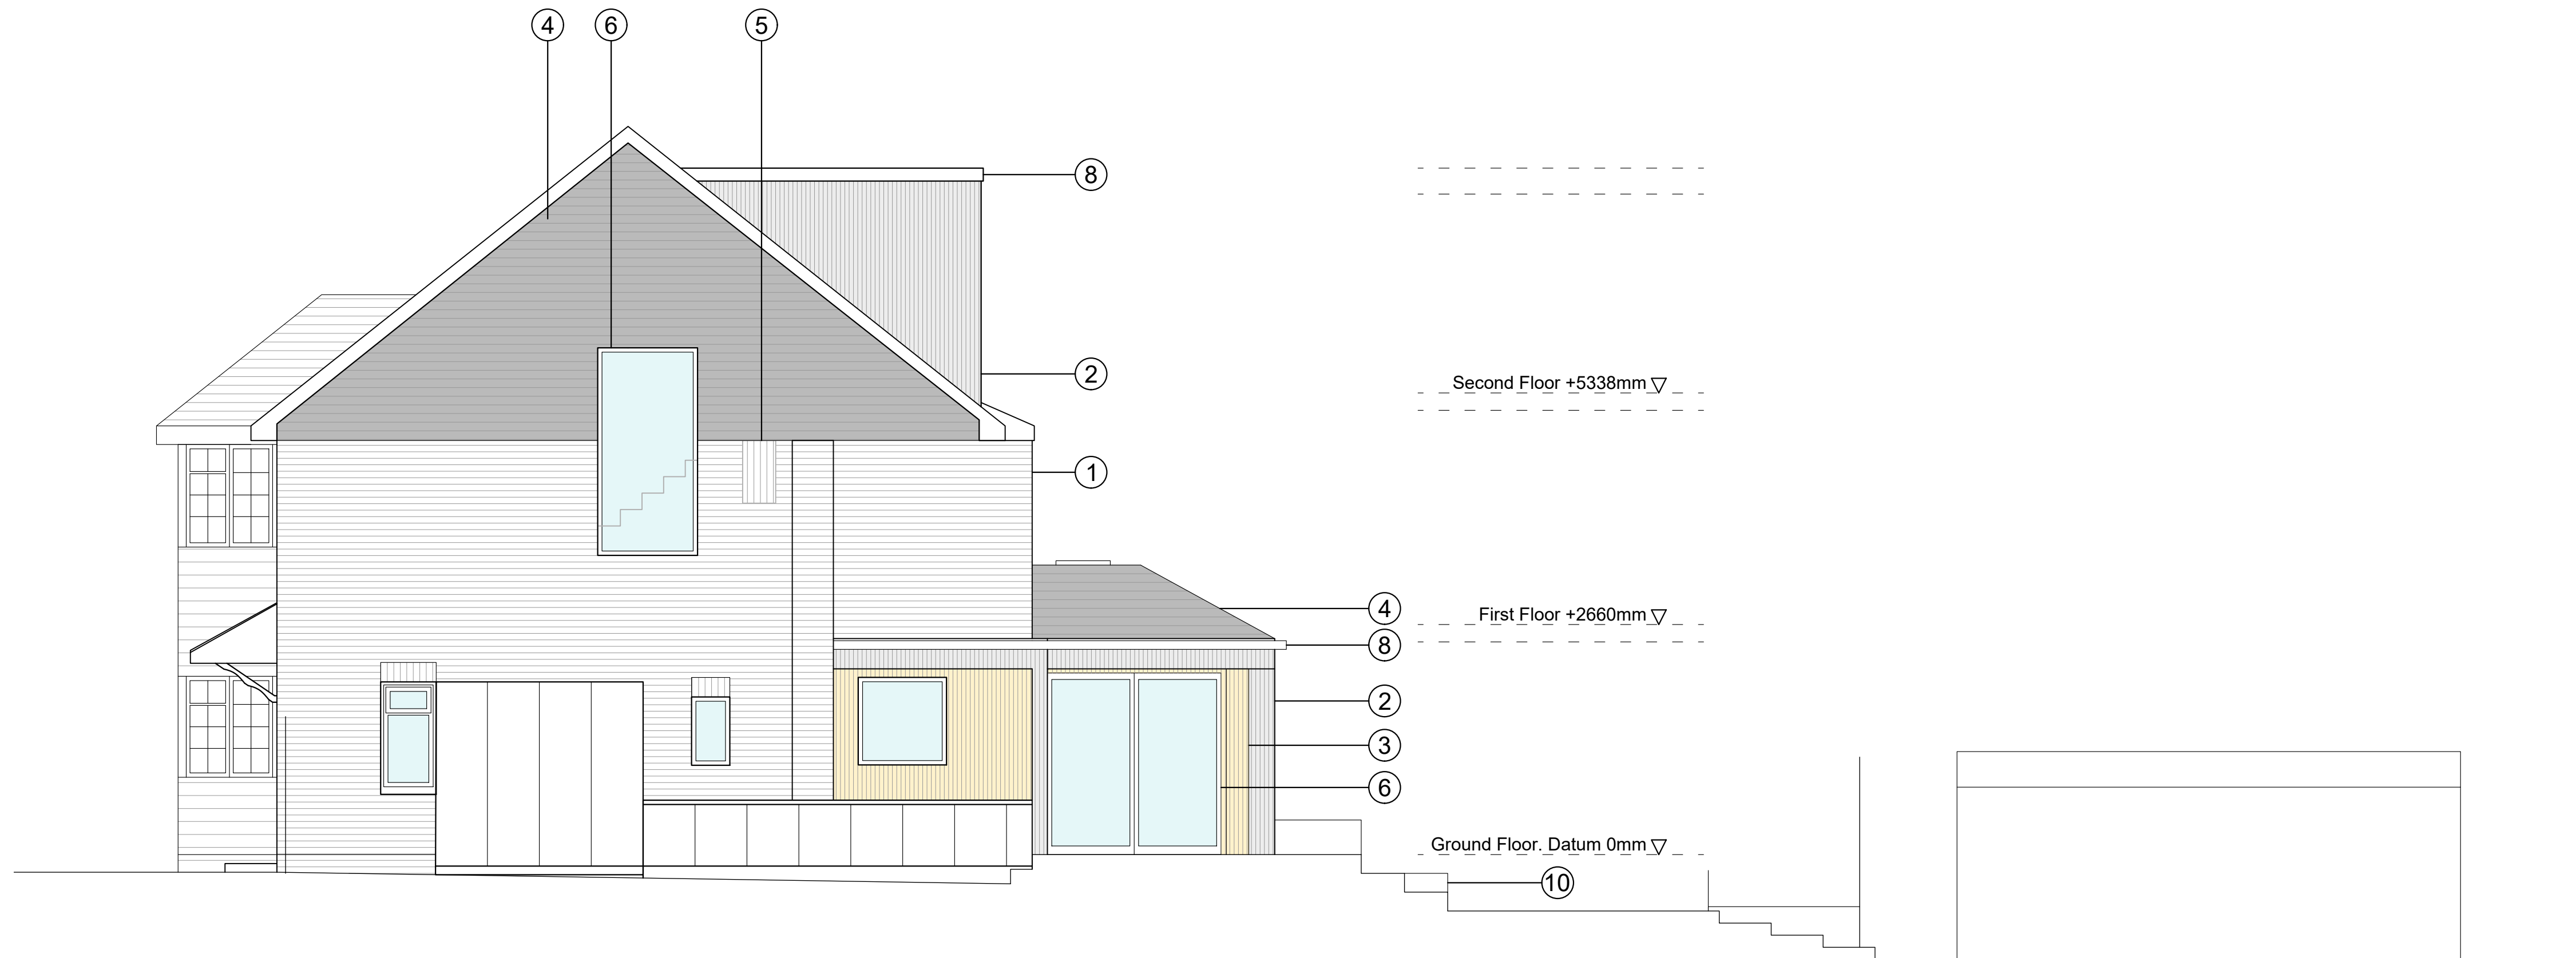

03 Side Elevation - West
Scale: 1:50

MATERIAL KEY

1. Existing red brick
2. Black timber cladding
3. Natural timber infill
4. Grey tiles
5. Brick soldier course infill detail
6. Black windows and doors
7. Glazed juliet balcony
8. Black box gutter and fascia
9. Brick patio
10. Timber planters
11. Roof light



PLANNING

DATE	REVISION	CHK	STATUS
103 STATION ROAD	LOCATION		
PROPOSED ELEVATIONS	TITLE		
job ref	NUMBER	REV	SCALE
132	160	E	1:50@A1

Do not scale this drawing except for planning purposes.
All dimensions to be checked on site prior to construction & manufacture.
This drawing is the property of EN Architects & is protected under the Copyright, designs and Patent Act 1988