


 CONSTRUCTION & SURVEYING LTD BUILDING CONSULTANCY STRUCTURAL ENGINEERING AND PARTY WALL MATTERS EMAIL: Info@Casltd.org Web WWW.Casltd.org Office: 01342 477 577		
Client:	Mr. & Mrs. Saunders	
Project	20 Lucastes Road, Haywards Heath, RH16 1JL.	
Scale		Drawing No.
Scaling for planners use only	1:50 & 1:100 On A3	19/03/25 957 02A

Existing ground floor plan, rear elevation & Call out detail.
 Print in colour.
 Drawings as requested by Planning officer.

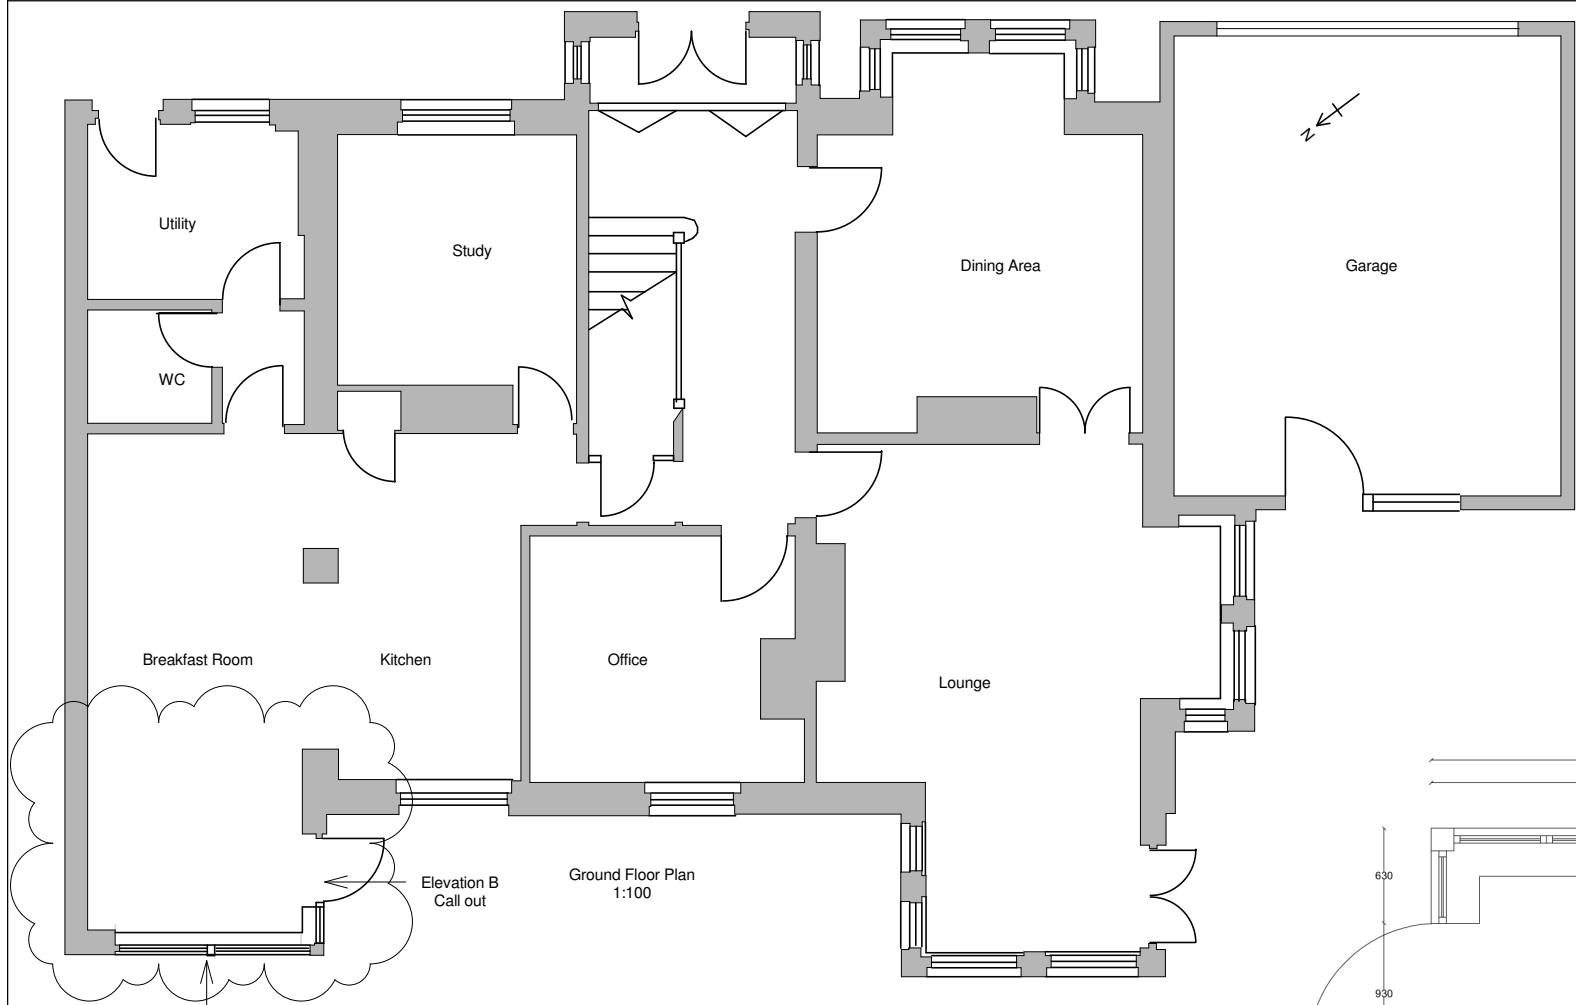