


NOTES

- DO NOT SCALE OFF THIS DRAWING EXCEPT FOR PLANNING PURPOSES
- CHECK ALL DIMENSIONS ON SITE BEFORE ANY WORK IS COMMENCED
- ALL GOODS MATERIALS AND WORKMANSHIP MUST CONFORM WITH CURRENT BUILDING REGULATIONS, BRITISH STANDARDS AND CODES OF PRACTICE
- COPYRIGHT OF THIS DRAWING IS RETAINED BY THE ARCHITECT AND IT MUST NOT BE REPRODUCED WITHOUT WRITTEN CONSENT

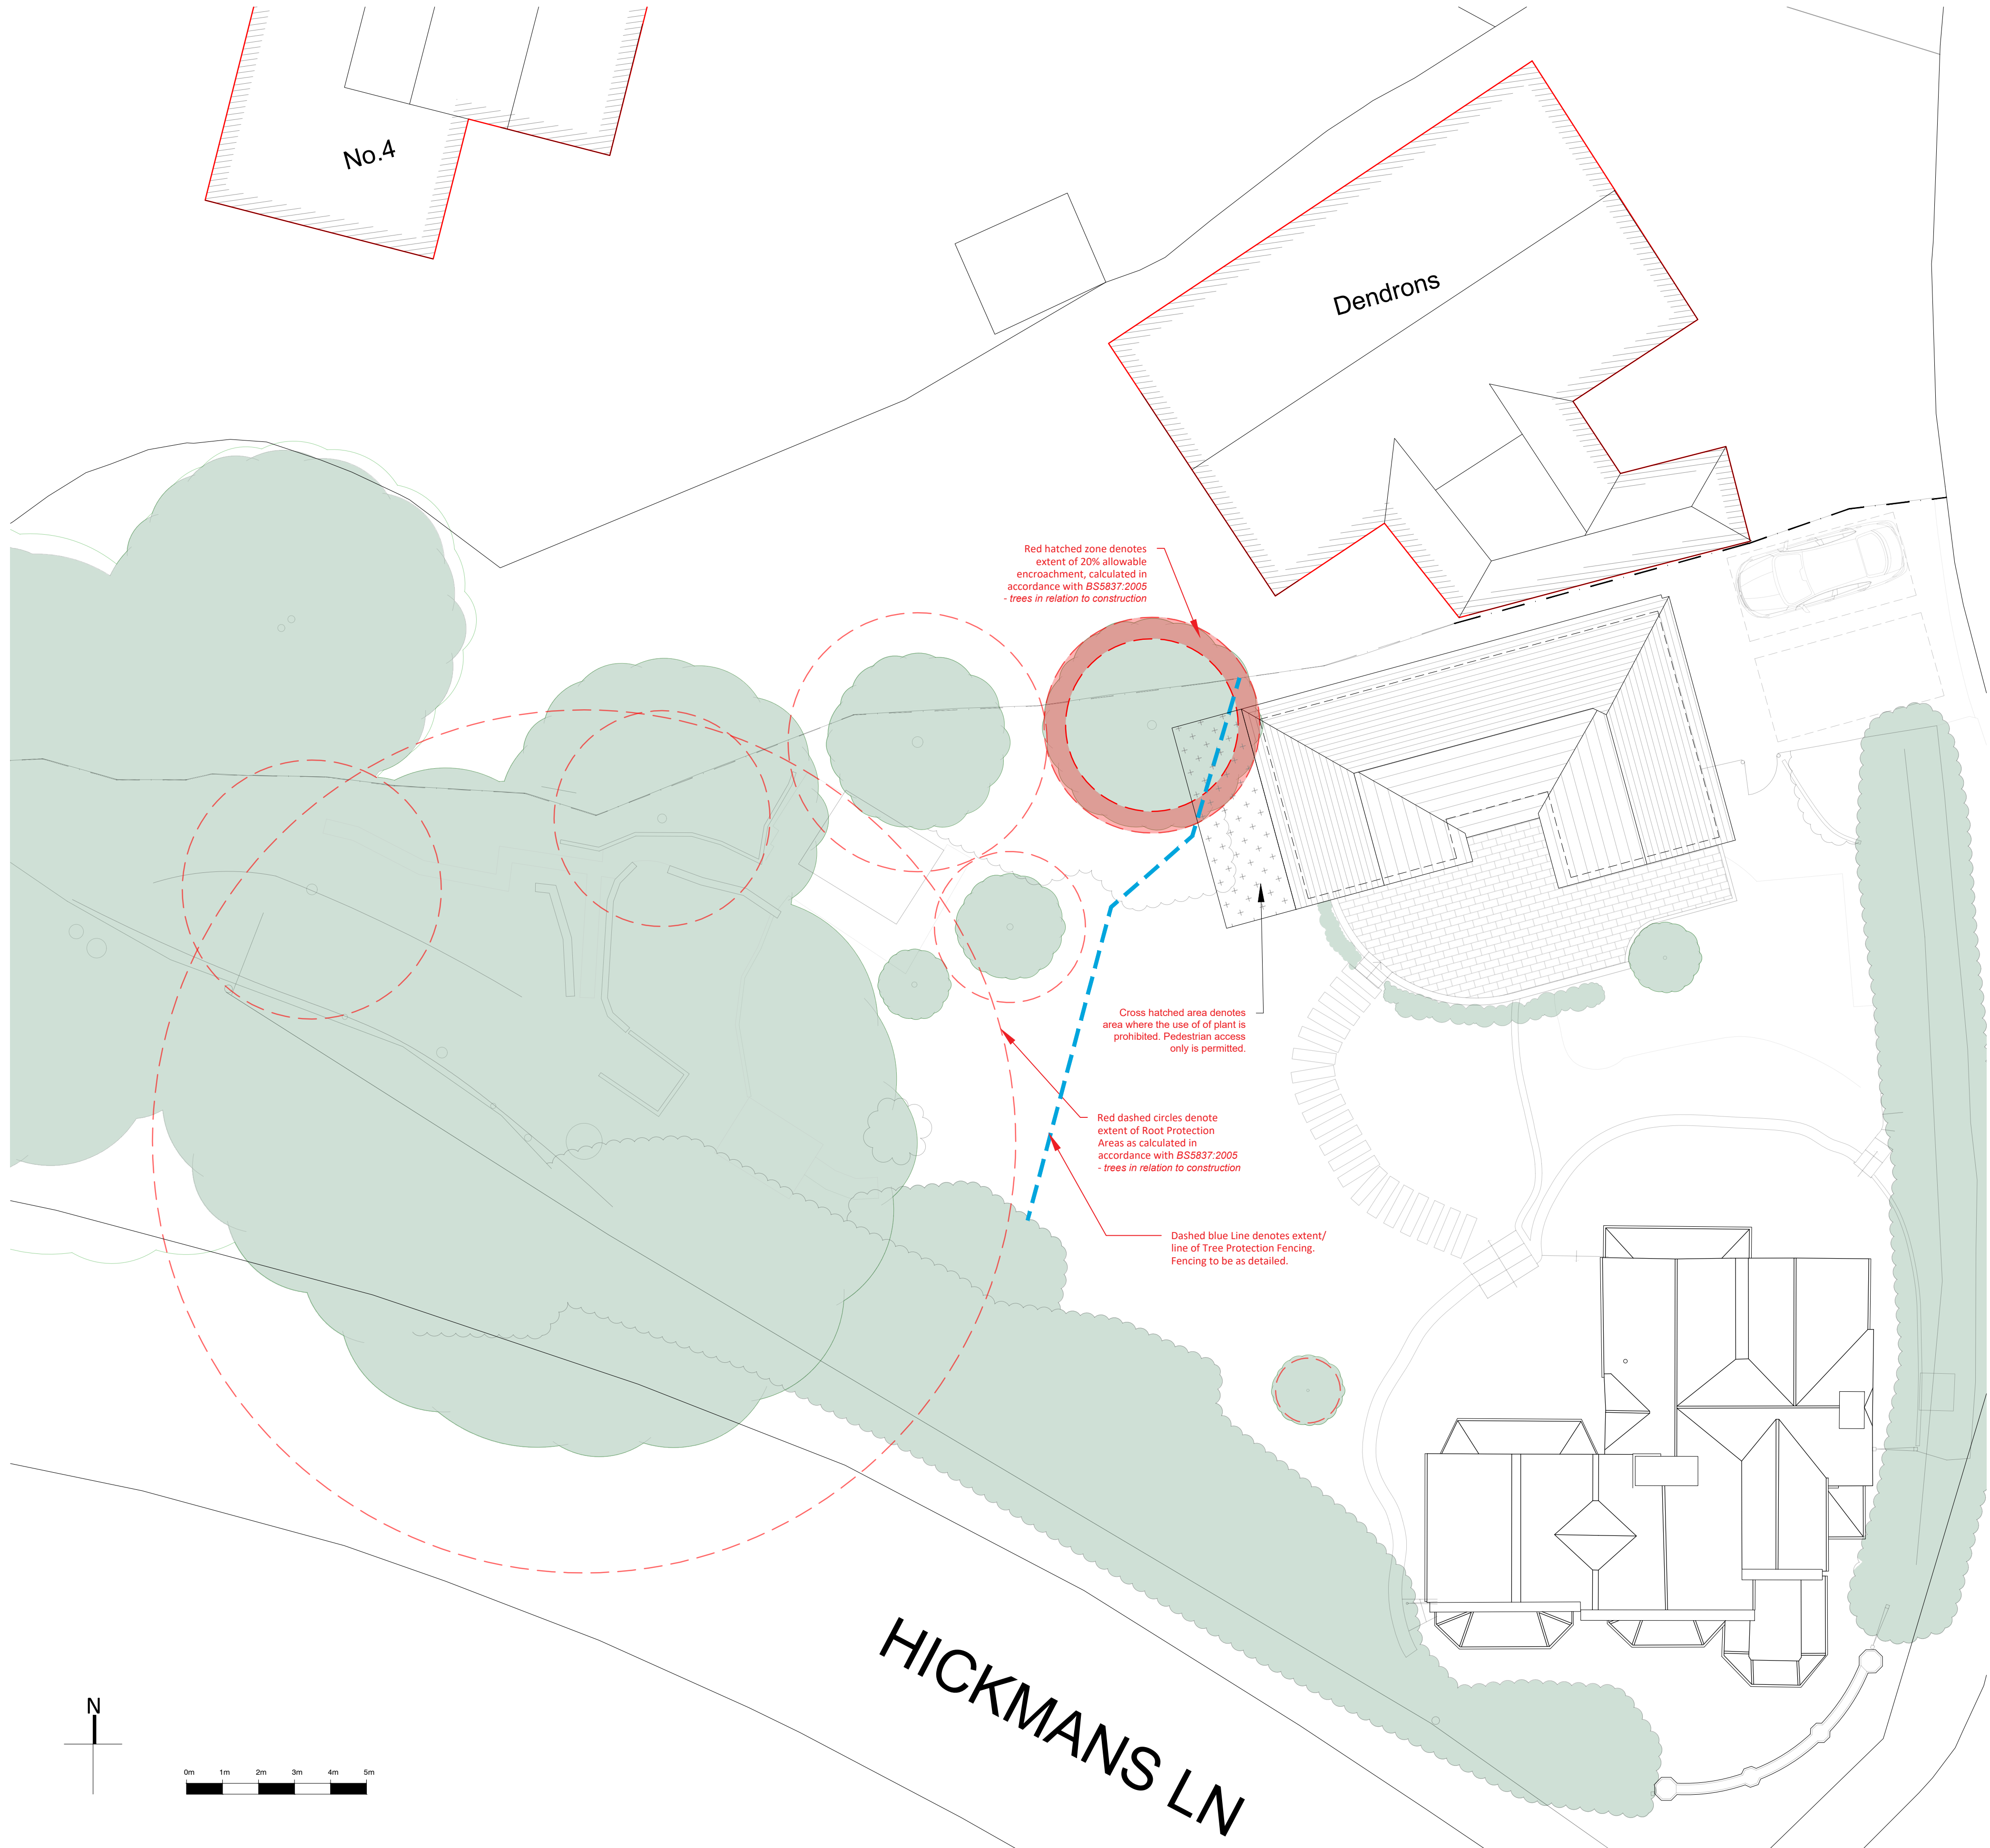

Drawing Key


Protection from Pedestrian Movement
Area of crossed hatching denotes area of work where the use of plant is prohibited.
Pedestrian access only is permitted. Temporary ground protection is to be provided to areas where pedestrian movement is to occur. Temporary protection to comprise scaffolding boards laid over 100mm thick layer of compressible wood chippings over a geotextile membrane, all in accordance with BS 5937:2012

Root Protection Area Fencing
Line denotes extent/ line of Tree Protection Fencing. Fencing to be as detailed below.


Dashed circles denote extent of Root Protection Areas (RPA) to existing trees

'Allowable Encroachment'
Hatched area denotes 20 % of the area within the RPA deemed as 'allowable encroachment' calculated in accordance with BS5837:2005 - trees in relation to construction

* all fencing and ground protection mats/ roadway to be in erected/ in place prior to any works commencing on site*

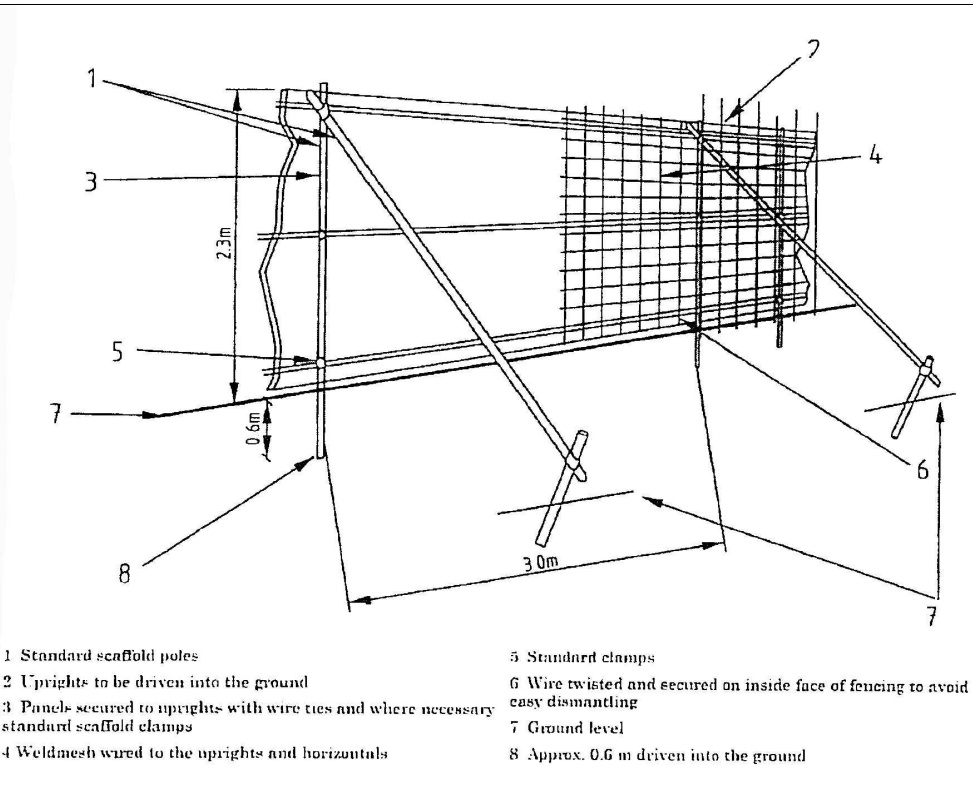

REV	DATE	BY	AMENDMENT
folkes architects			
The Old Forge 6 Church Street Storrington West Sussex RH20 4LA			
L 01903 868628 info@folkesarchitects.co.uk			
CLIENT			
Mr & Mrs Child			
JOB TITLE			
Finches Corner Hickmans Lane Haywards Heath, Lindfield West Sussex RH16 2NZ			
DRAWING TITLE			
Tree Protection Plan			
DRAWING STATUS			
PLANNING			
NOT FOR CONSTRUCTION USE UNLESS STATED AS 'CONSTRUCTION'			
DATE	SCALE	DRAWN BY	CHECKED BY
Oct '24	1:100 @ A1	HG	RF
JOB NO.	DRAWING NO.	REVISION	
24055	2.05		

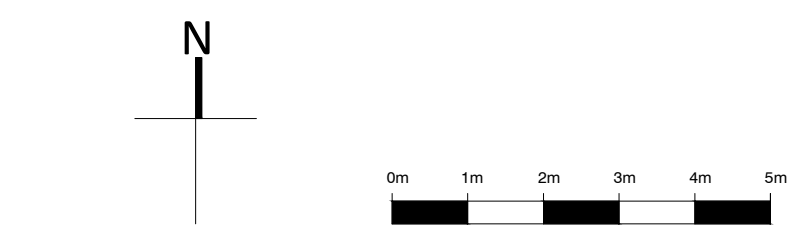

Proposed Roof Plan @1:100