


Site plan - scale 1:500 @ A3

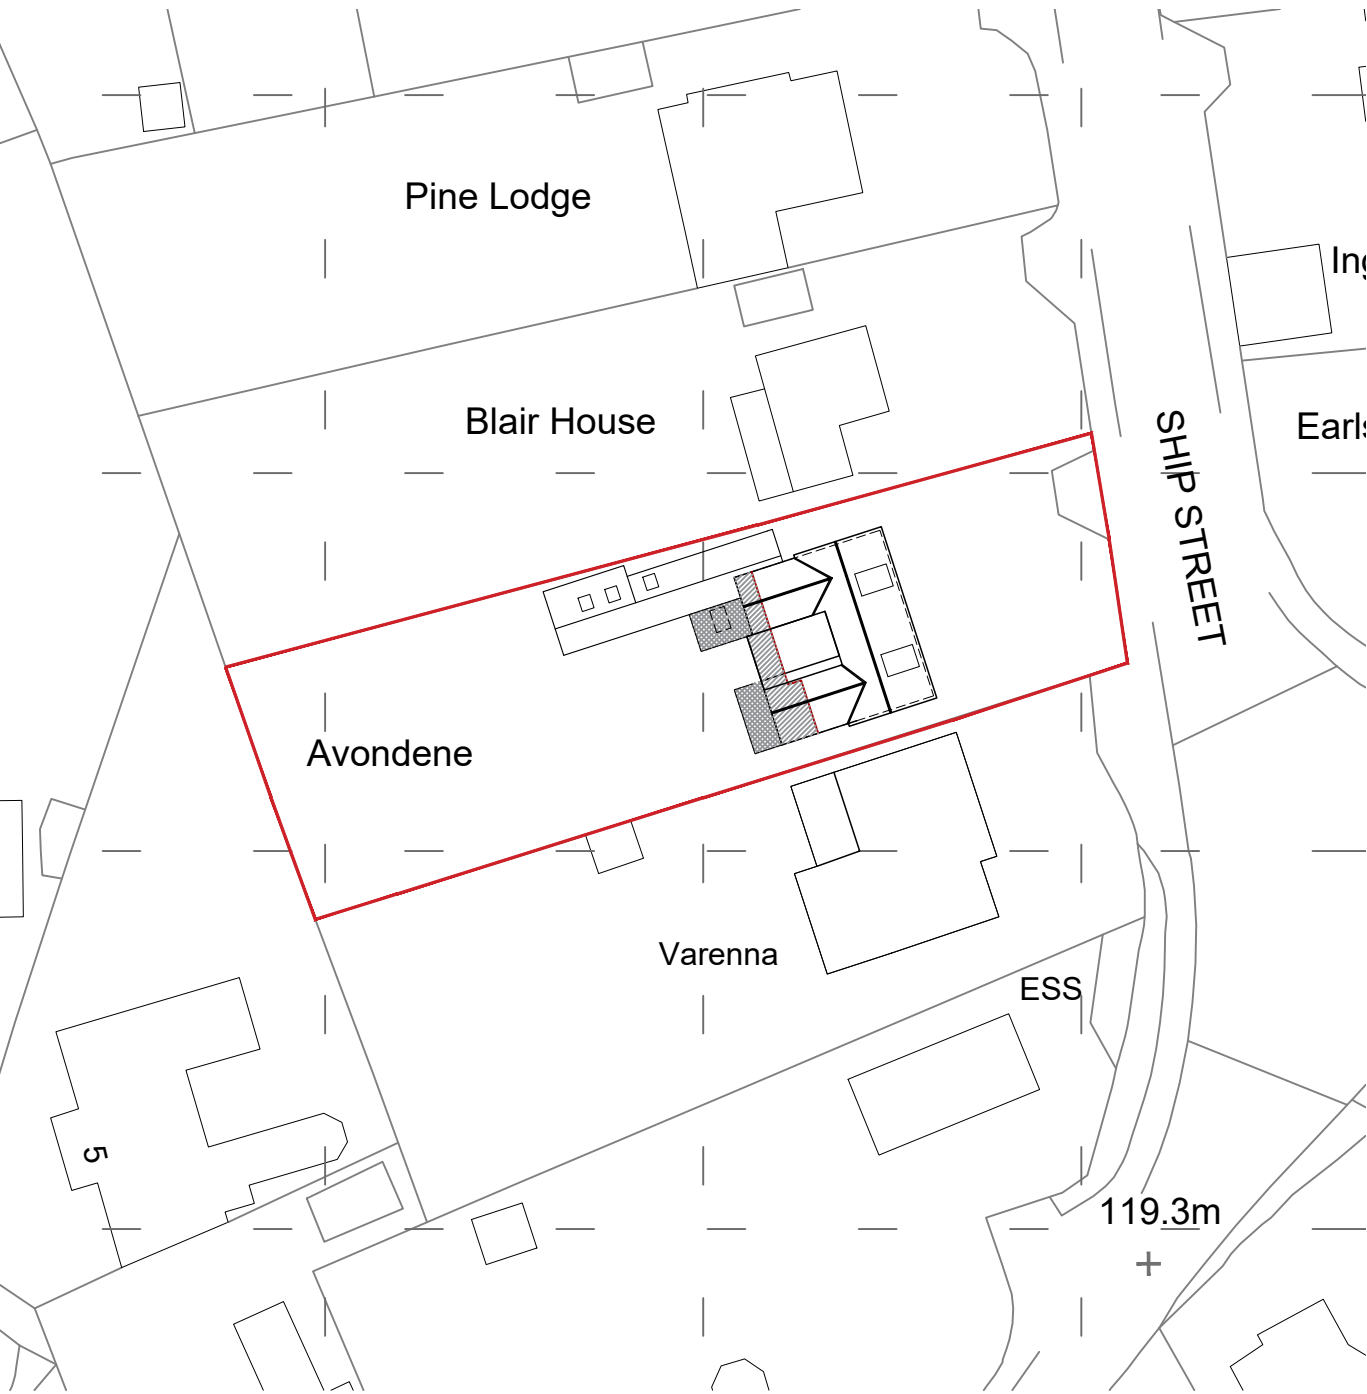

B+C ARCHITECTURE

t: 07751 878897
e: info@bentleysandcarter.com
w: www.bentleysandcarter.com



GENERAL NOTES :
1- THIS DRAWING IS THE COPYRIGHT OF BENTLEY SAND CARTER. IT IS NOT TO BE REPRODUCED IN ANY WAY OR FORM WITHOUT PRIOR WRITTEN CONSENT.
2- Do not scale from this drawing unless for information only. All dimensions are to be taken from the project brief and any discrepancies to be reported to Bentley & Carter.
3- All dimensions to be verified on site prior to any works starting and any discrepancies to be reported to Bentley & Carter.
4- This drawing is a preliminary design and is not to be used for construction purposes.
5- All works to comply with the relevant British Standards, Codes of Practice and Regulations.

PROJECT :
avondene, ship street, east
grinstead, mid sussex, west
sussex, rh19 4dx

DRAWING :
site plan proposed

DRAWING STATUS :
planning submission

JOB NO:
hass - 0203

DRAWING NO:
101

SCALE:
as indicated @ A3

DATE:
december 2024

DRAWN BY:
pc

REVISIONS:
none