

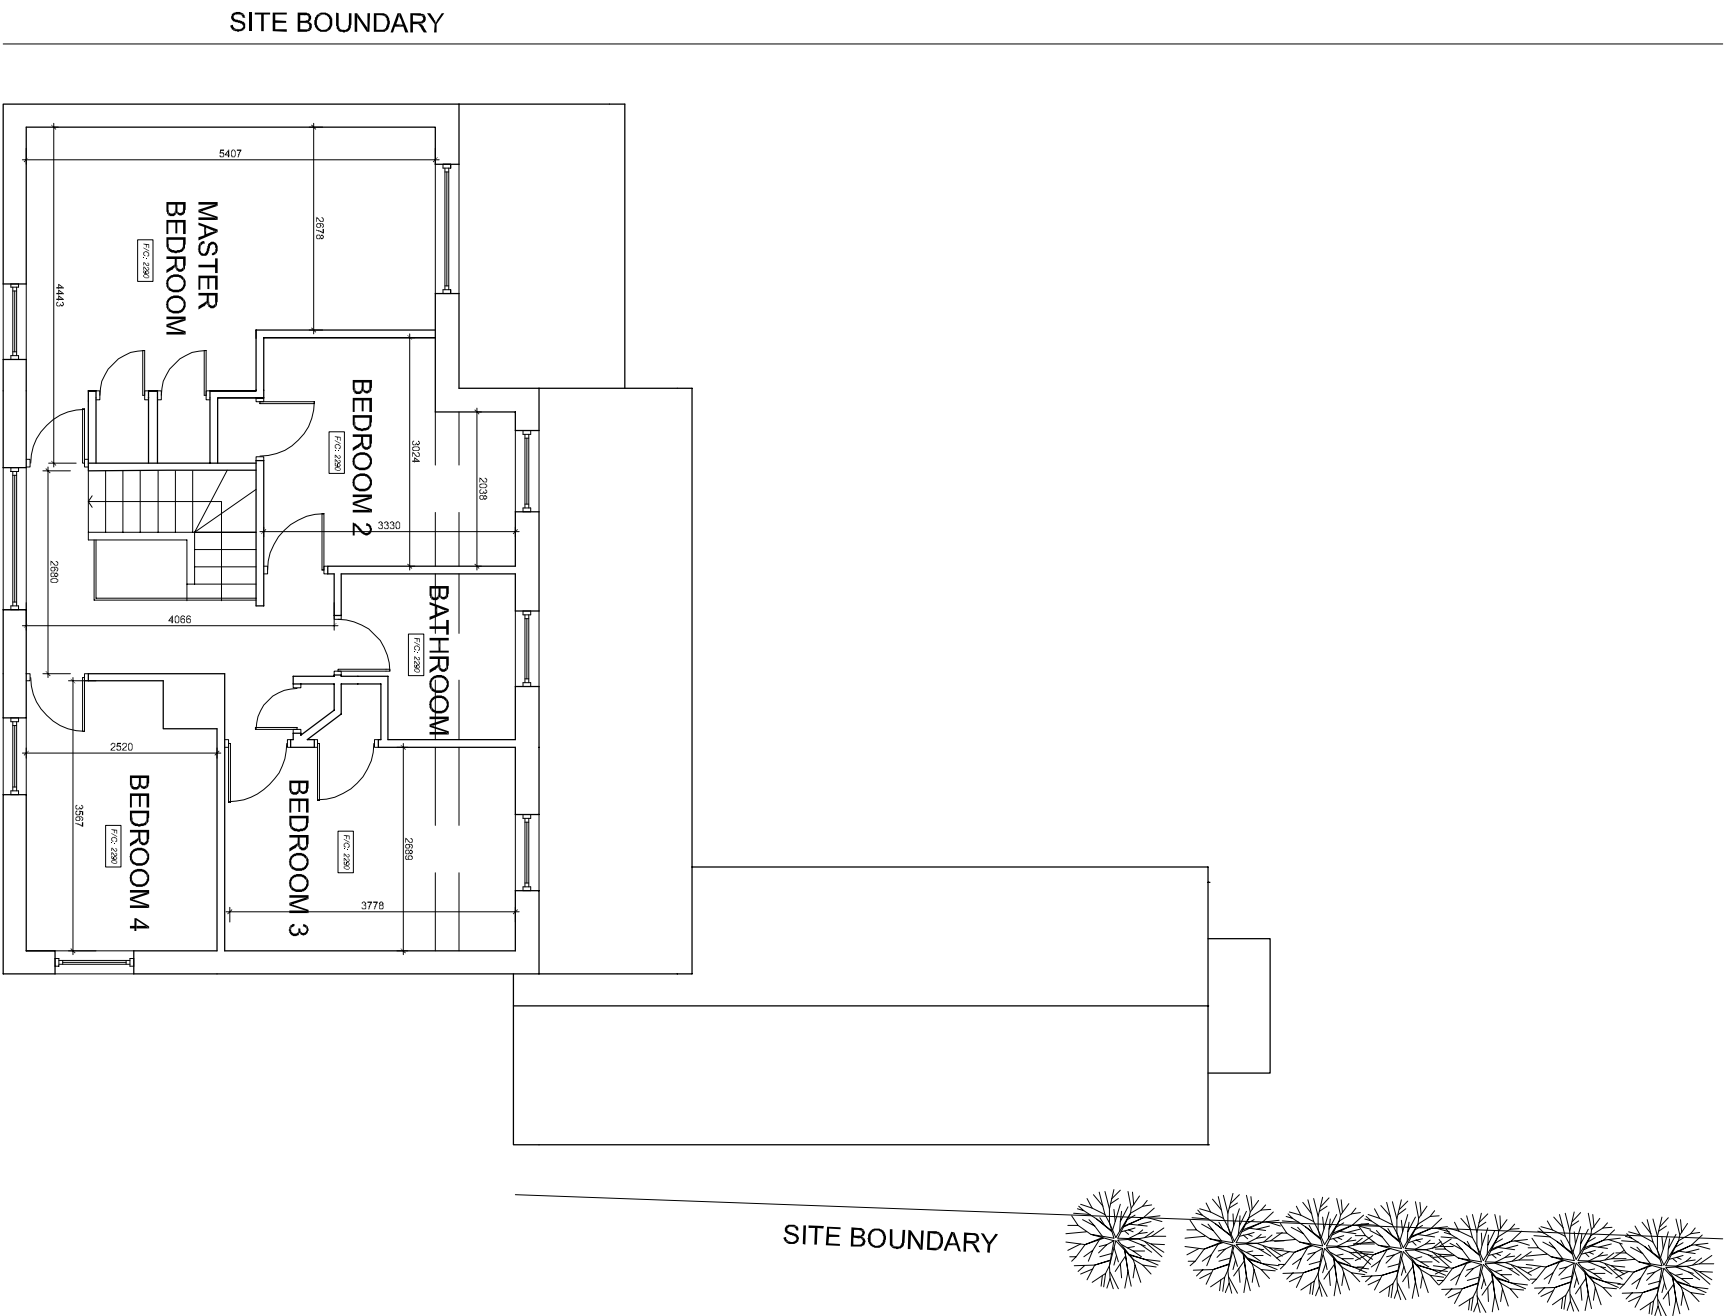


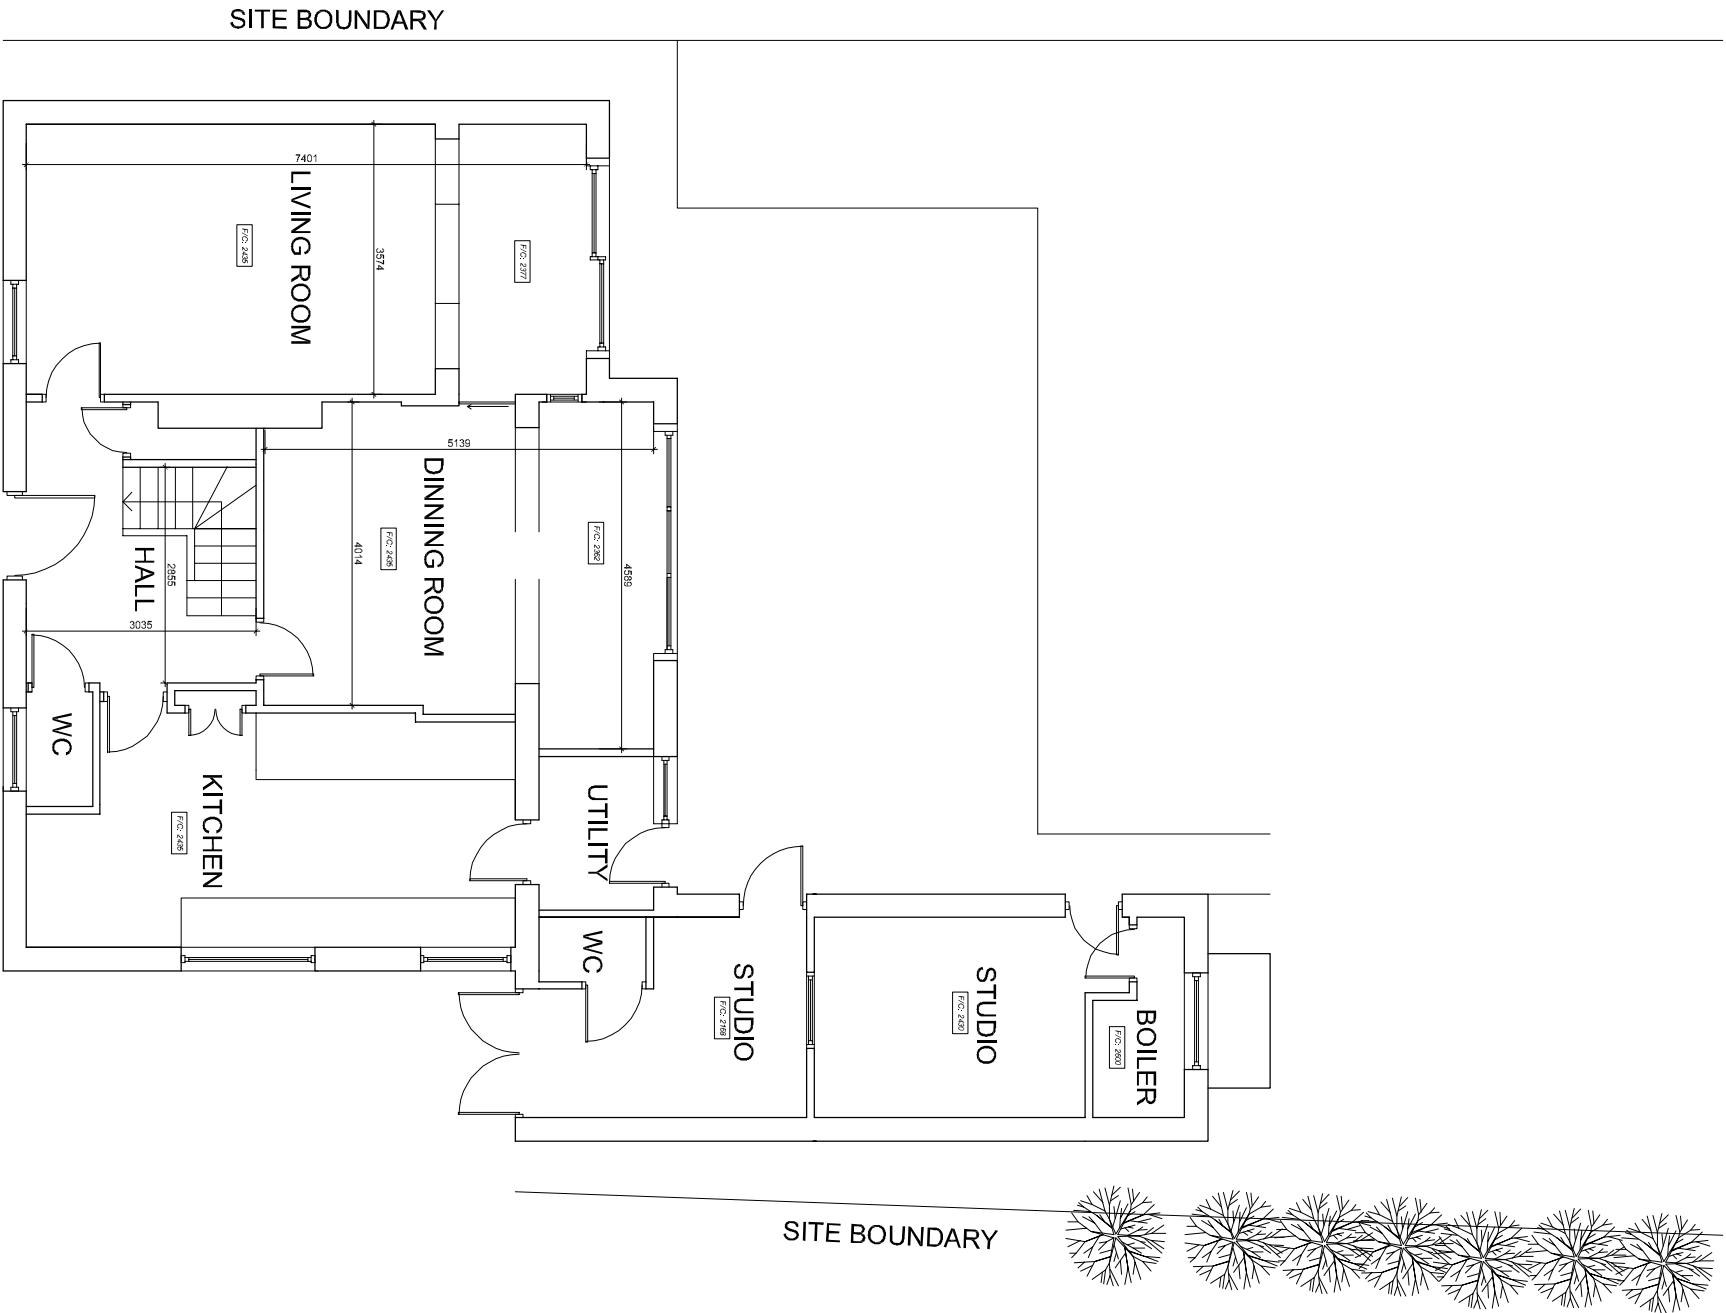

B+C ARCHITECTURE

t: 07751 878897
e: info@bentleysandcarter.com
w: www.bentleysandcarter.com

 

- GENERAL NOTES :**
- 1 • THIS DRAWING IS THE COPYRIGHT OF BENTLEYS & CARTER AND IS NOT TO BE REPRODUCED IN ANY WAY OR FORM WITHOUT PRIOR WRITTEN CONSENT
 - 2 • Do not scale from this drawing unless for planning purposes
 - 3 • All dimensions to be verified on site prior to any works starting and any discrepancies to be reported to Bentleys & Carter
 - 4 • This drawing is to be read in conjunction with relevant consultants and specialist drawings
 - 5 • All works to comply with the relevant British Standards, Codes of Practice and Building Regulations

PROJECT :
avondeva, ship street, east
gimstead, mid sussex, west
sussex, tn19 4dx

DRAWING :
floor plans existing

DRAWING STATUS :
planning submission

JOB NO.:
hass - 0203

DRAWING NO.:
200

SCALE:
1/100@ A3

DATE:
august 2021

DRAWN BY:
pc

REVISIONS:
none