




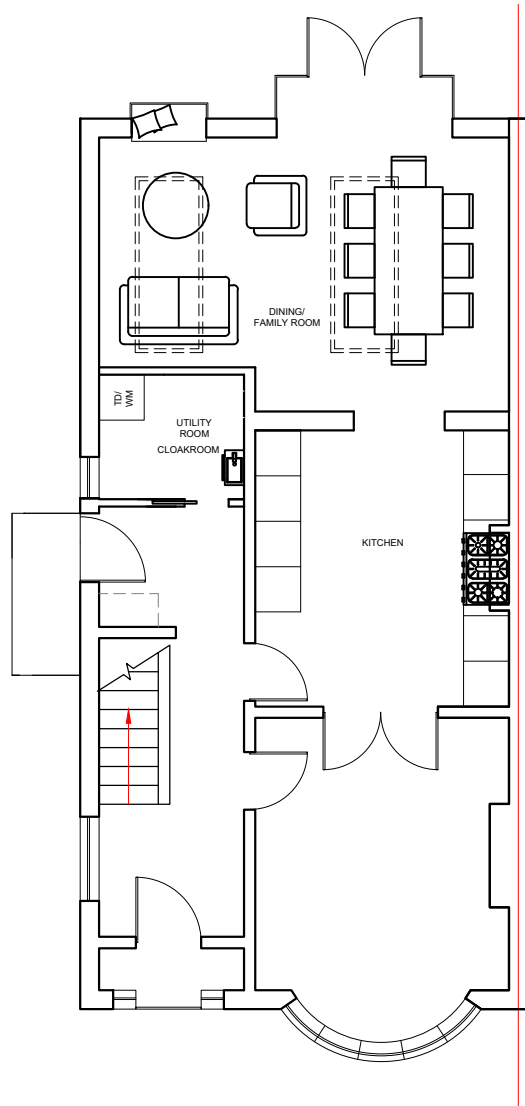


Ground Floor Plan

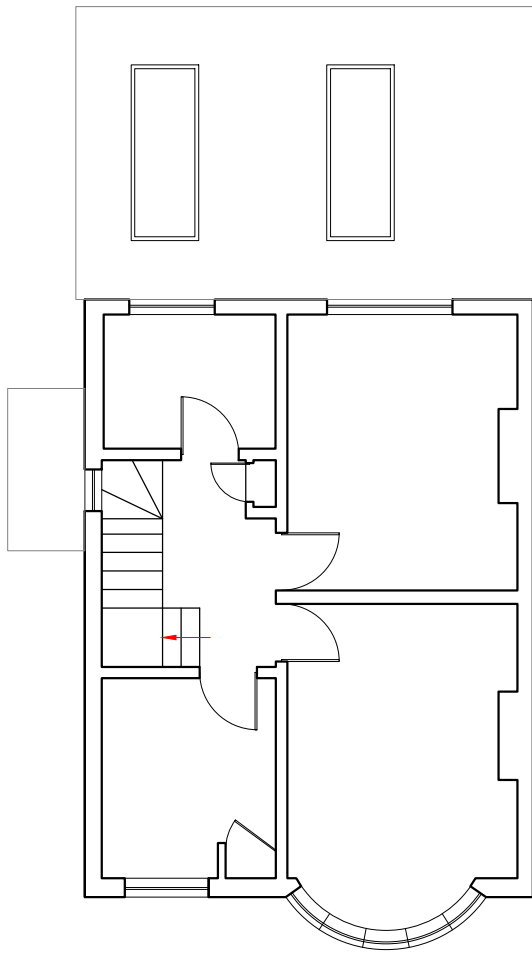


First Floor Plan

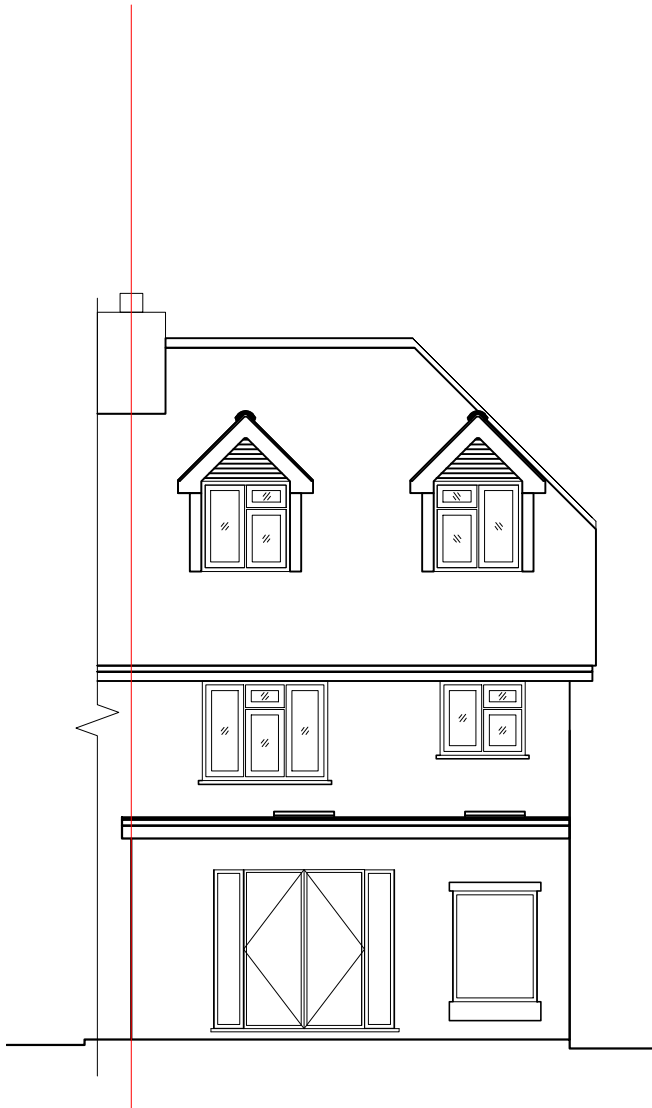

Rear Elevation

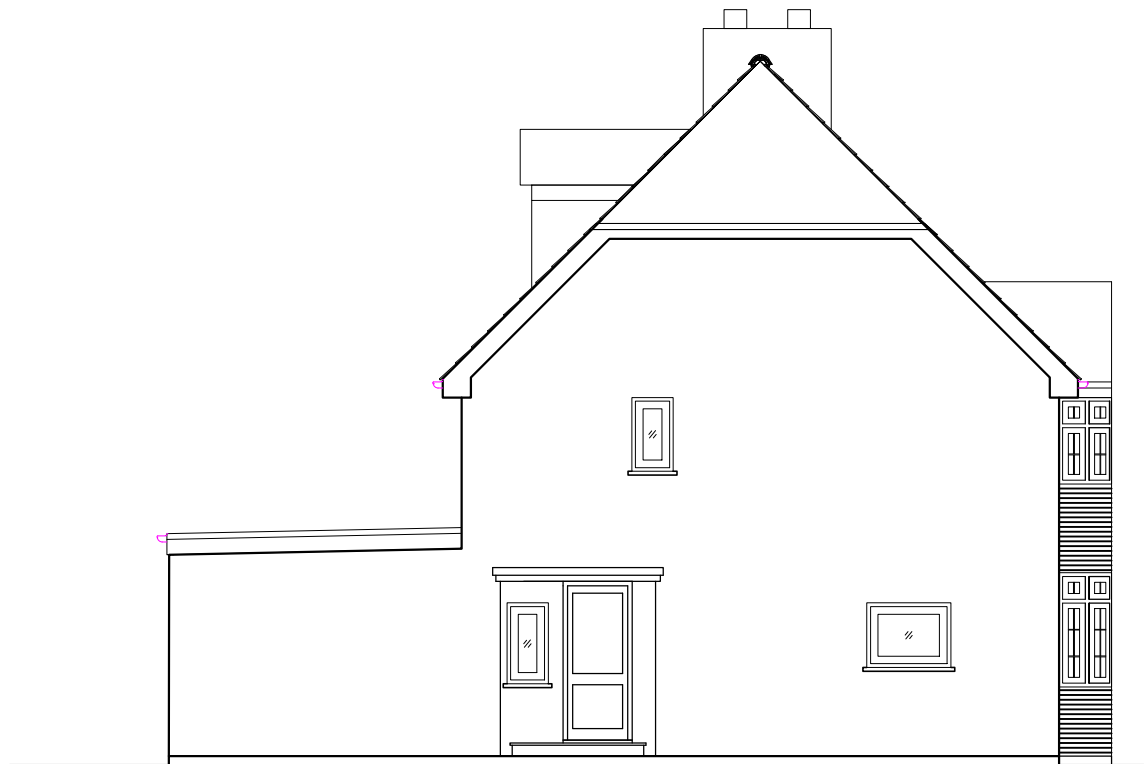

Side Elevation

 

Scale In Metres

SKETCH DRAWING		
NOTES:		
~ © Copyright of this drawing remains the property of Buchan Rum Architects Ltd and should not be reproduced in full or parts or re-issued without written permission		
~ These drawings must be read in conjunction from Buchan Rum Architects Ltd with the structural engineers drawings & details, and with all other consultants, sub-contractor and specialist's drawings & details.		
~ All dimensions are in millimetres, unless		
~ All goods materials workmanship to conform with current stated otherwise. building regulations BSS and COP's.		
~ All dimensions must be checked on site, and any discrepancies verified with the architect.		
~ Do not scale from the drawing		
~ Any discrepancies between the drawings, details and specification must be reported to the architect immediately before work is put in hand.		
~ All works to be carried out in full accordance with current Building Regulations, British Standards and all Health & Safety Regulations		
~ If in doubt please ask.		
Client		
Site address 18 Meadow Lane		
Job Title New Residential Development		
Proposed Plan and Elevation - Option E		
buchan rum 9 SAVILL ROAD LINDFIELD WEST SUSSEX RH162NY E : info@buchanrumarchitects.co.uk T : 01444 239019		
Scale 1:100	Size A3	
11/2023	Dim By BRA	
Project number: 23_143	Drawing number: PL_00_051	Rev. 02