



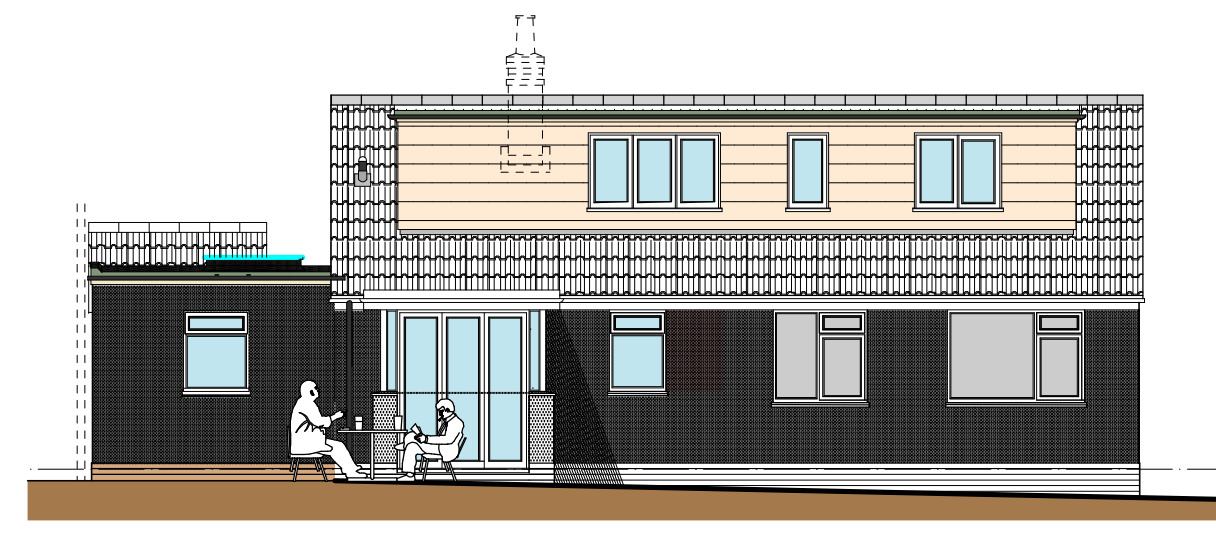

SOUTH ELEVATION

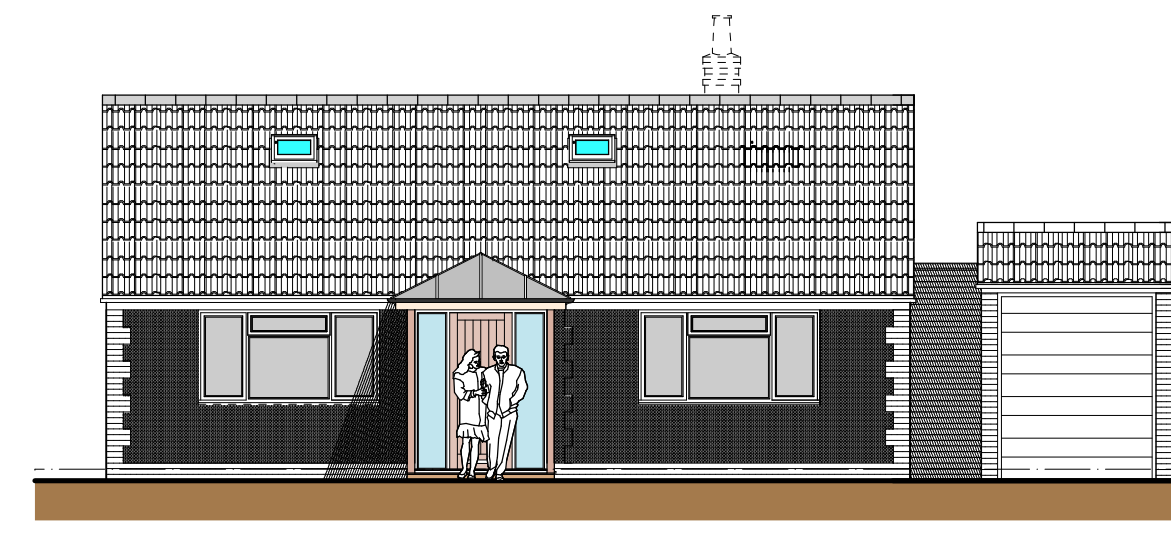


EAST ELEVATION




WEST ELEVATION




NORTH ELEVATION

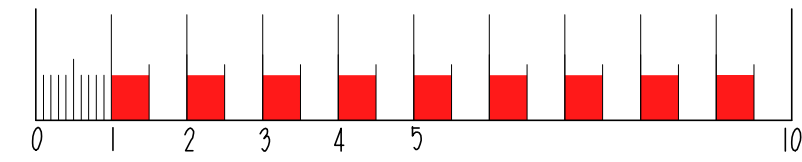

SCALE IN METRES DRAWN AT 1:100 DRAWN AT A1 PAPER SIZE

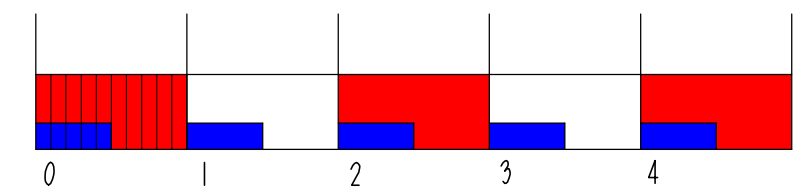


BAR SCALE IN METRES AT 1:50 PAPER SIZE A1


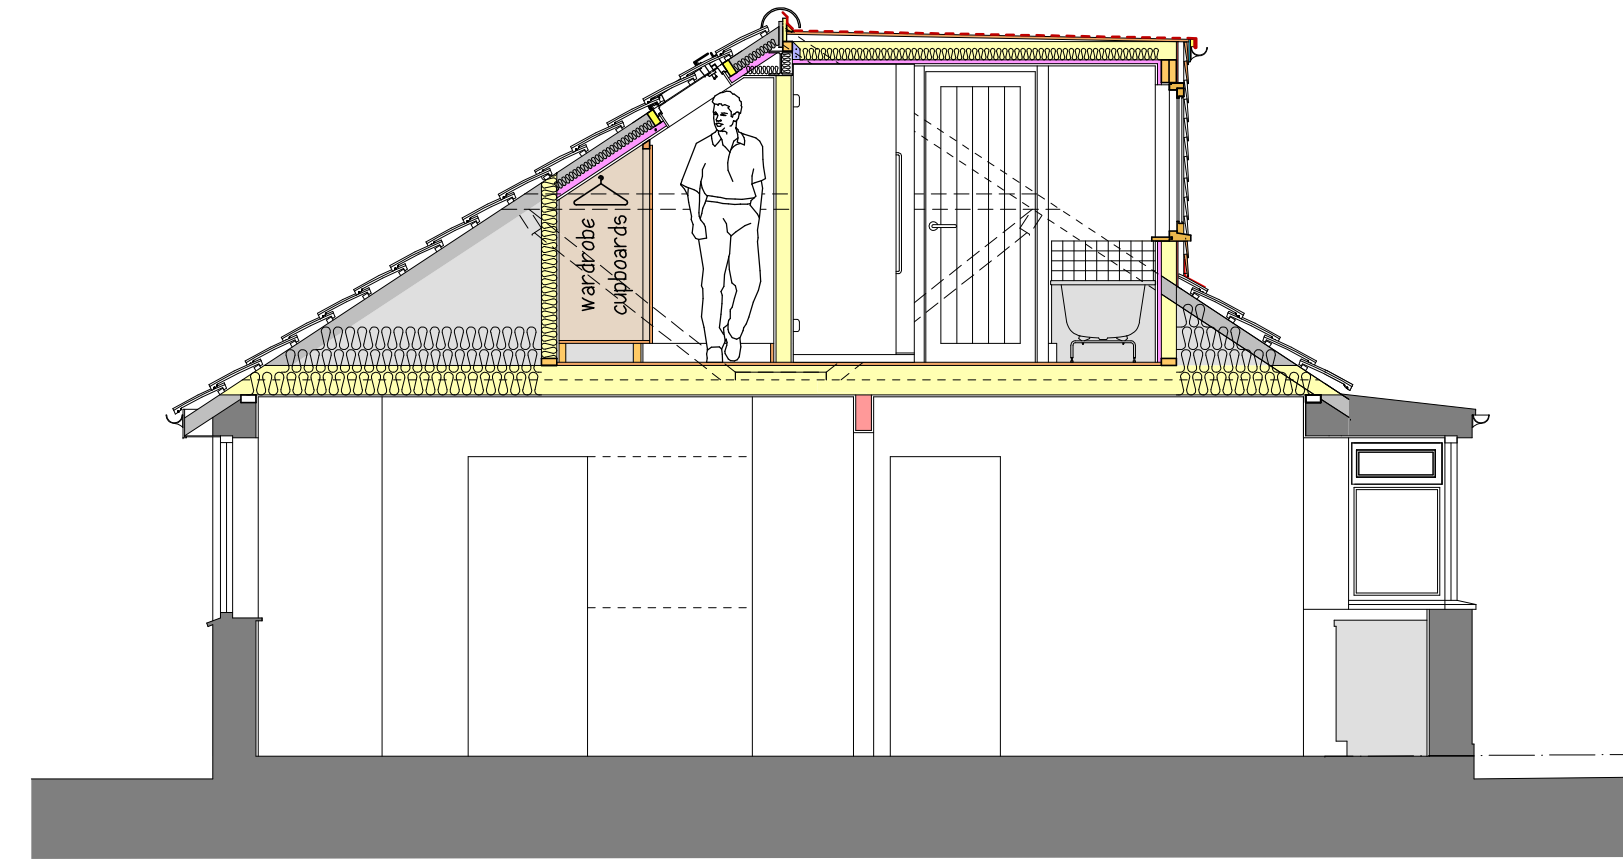


SECTION A - A

AS PROPOSED

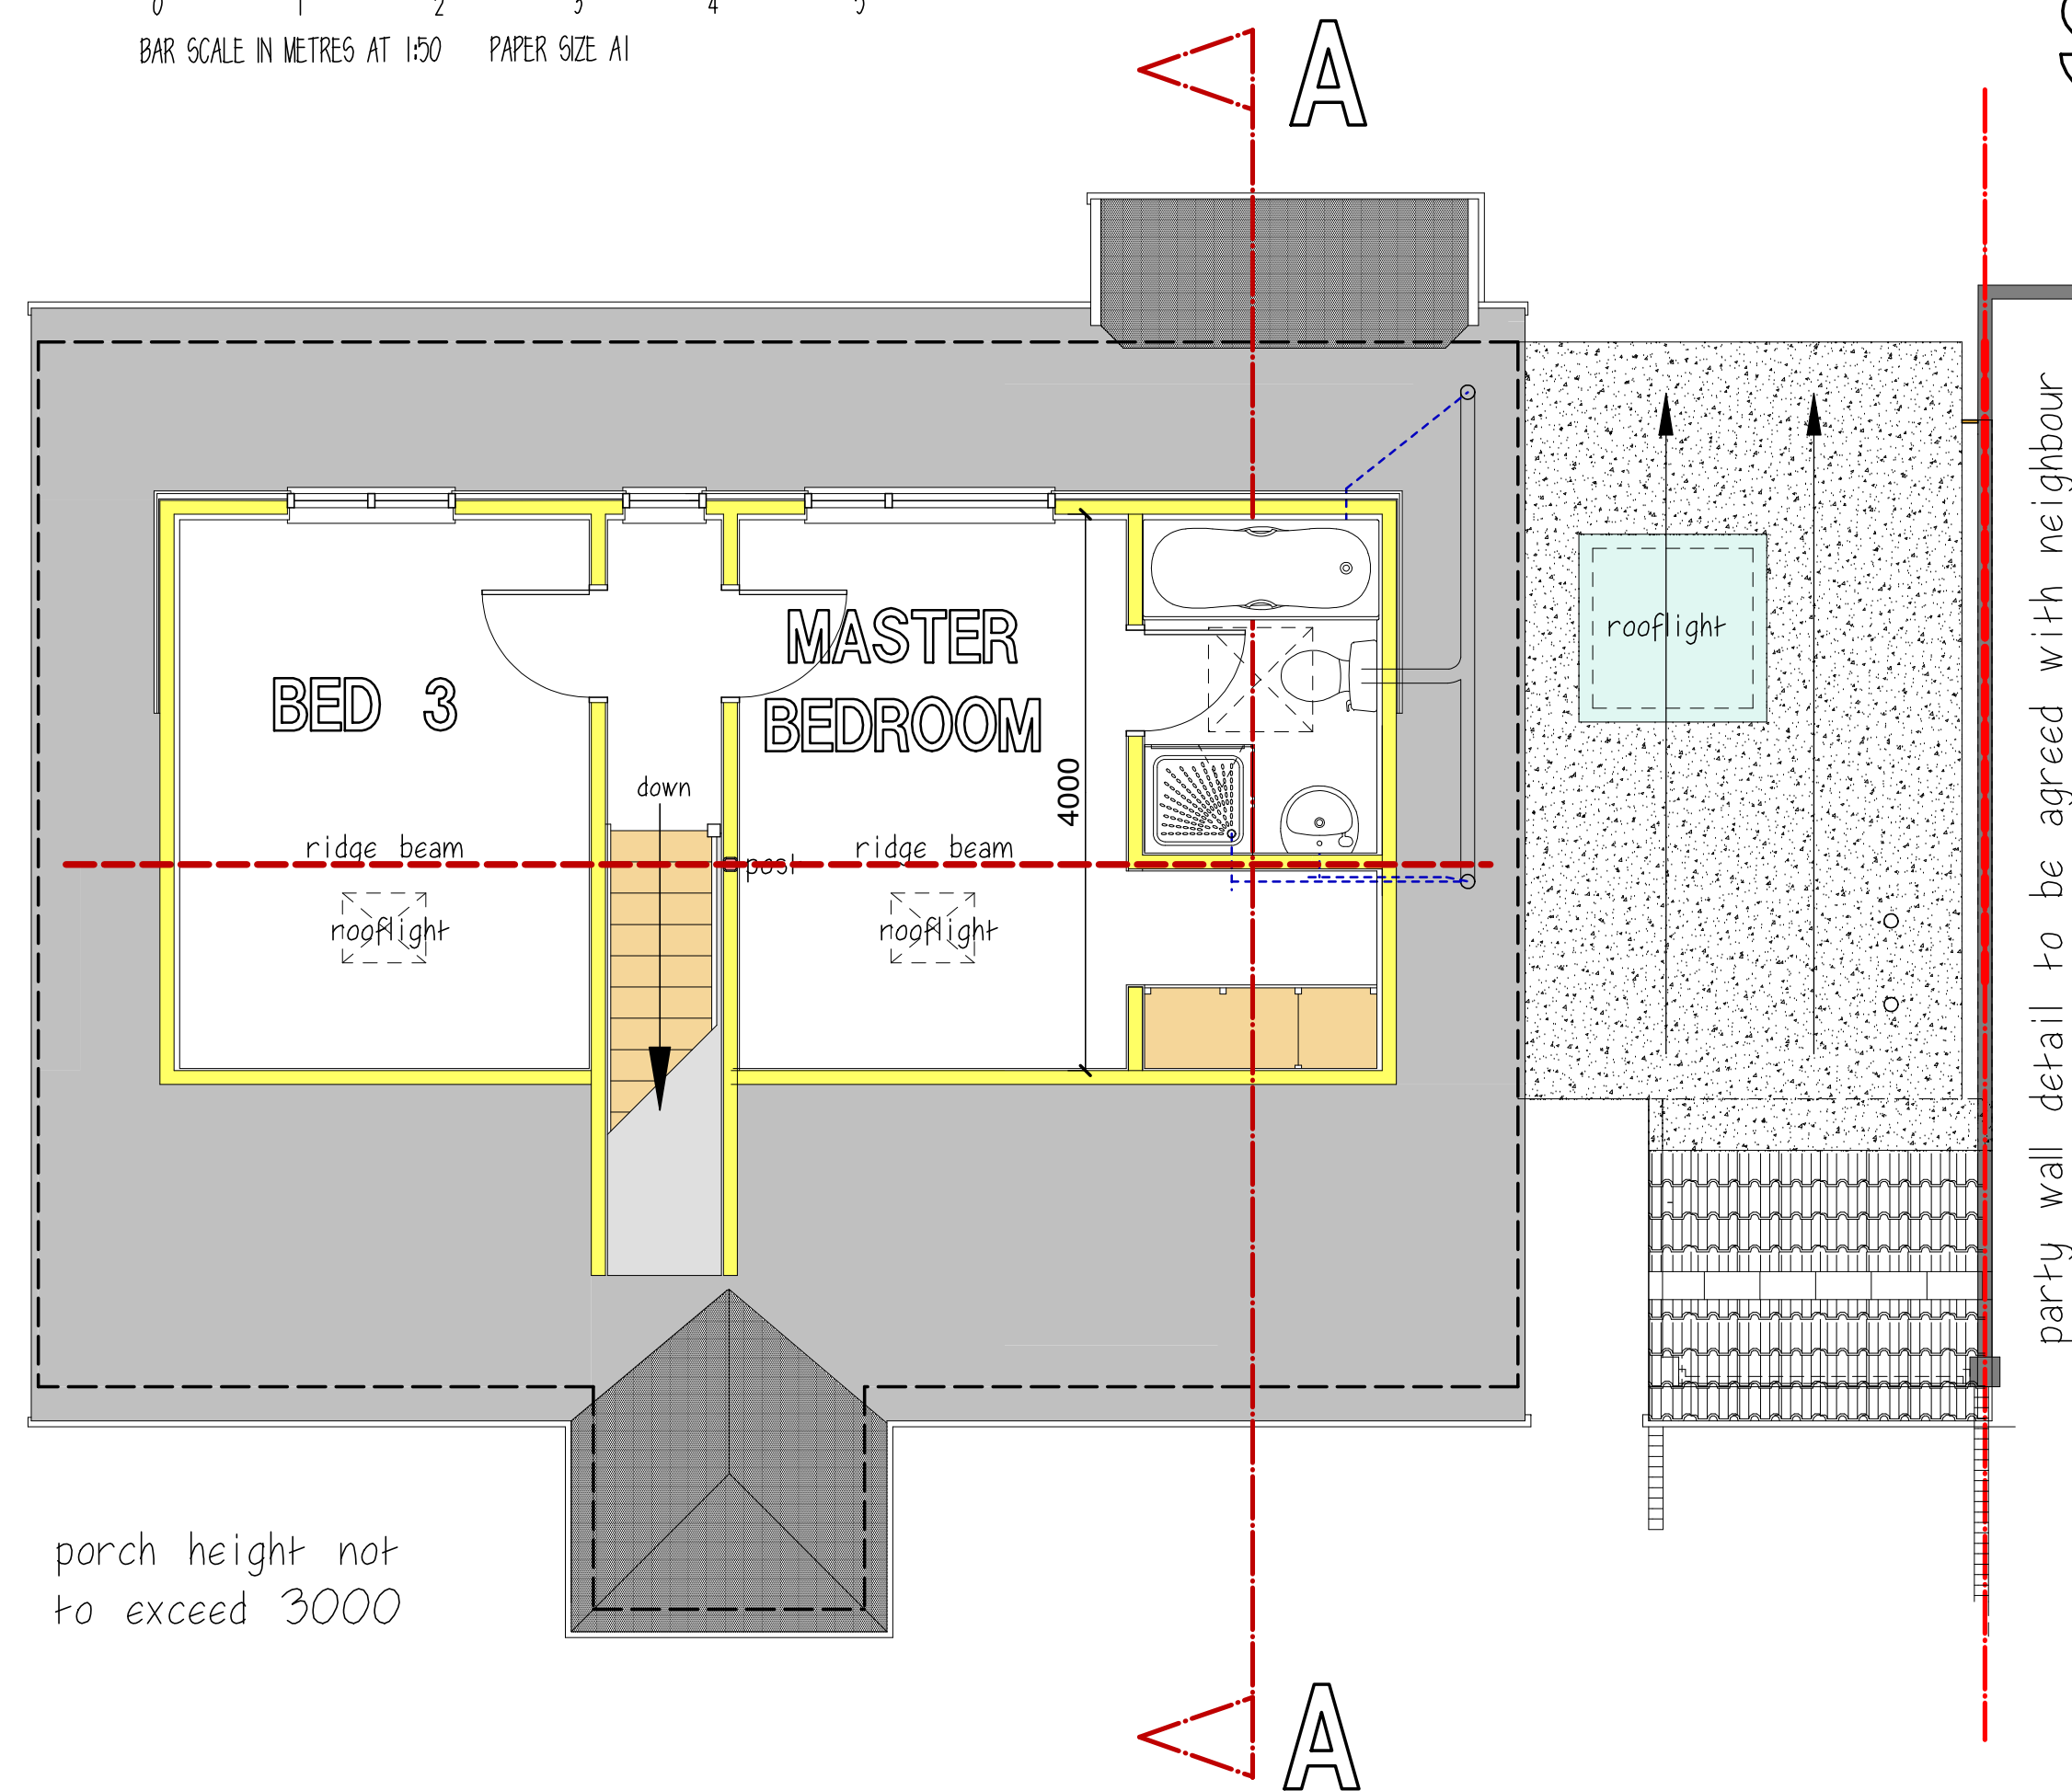

FIRST FLOOR PLAN

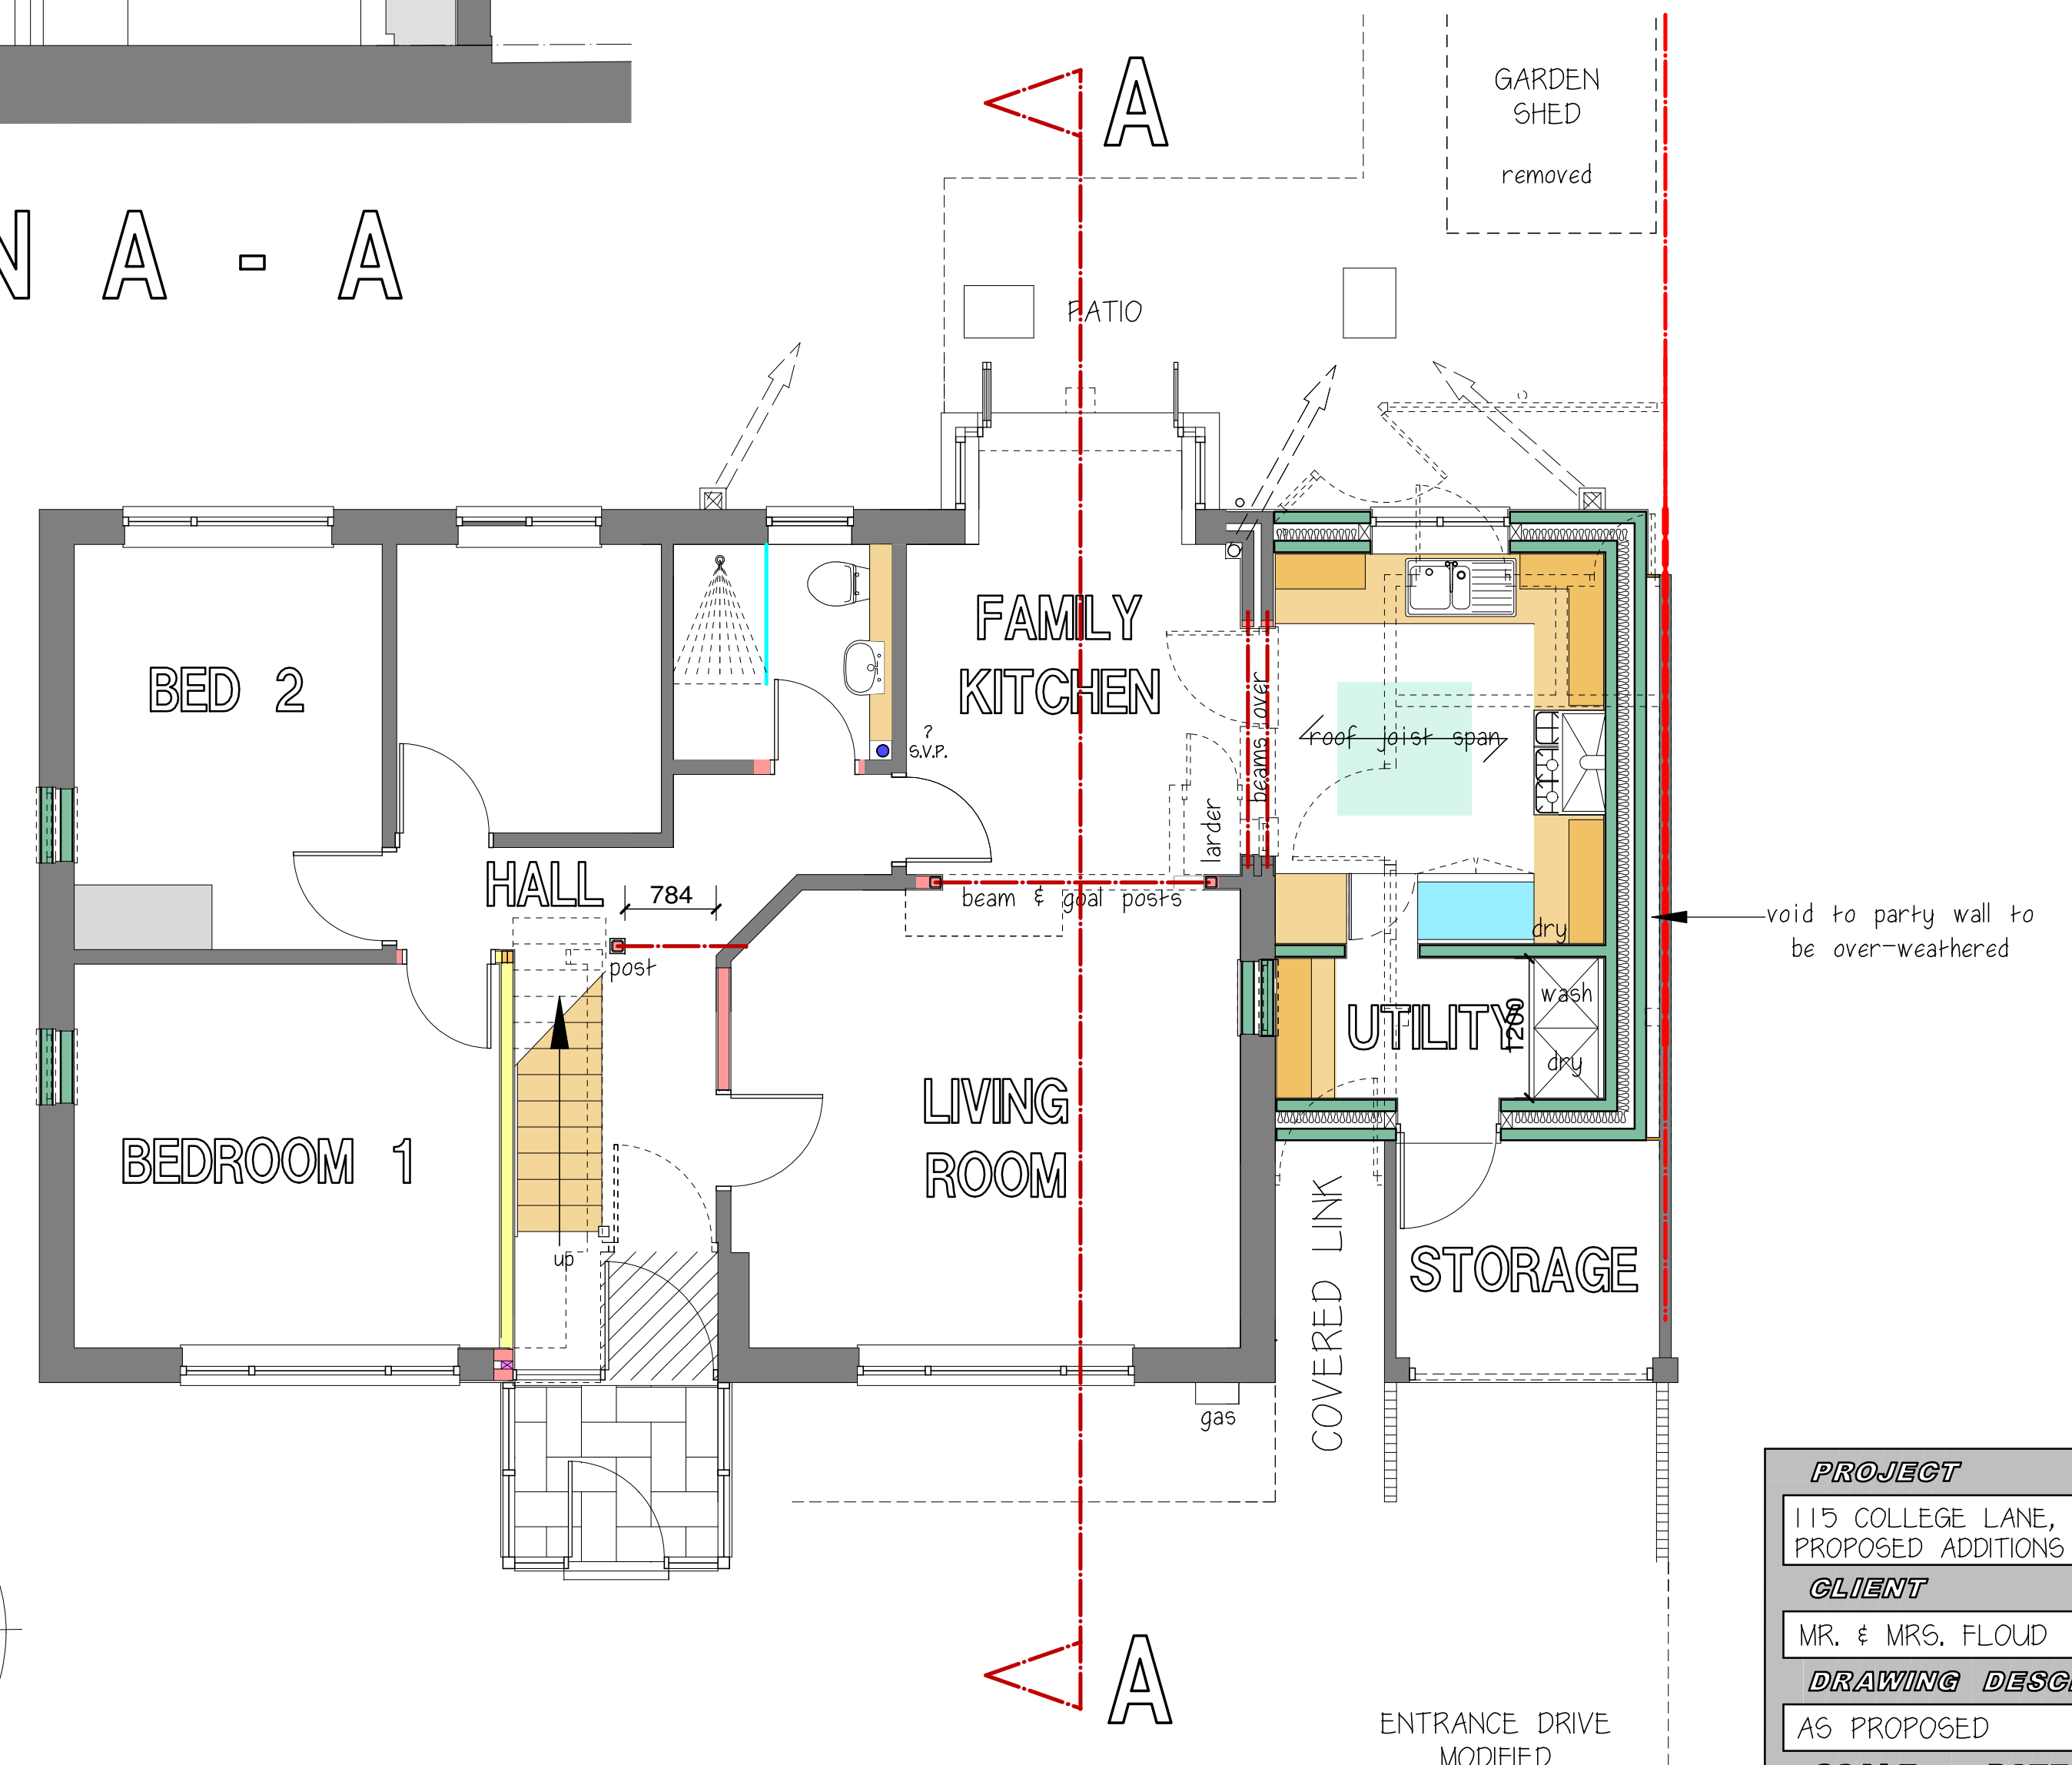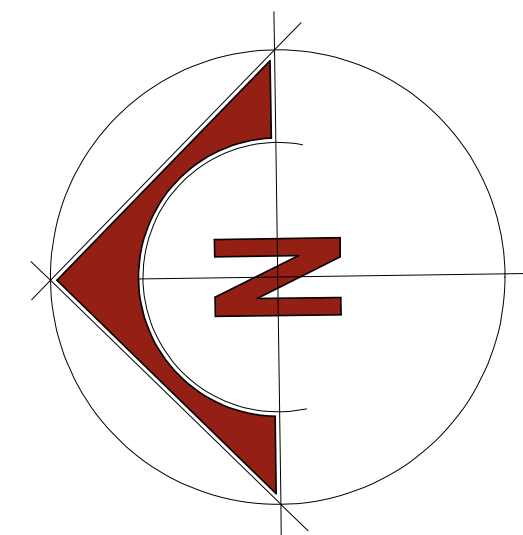

GROUND FLOOR PLAN

PROJECT		
115 COLLEGE LANE, HURSTPIERPOINT. PROPOSED ADDITIONS & ALTERATIONS		
CLIENT		
MR. & MRS. FLOUD		
DRAWING DESCRIPTION		
AS PROPOSED		
SCALE	DATE	DWG. NO.
1:50/100	JAN. 2025	8525/P-03(4)
RICS COSTER ASSOCIATES		
ARCHITECTURAL AND SURVEYING SERVICES CHARTERED SURVEYORS - QUANTITY SURVEYORS		
COSTER ASSOCIATES LTD. THE GRANARY RURAL BUSINESS CENTRE, BROAD PARK, HELLINGLY, EAST SUSSEX. BN27 4DU TEL: 01323 846648 FAX: 01323 846646 E-MAIL: design@costerassociates.co.uk		