





EAST ELEVATION EXISTING SCALE 1:100

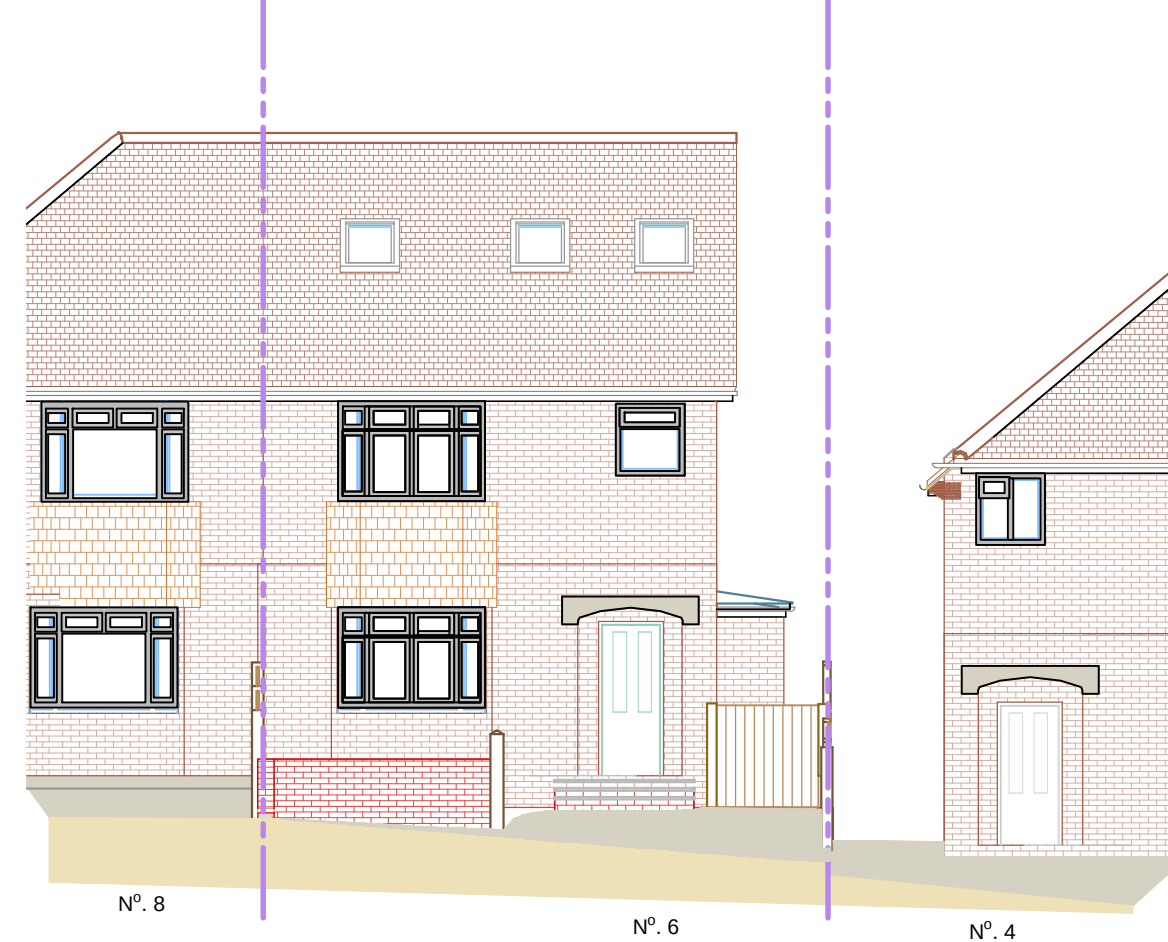

EAST ELEVATION PROPOSED SCALE 1:100

 

NOTE: For construction, all dimensions must be checked on site and not scaled from this drawing

P.R. DESIGN FOR BUILDING

Email: - prd4b@hotmail.co.uk

Tel: - 01444 239055



Client

Mr & Mrs K Page

Site:

6 Highland Road
Haywards Heath
West Sussex

RH15 8QL

Project Title

Loft Conversion &
Ground Floor Side Extension

Drawing Title:

Elevations East

Dwg No:

38120

Scale:

1:1

Date:

23/01/2025