





NORTH ELEVATION EXISTING SCALE 1:100

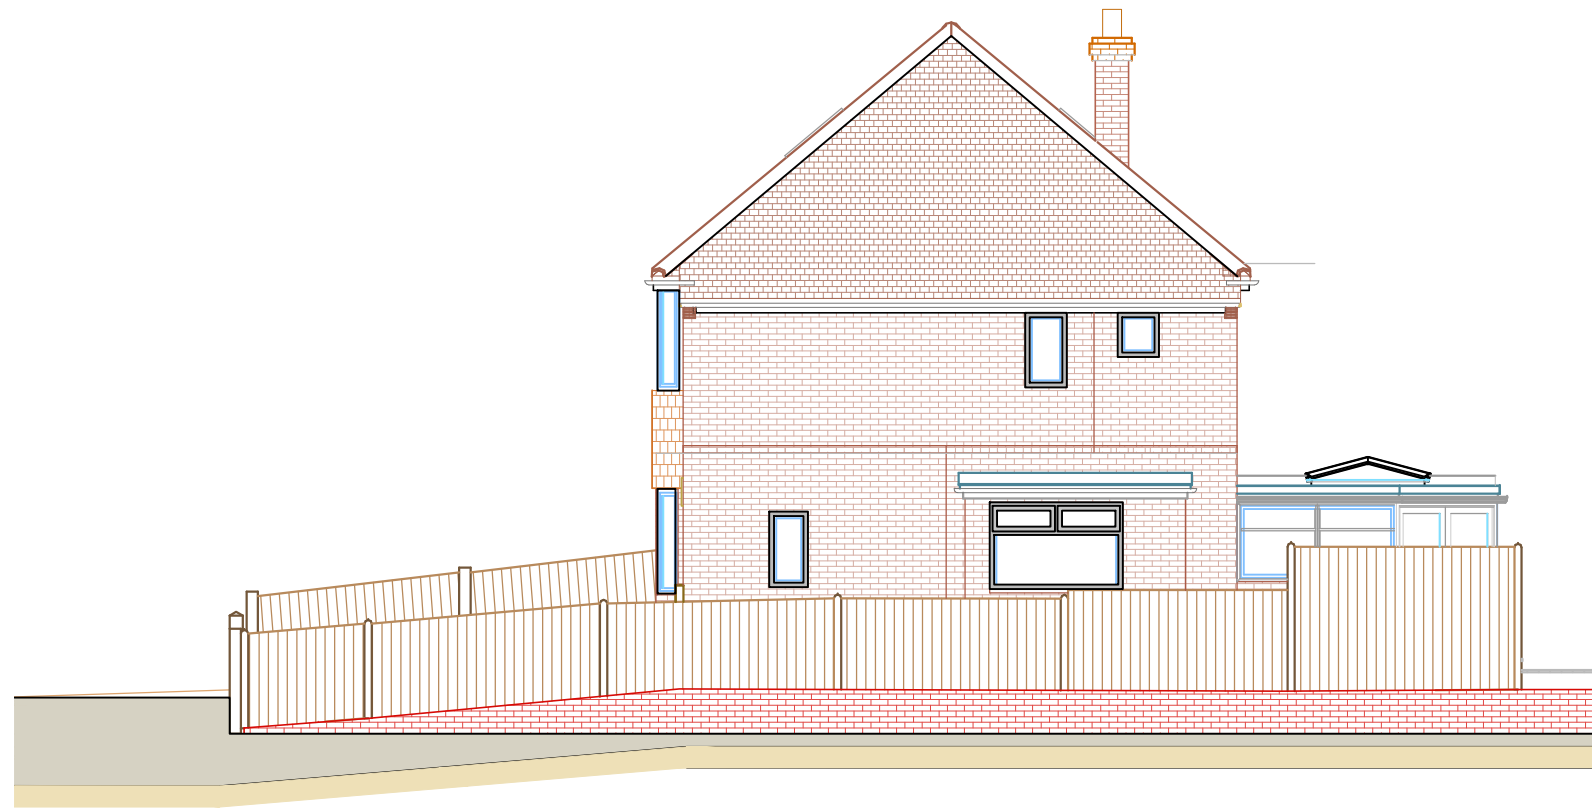

NORTH ELEVATION PROPOSED SCALE 1:100

 

**NOTE:** For construction, all dimensions must be checked on site and not scaled from this drawing

**P.R. DESIGN FOR BUILDING**

Email: - prd4b@hotmail.co.uk

Copyright

Tel: - 01444 239055



Client

**Mr & Mrs K Page**

Site:

**6 Highland Road  
Haywards Heath  
West Sussex**

**RH15 8QL**

Project Title

**Loft Conversion &  
Ground Floor Side Extension**

Drawing Title:

**Elevations North**

Dwg No:

**38121**

Scale:

**1:1**

Date:

**23/01/2025**

Page