




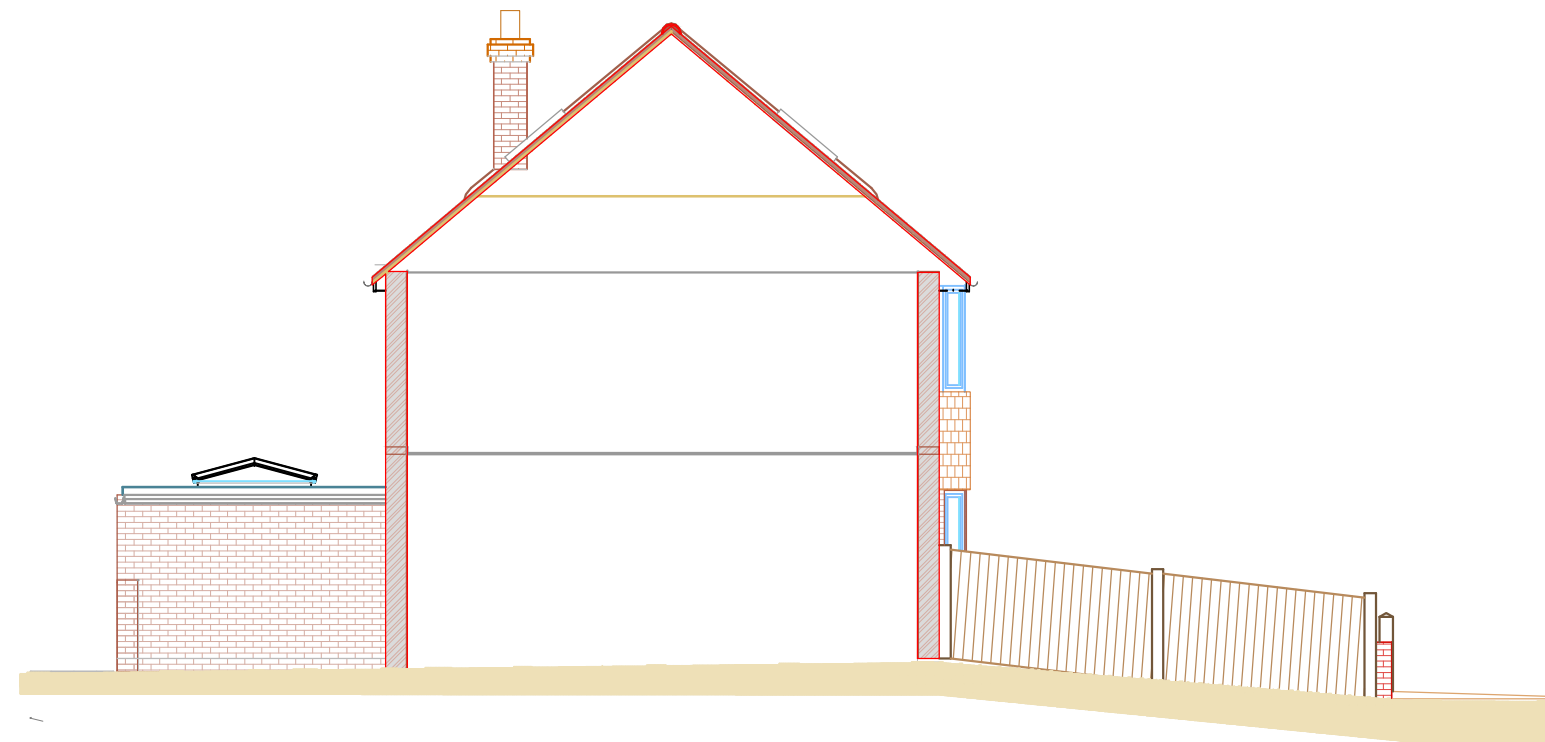

SOUTH ELEVATION EXISTING SCALE 1:100

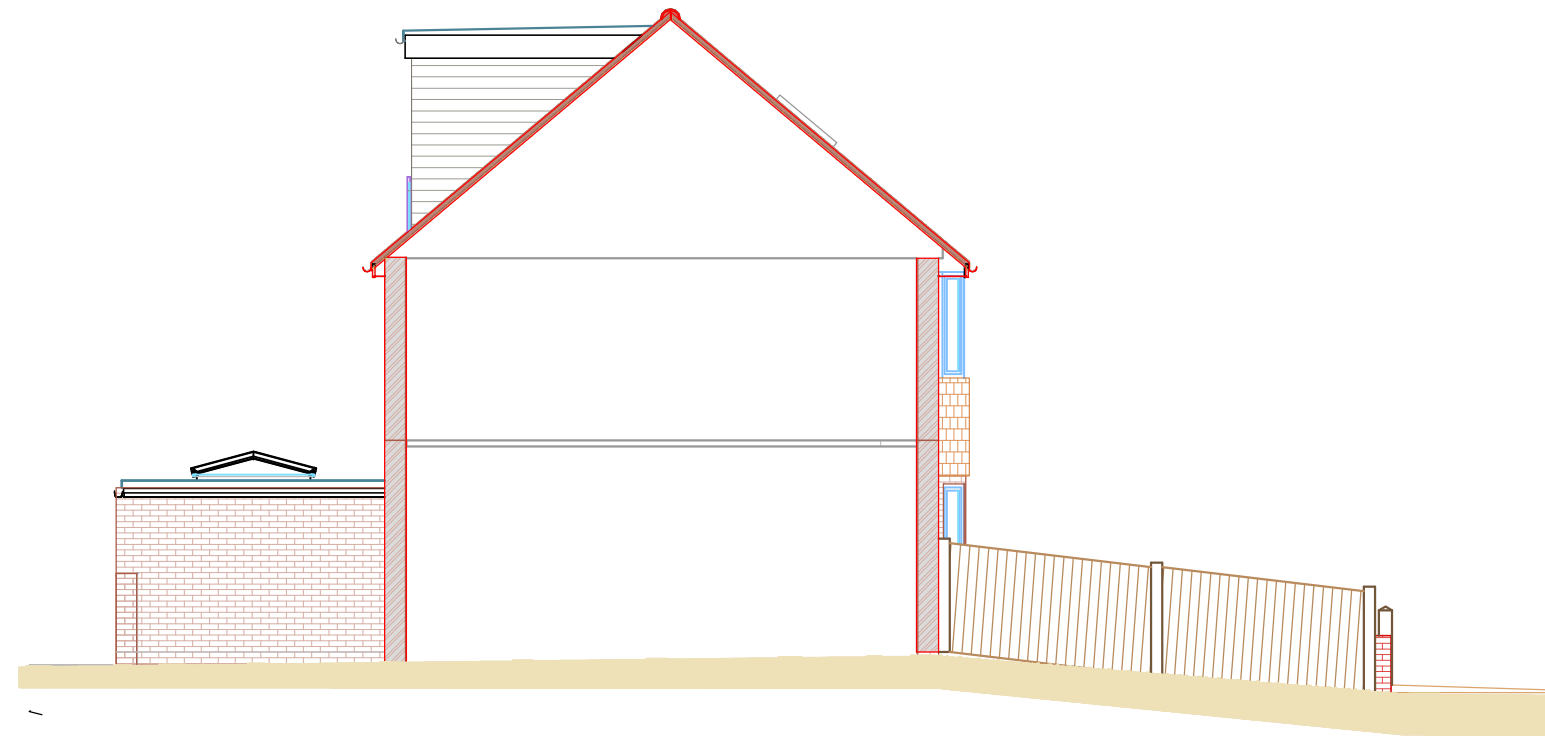

SOUTH ELEVATION PROPOSED SCALE 1:100

 

NOTE: For construction, all dimensions must be checked on site and not scaled from this drawing