


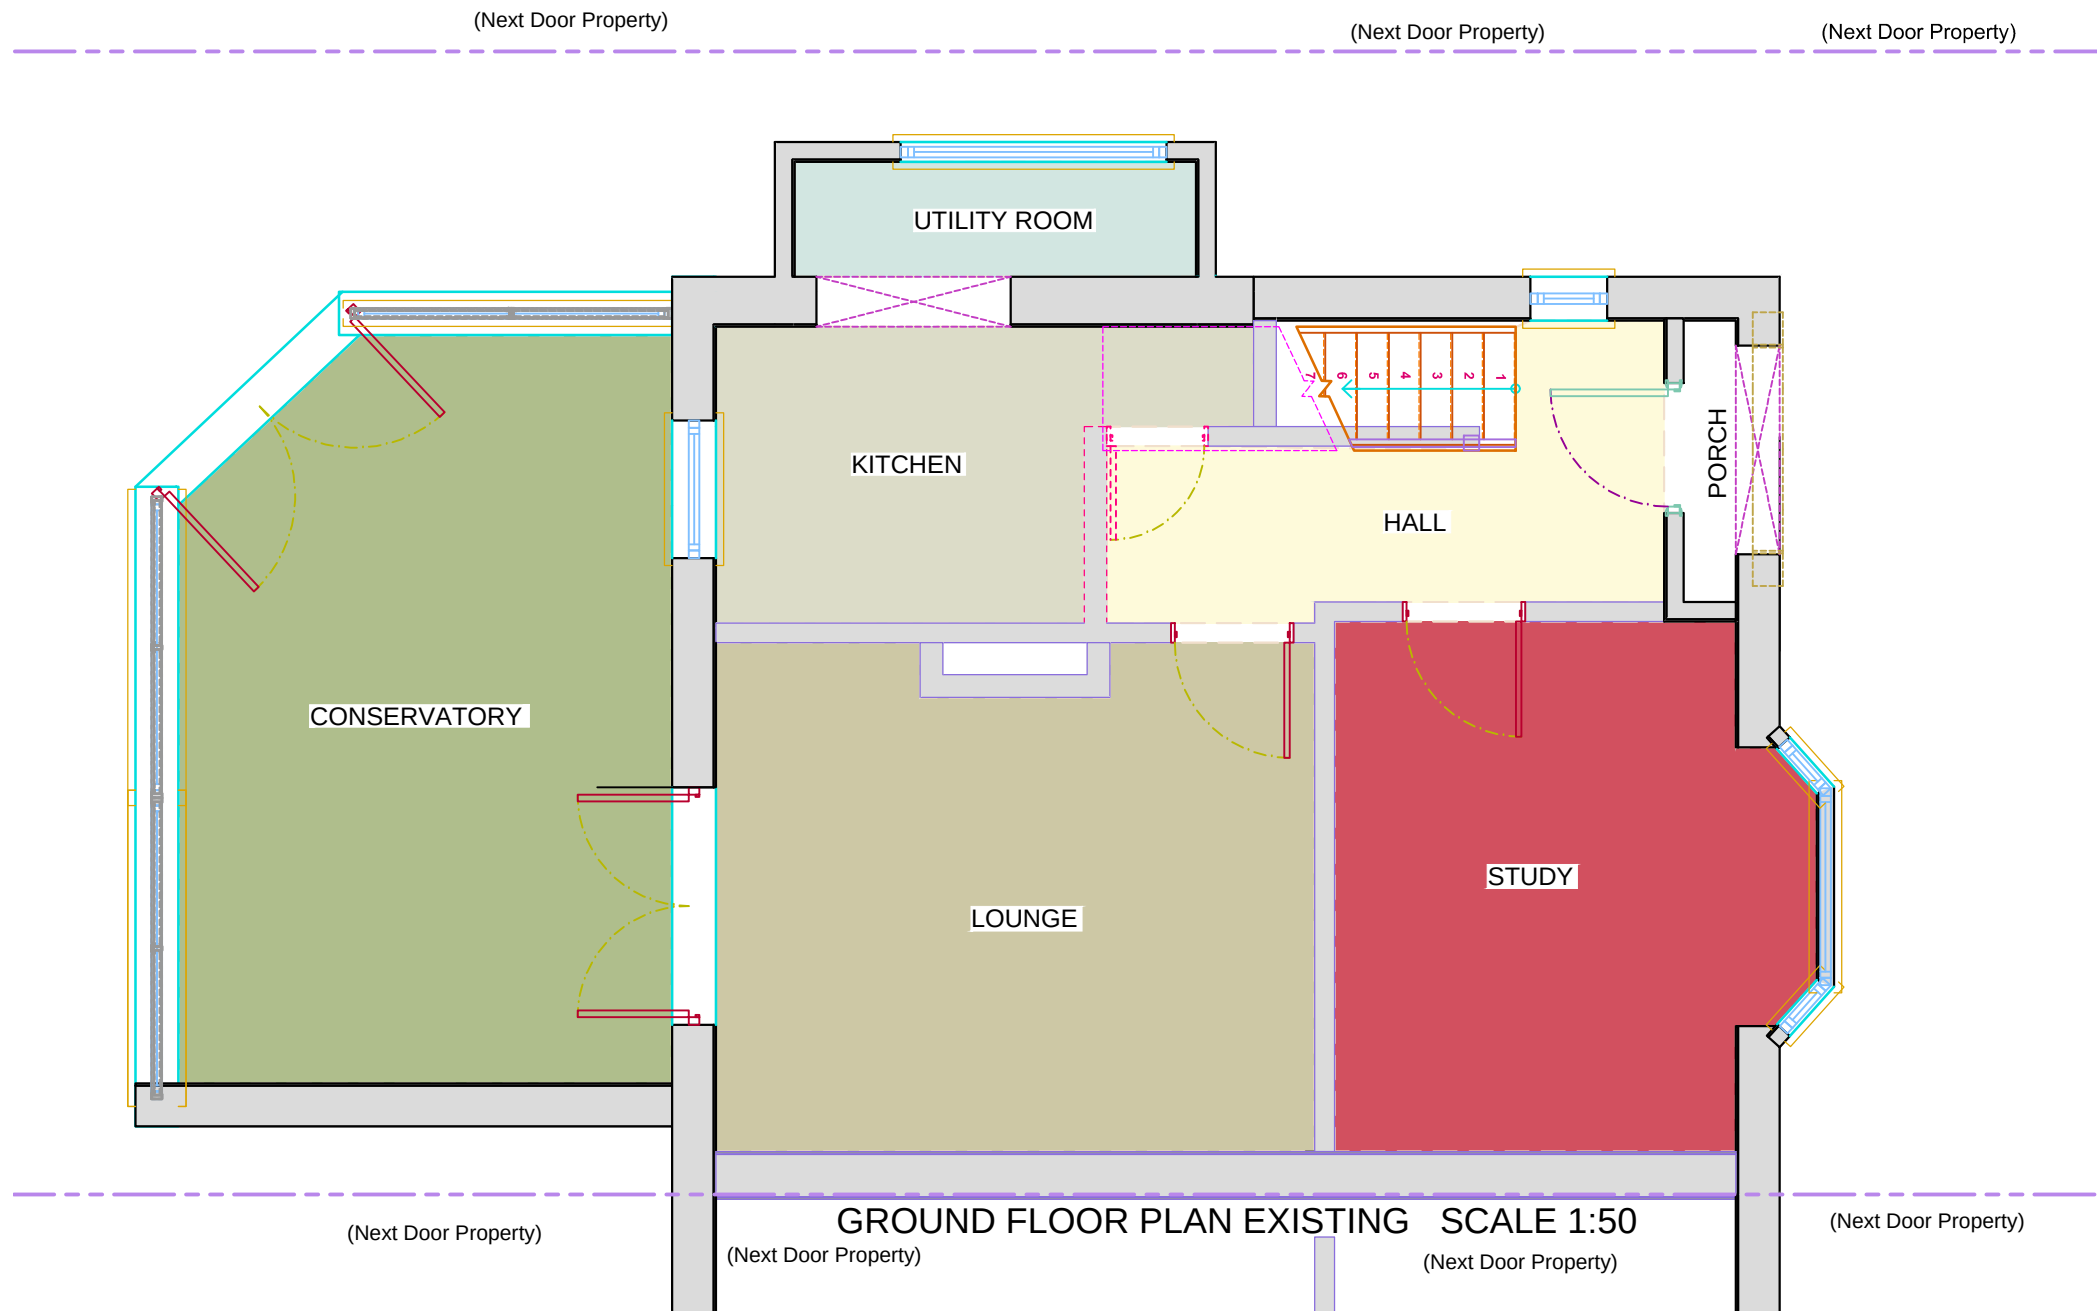

P.R. DESIGN FOR BUILDING

Email: - prd4b@hotmail.co.uk

Copyright

Tel: - 01444 239055



Client

Mr & Mrs K Page

Site:

6 Highland Road
Haywards Heath ----
West Sussex RH15 8QL

NOTE: For construction, all dimensions must be checked on site and not scaled from this drawing

Project Title

Loft Conversion &
Ground Floor Side Extension

Drawing Title:

Ground Floor Plan Existing

Dwg No:

38110

Date:

23/01/2025

Scale

1:

