
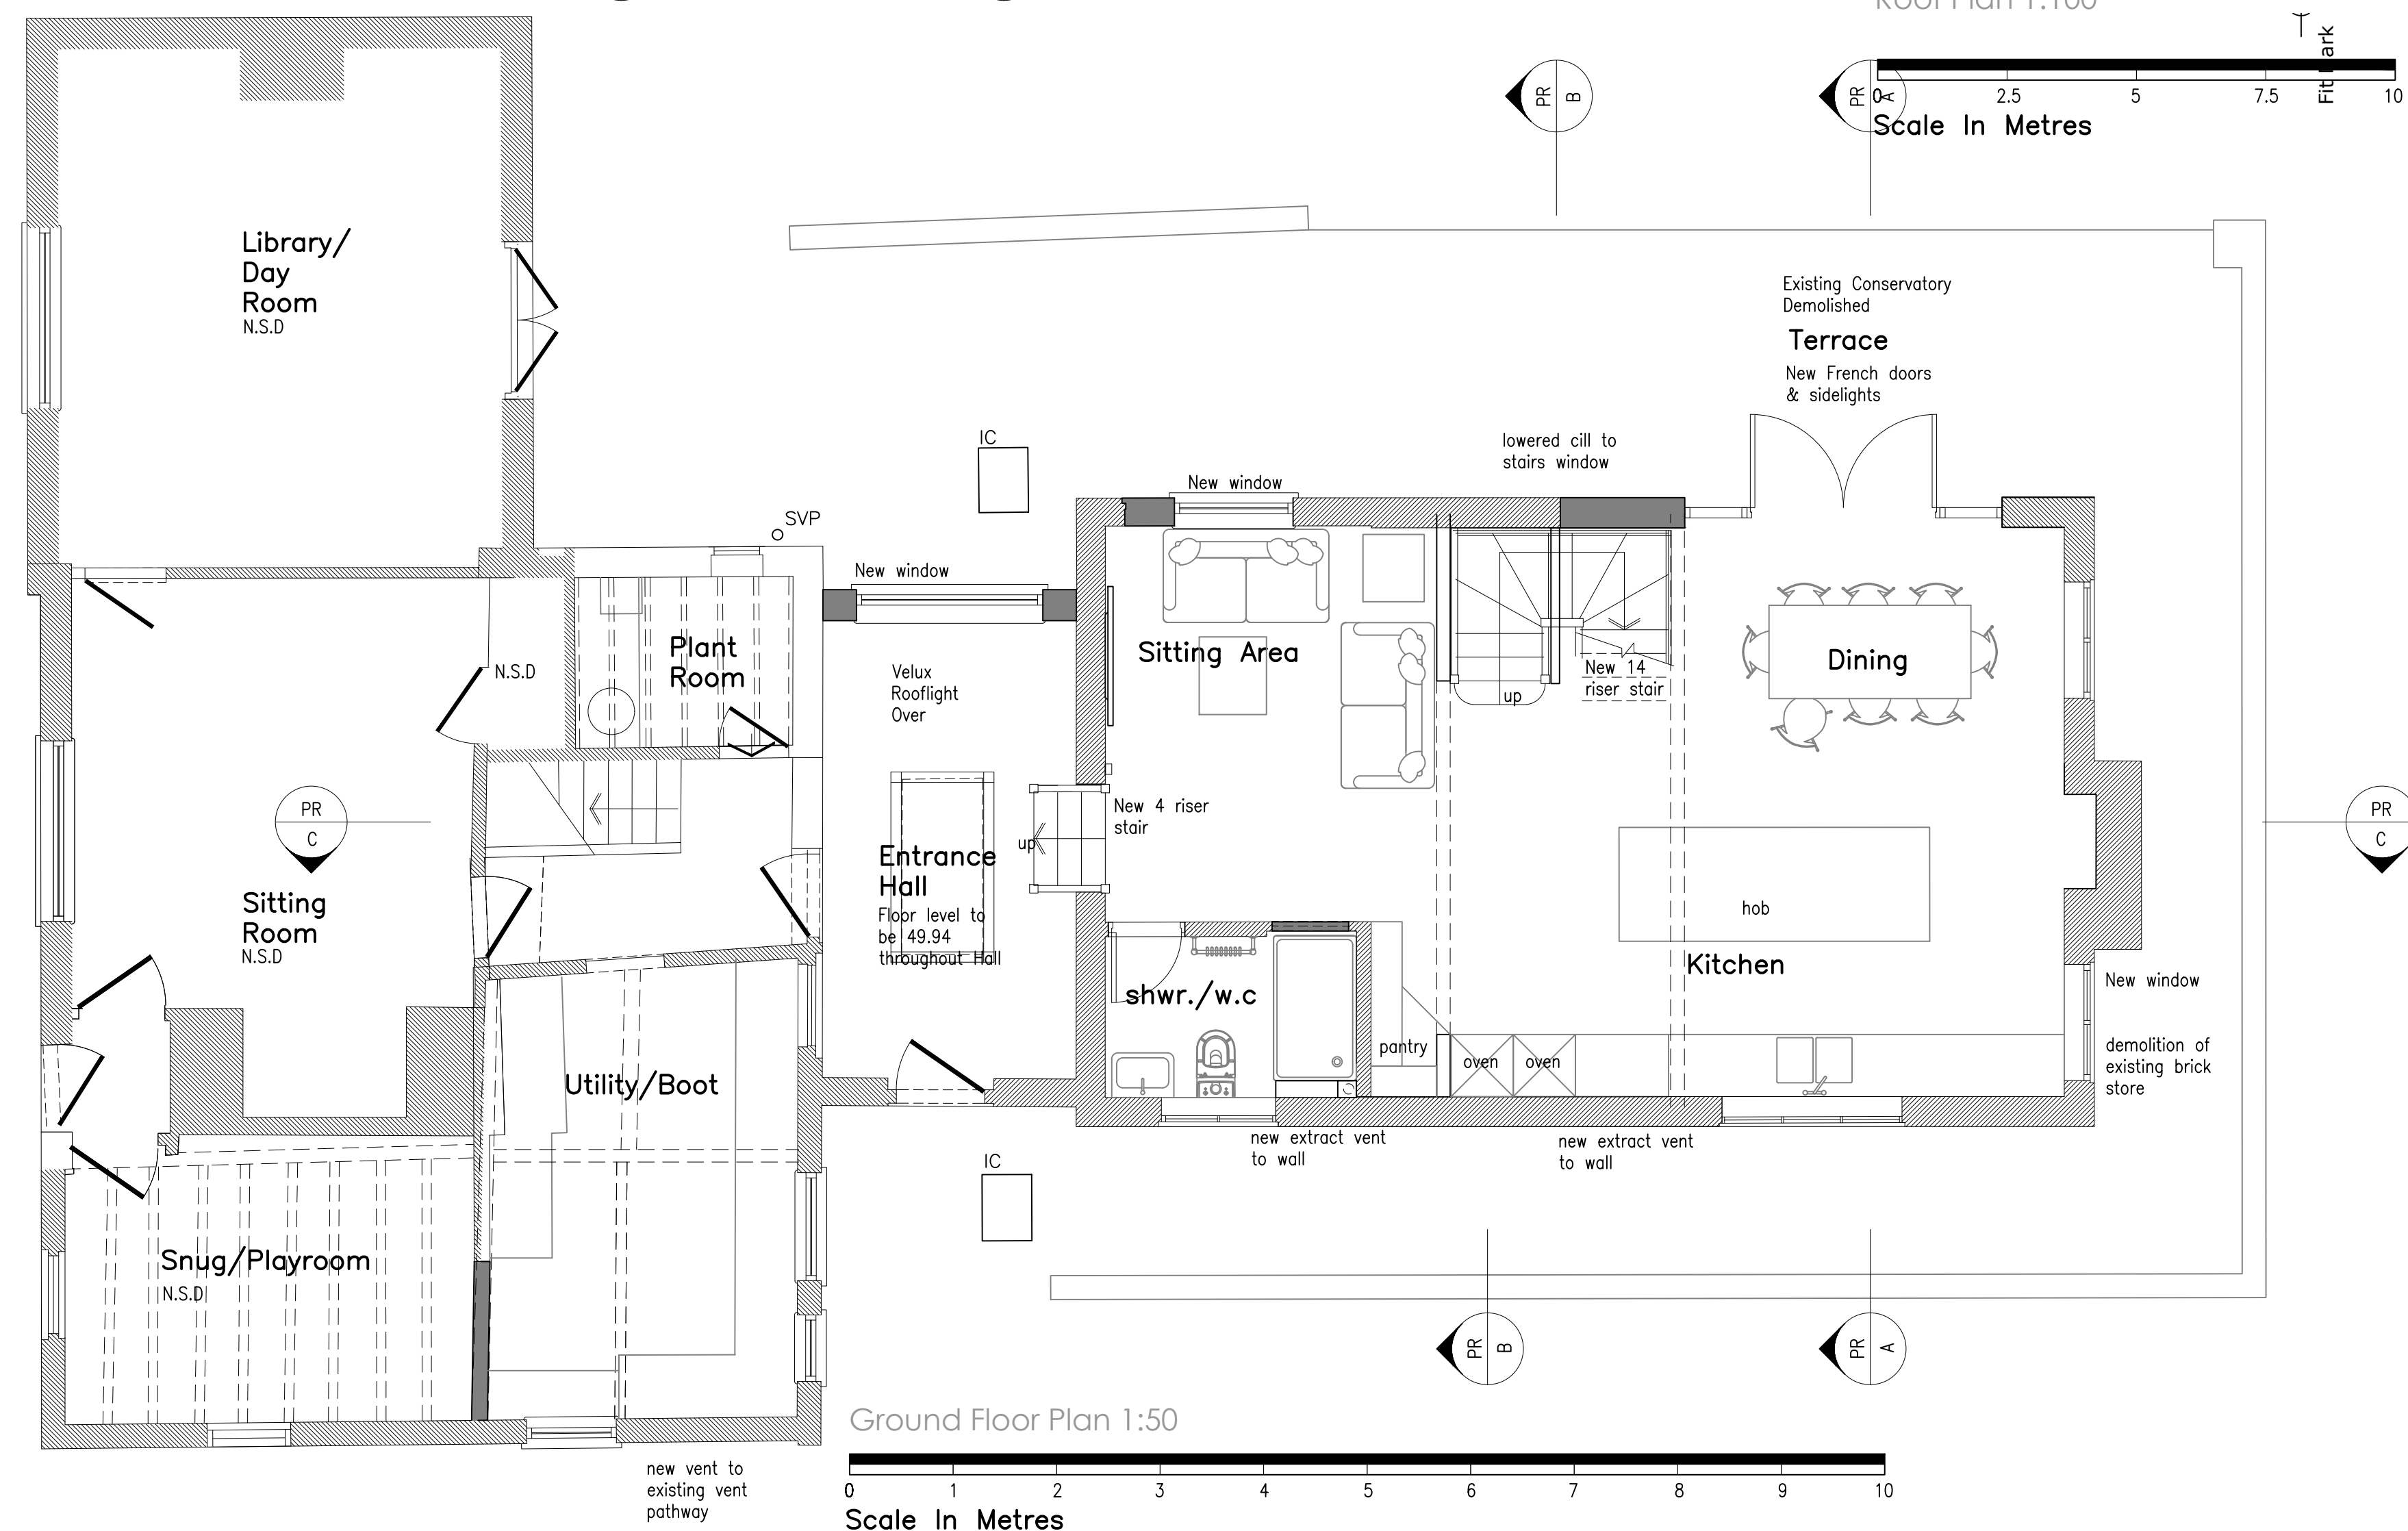
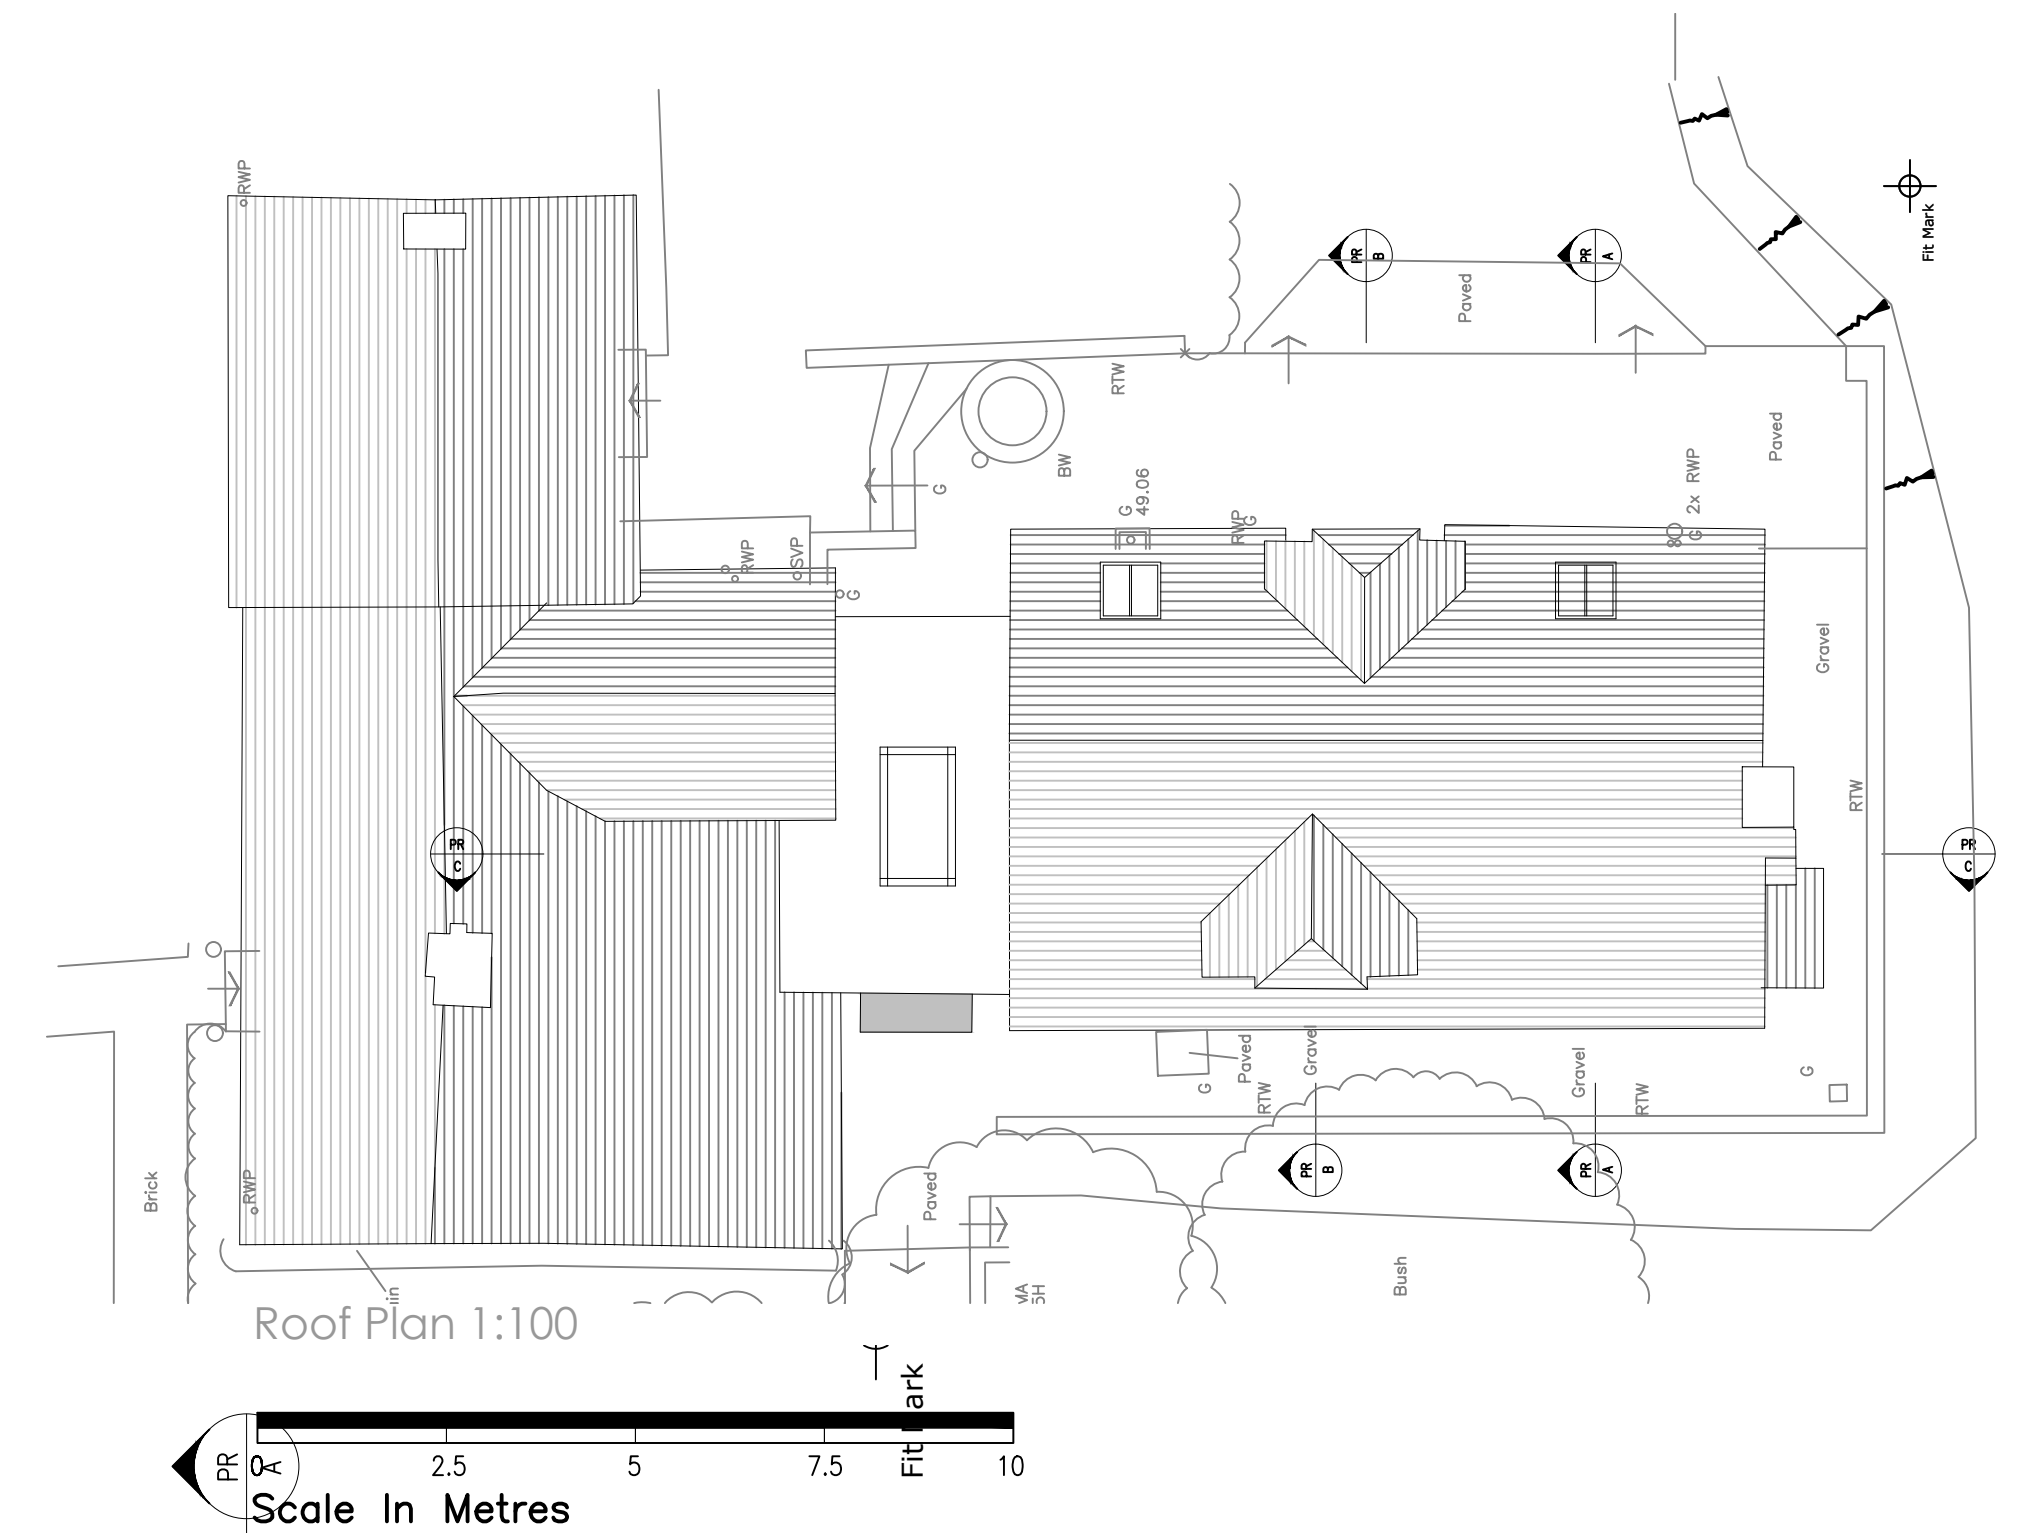


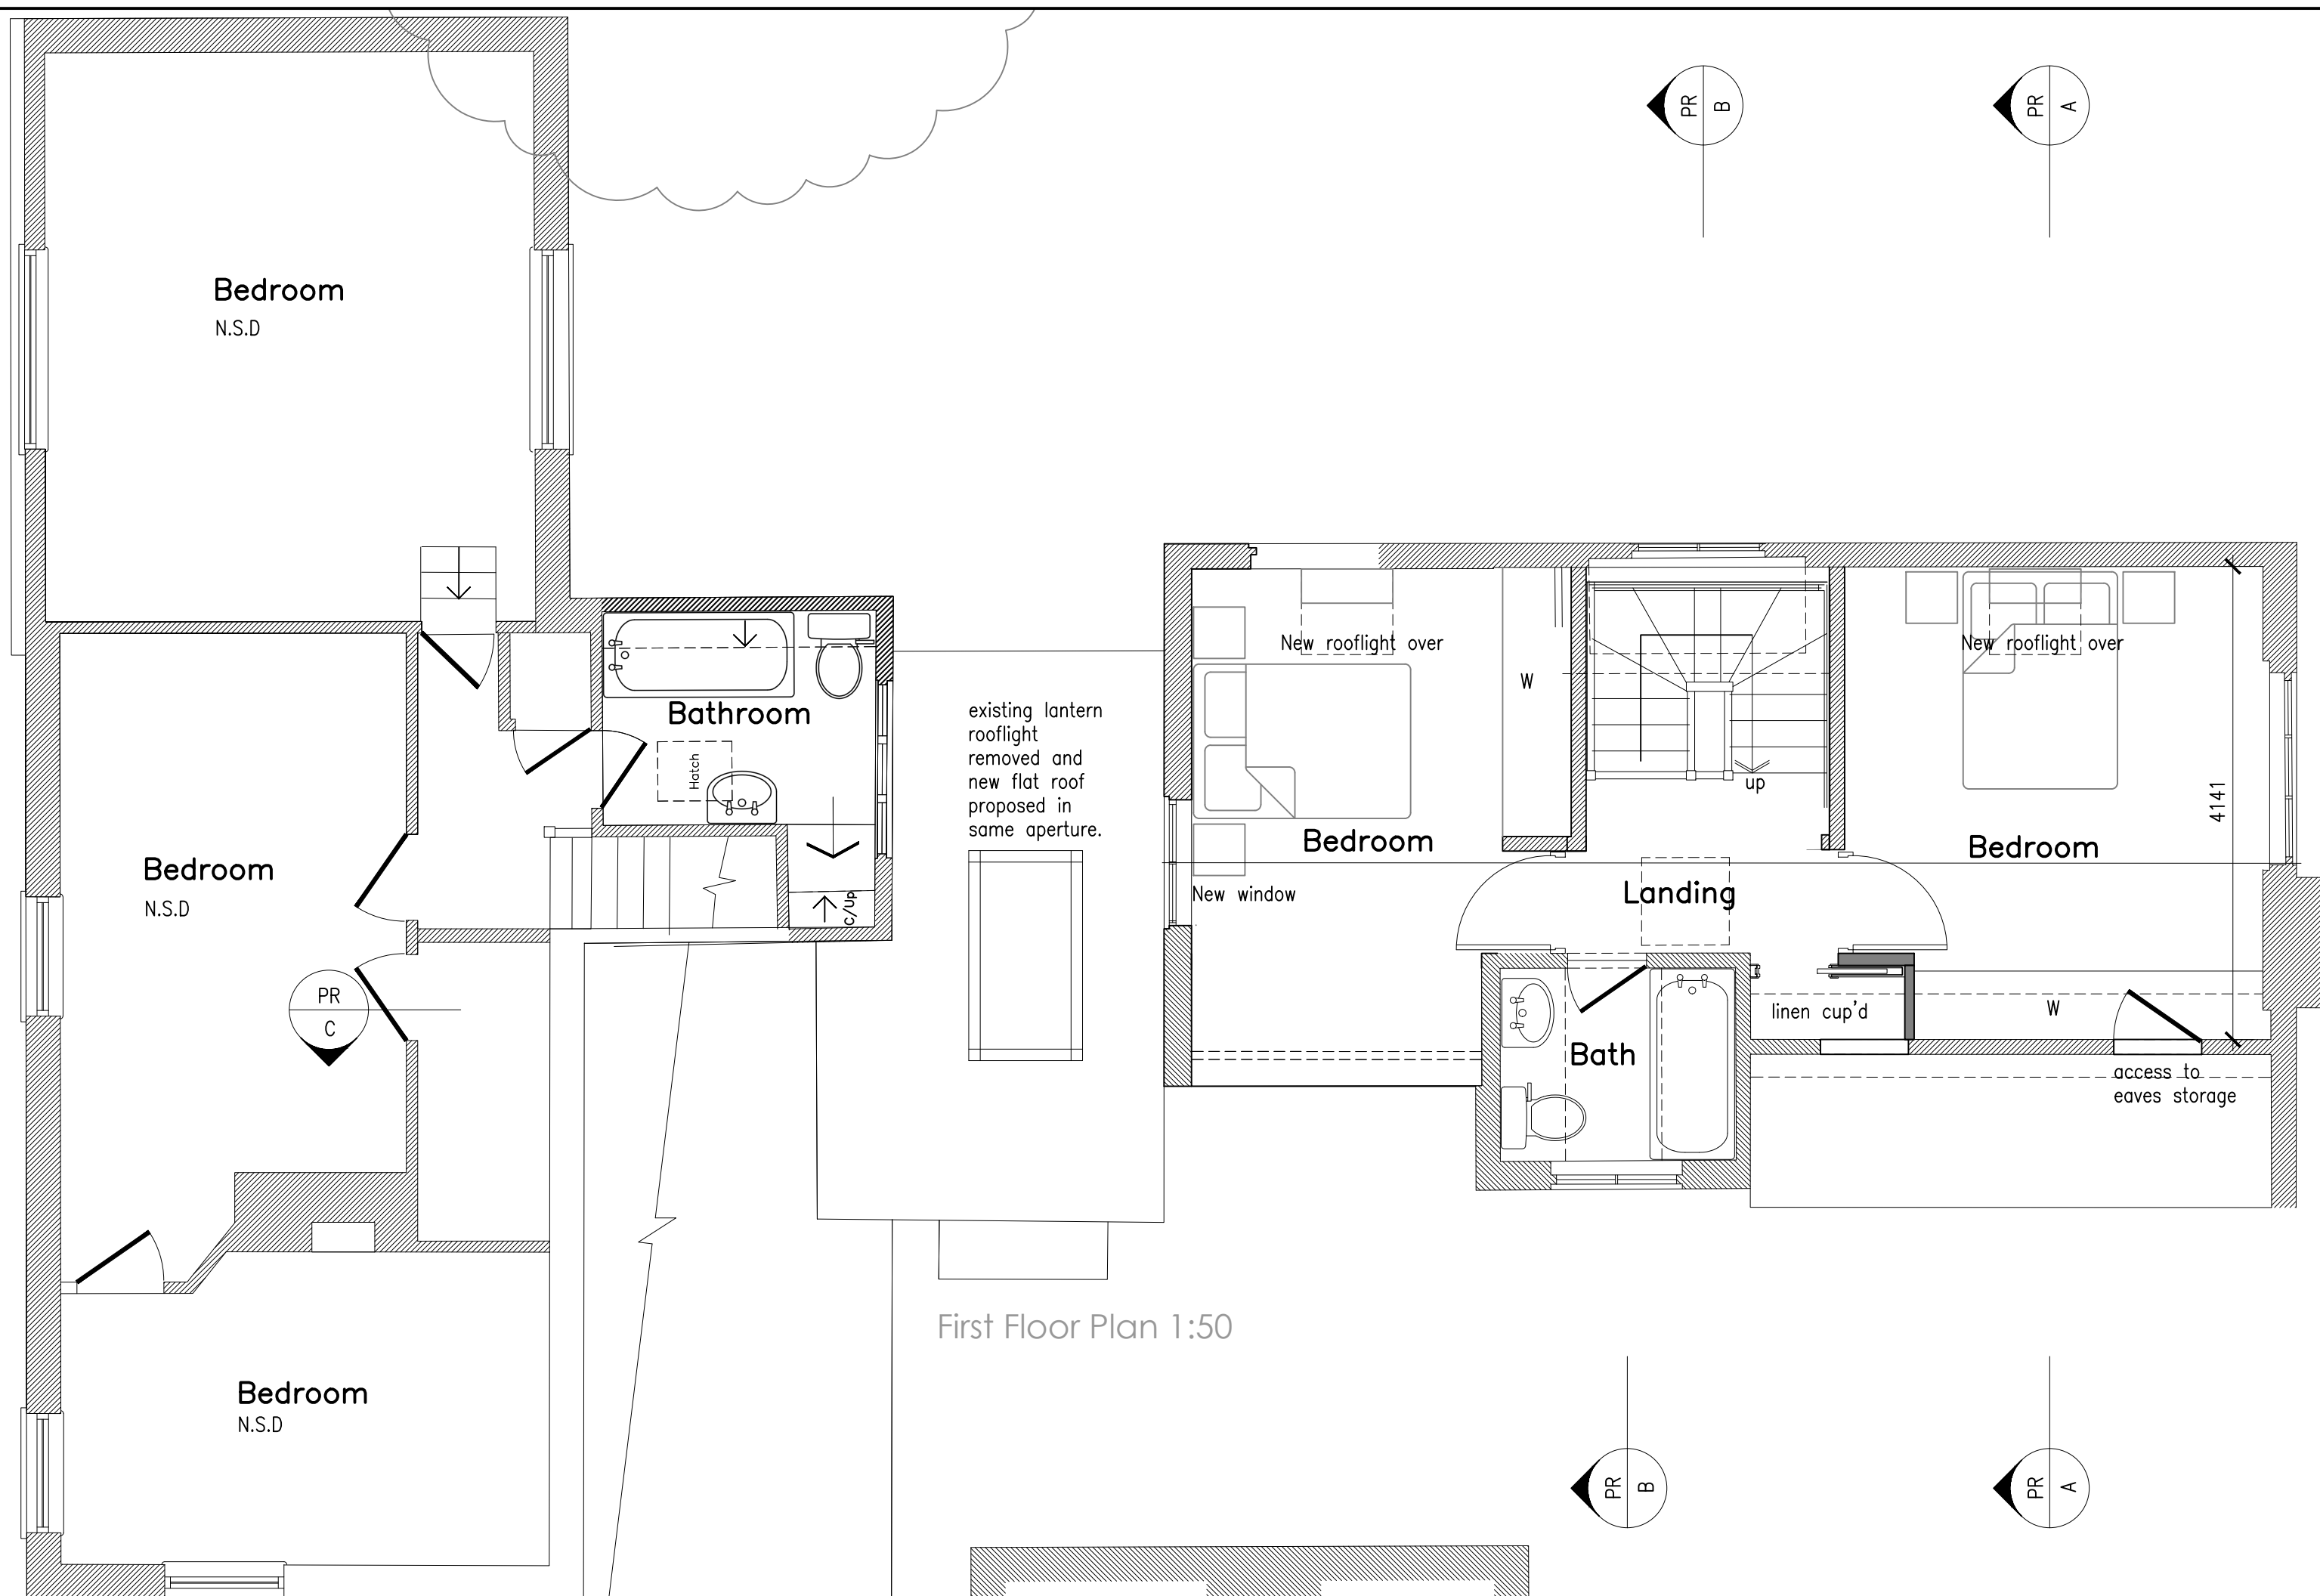

A	27.03.26	Additional extents to floor plans adding to meet requirements of the planning validation team	
rev.	date	comment	
amendments			
			
client			
Mr & Mrs M. McCahan			
job			
Strouds Church Lane Horsted Keynes, RH17 7AY			
drawing number			
308.PL.01/A			
drawing title			
Proposed ground, first floor and roof plans			
date	scale/original sheet size		RIBA work stage
Jan. '26	Varies @ A1		n/a
Do not scale off drawing Check all dimensions on the before off scale is commenced All goods materials workmanship to conform with current building regulations BS5 and COTD © Copyright J.A. Architects Ltd.			
J.A. Architects limited 27 Fenwick Road Heywards Heath West Sussex GU24 1PL	telephone 07112 487 562 email info@klaarchitectsllp.com www.klaarchitects.co.uk		Company No. 4538621 Registered Office 27 Fenwick Road, Heywards Heath GU24 1PL