


Plan & Elevations


Scale 1/200 metres
0 2 4 6 8 10

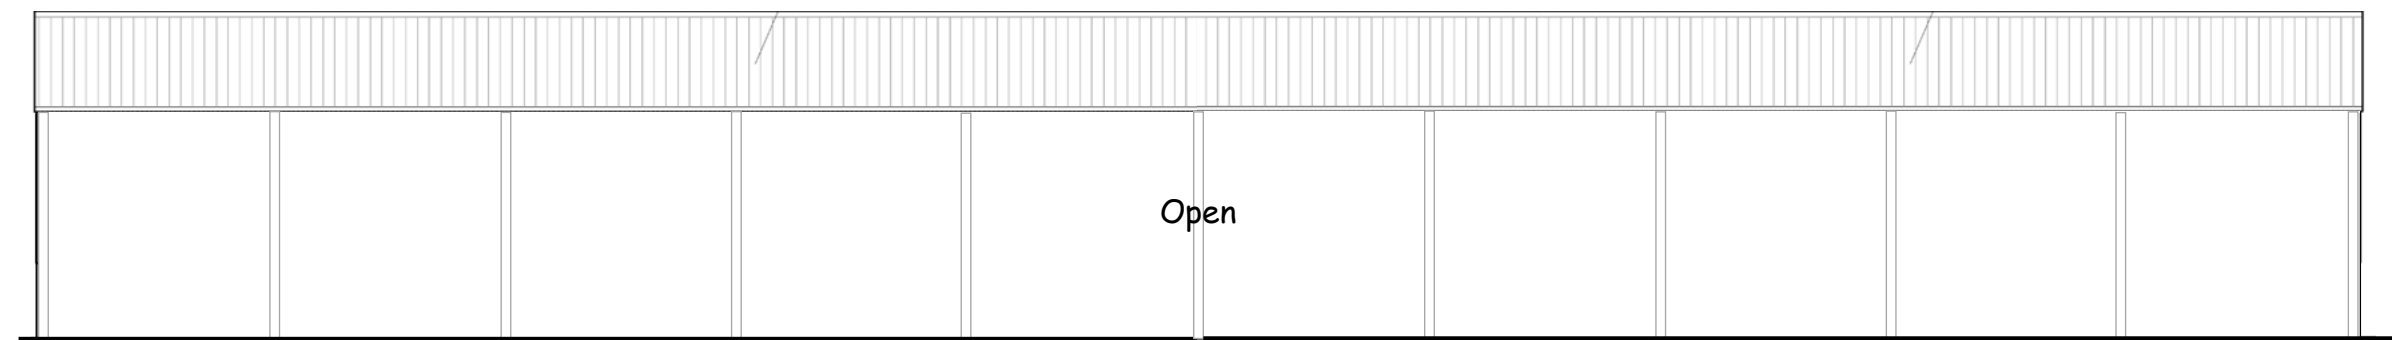


Northern Elevation



Floor plan

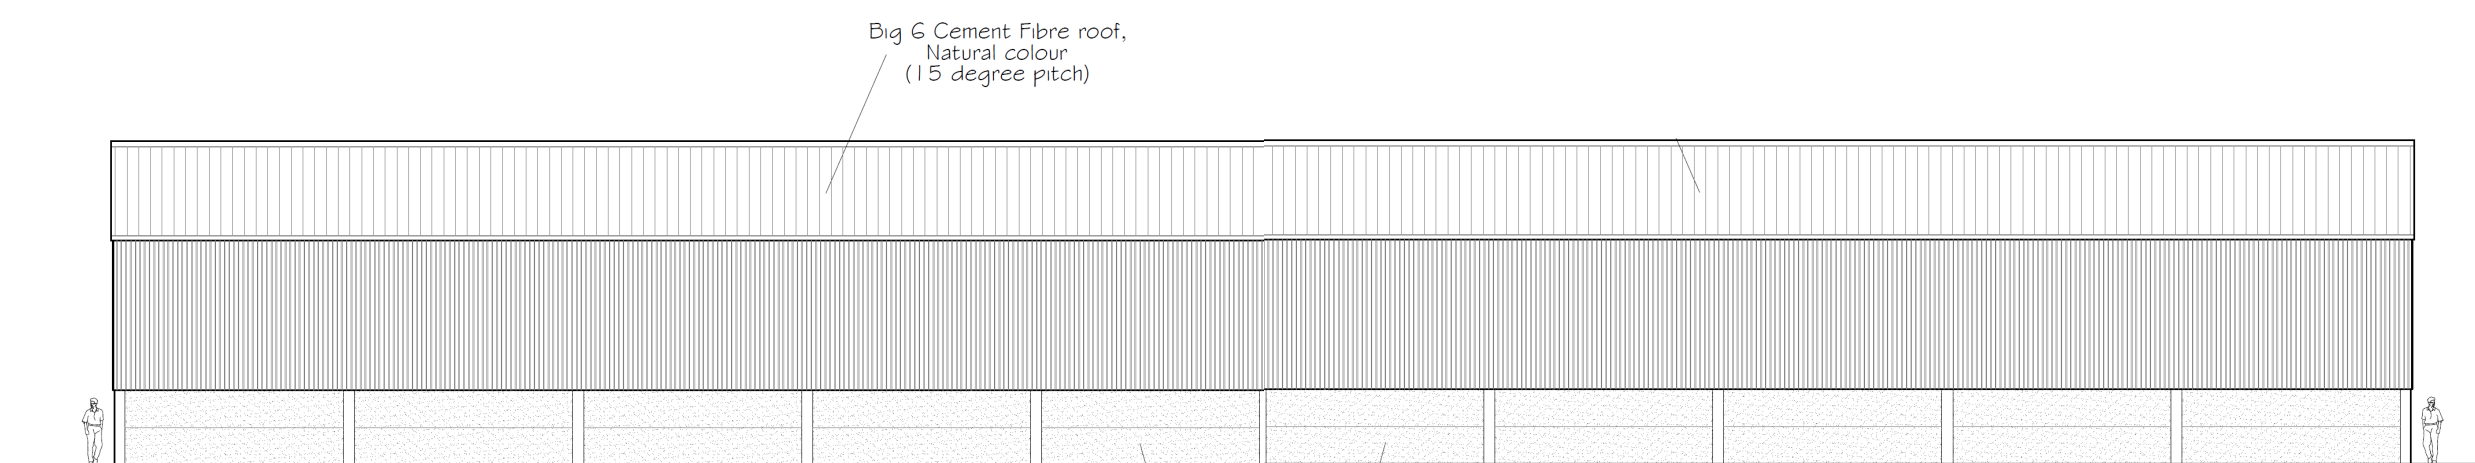

Southern Elevation

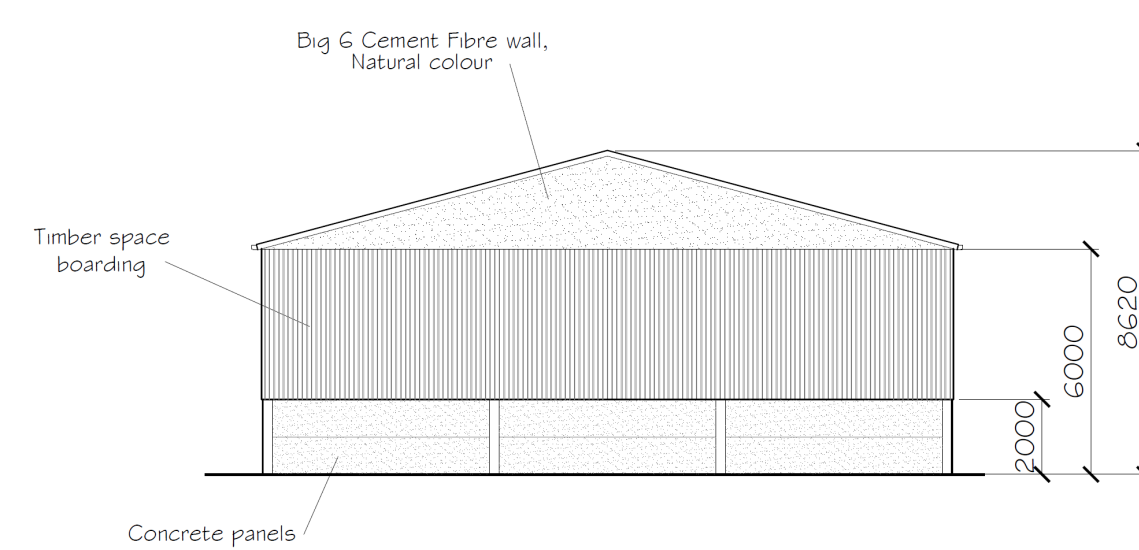

East and West Elevations

MATERIALS & FINISHES

Wall
Concrete Panels to height of 2 metres with Timber Space Boarding above to eaves height. Area between eaves & ridge Big G Cement Fibre, Natural colour.

Roof: Big G Cement Fibre, Natural colour, 15 degree pitch.



Block plan and roof plan

Scale 1:500
0 5 10 15 20 metres