


© THIS DRAWING IS A COPYRIGHT OF BARKER ASSOCIATES.

NOTES:
ALL LEVELS, ANGLES AND DIMENSIONS TO BE CHECKED
ON SITE PRIOR TO COMMENCEMENT OF WORKS.


THIS DRAWING IS TO BE READ IN CONJUNCTION WITH
ALL RELEVANT STRUCTURAL ENGINEERS AND
MECHANICAL AND ELECTRICAL ENGINEERS DRAWINGS,
DETAILS AND SPECIFICATIONS.

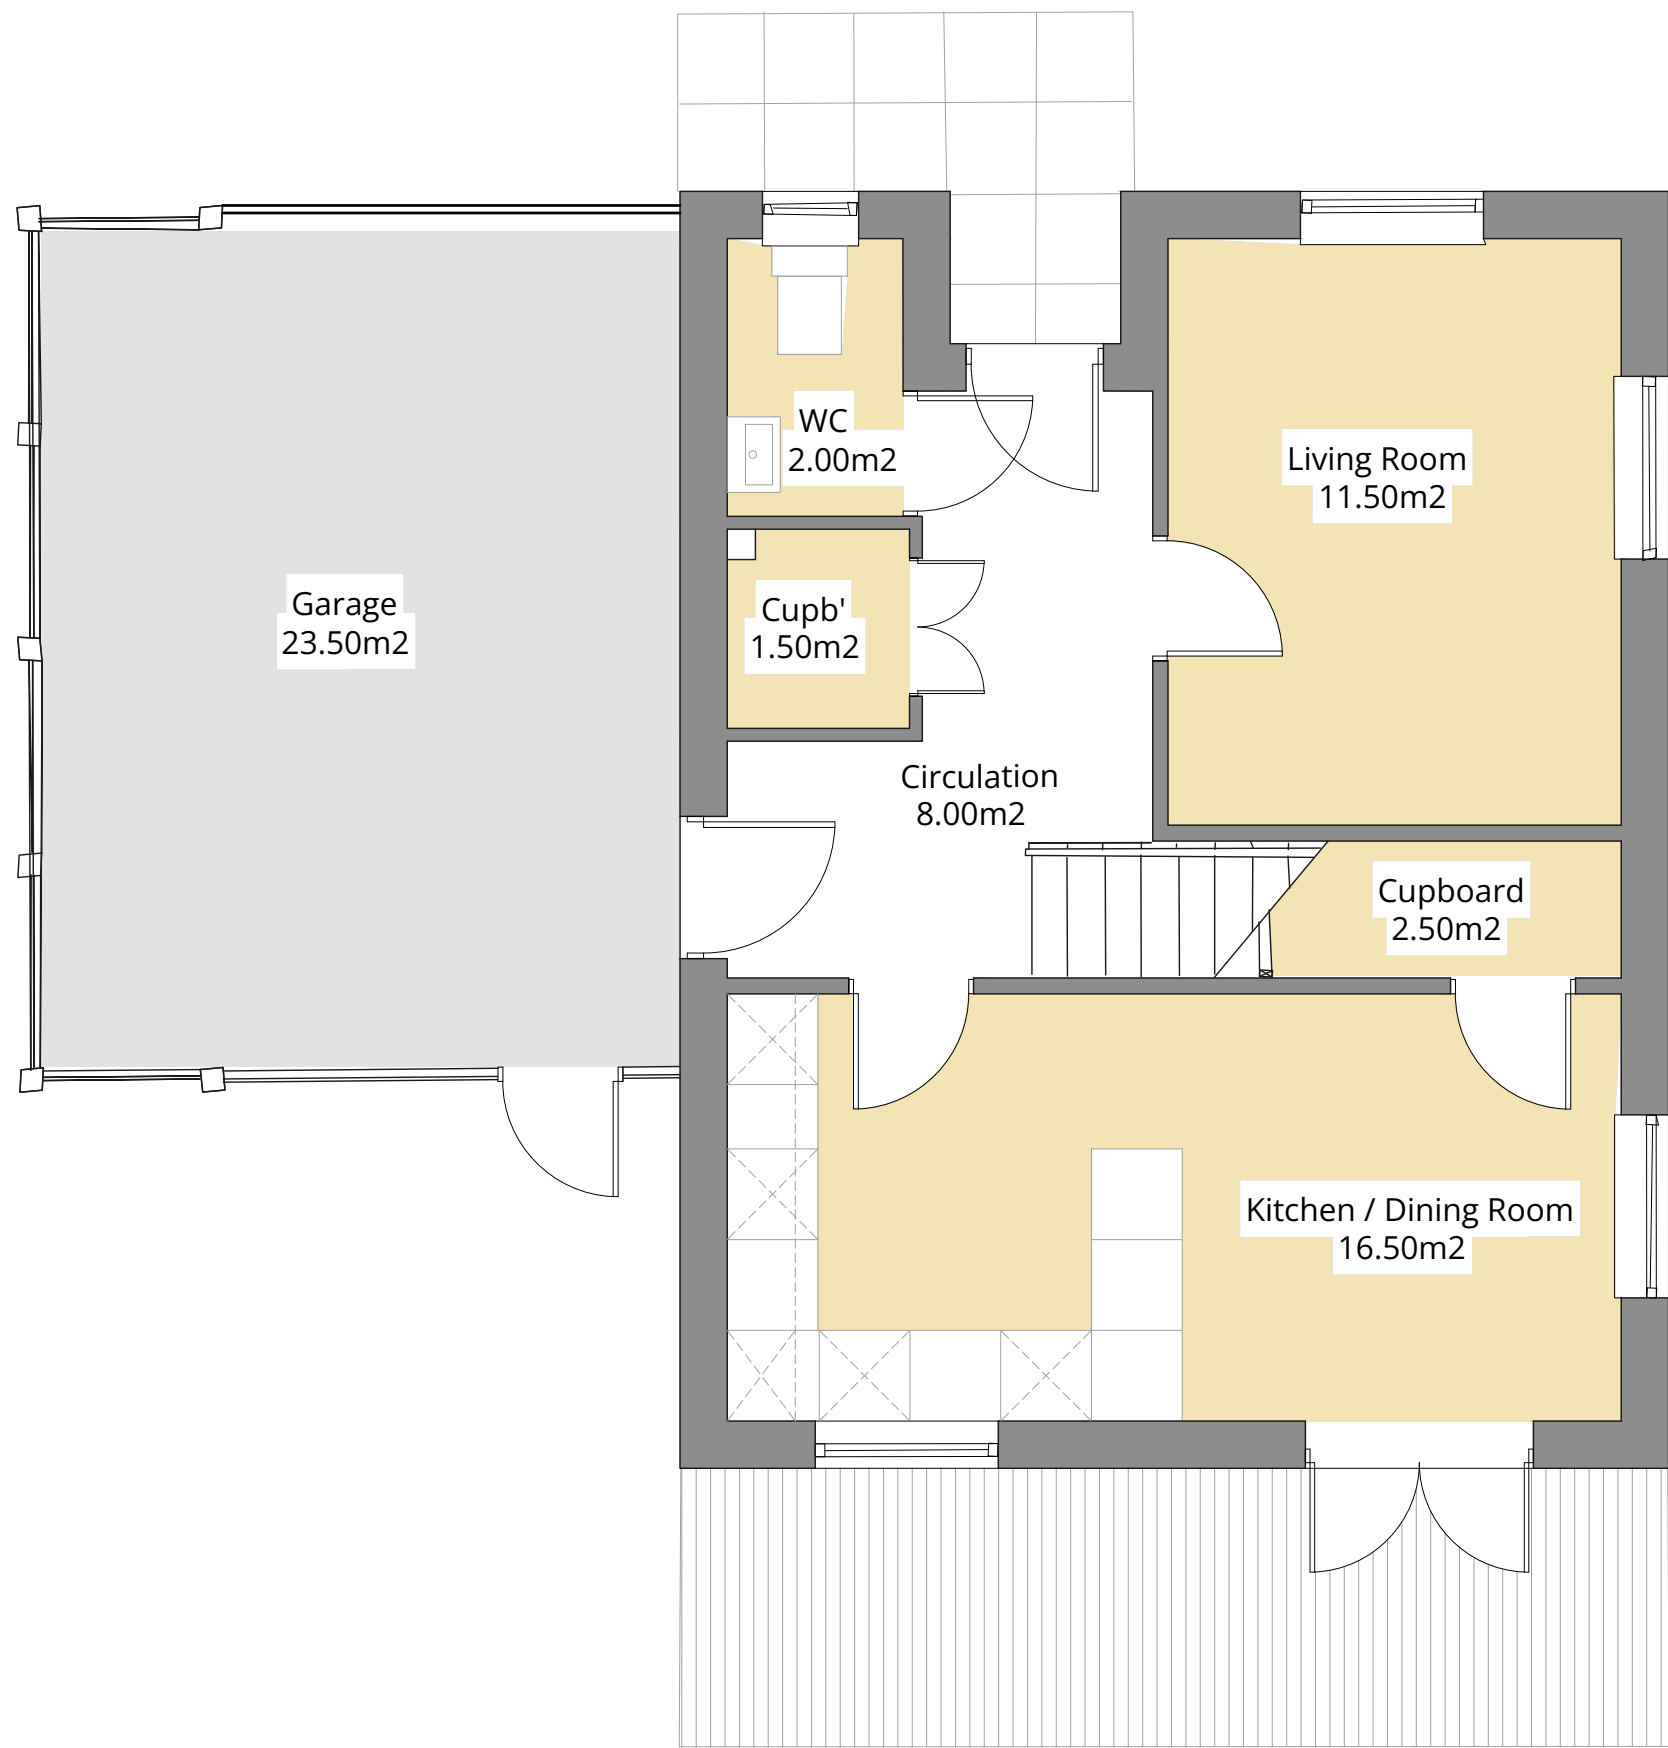

EXISTING GROUND FLOOR PLAN
SCALE 1:50

Caretakers House Ground Floor

46 sq.m - Ground Floor
46 sq.m - First Floor
23 sq.m - Garage
115 sq.m - Total

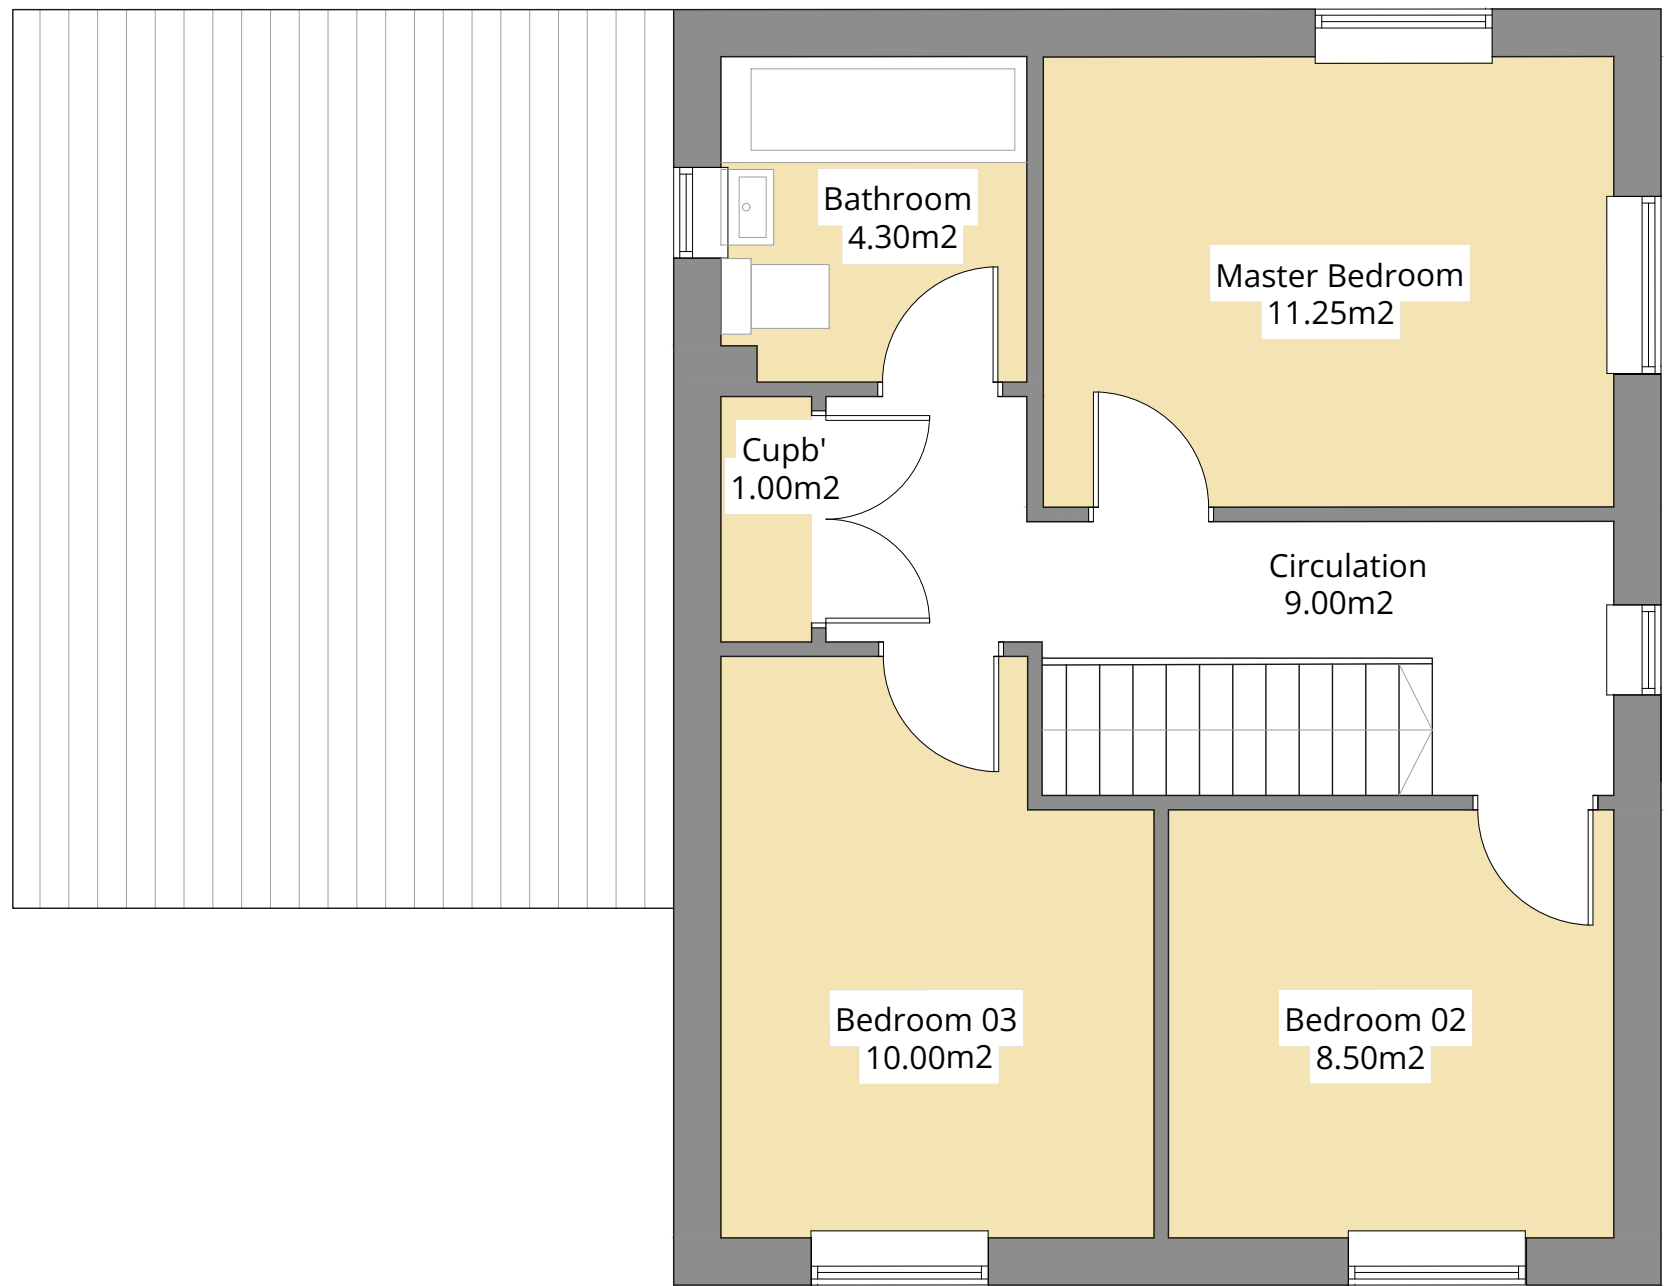

EXISTING FIRST FLOOR PLAN
SCALE 1:50

Caretakers House First Floor

46 sq.m - Ground Floor
46 sq.m - First Floor
23 sq.m - Garage
115 sq.m - Total

Drawing Status:

PLANNING

PL2	PLANNING SUBMISSION	29/10/24	JM
PL1	ISSUED FOR PLANNING	XX/08/24	TW

Rev	Description	Date	By



MAJESTY HOUSE, AVENUE WEST
SKYLINE 120, BRAINTREE
ESSEX, CM77 7AA
T: 01279 647111
W: www.barker-associates.co.uk
E: mail@barker-associates.co.uk

Client

BOSCO CATHOLIC EDUCATION TRUST

Project Title

ST PAUL'S CATHOLIC COLLEGE
JANE MURRAY WAY, BURGESS HILL,
RH15 8GA

Drawing Title

EXISTING FLOOR PLANS

Drawn	Checked	Scale	Date
JM	-	1:50 @ A1	MAY. 24

ARCHITECTURAL

Drawing Number		Project No.P24-0519	
SPC002-BA-A1-00-DR-A-2010	Status	Revision	
	S4	PL2	

