


NOTES:
ALL LEVELS, ANGLES AND DIMENSIONS TO BE CHECKED
ON SITE PRIOR TO COMMENCEMENT OF WORKS.

THIS DRAWING IS TO BE READ IN CONJUNCTION WITH
ALL RELEVANT STRUCTURAL ENGINEERS AND
MECHANICAL AND ELECTRICAL ENGINEERS DRAWINGS,
DETAILS AND SPECIFICATIONS.

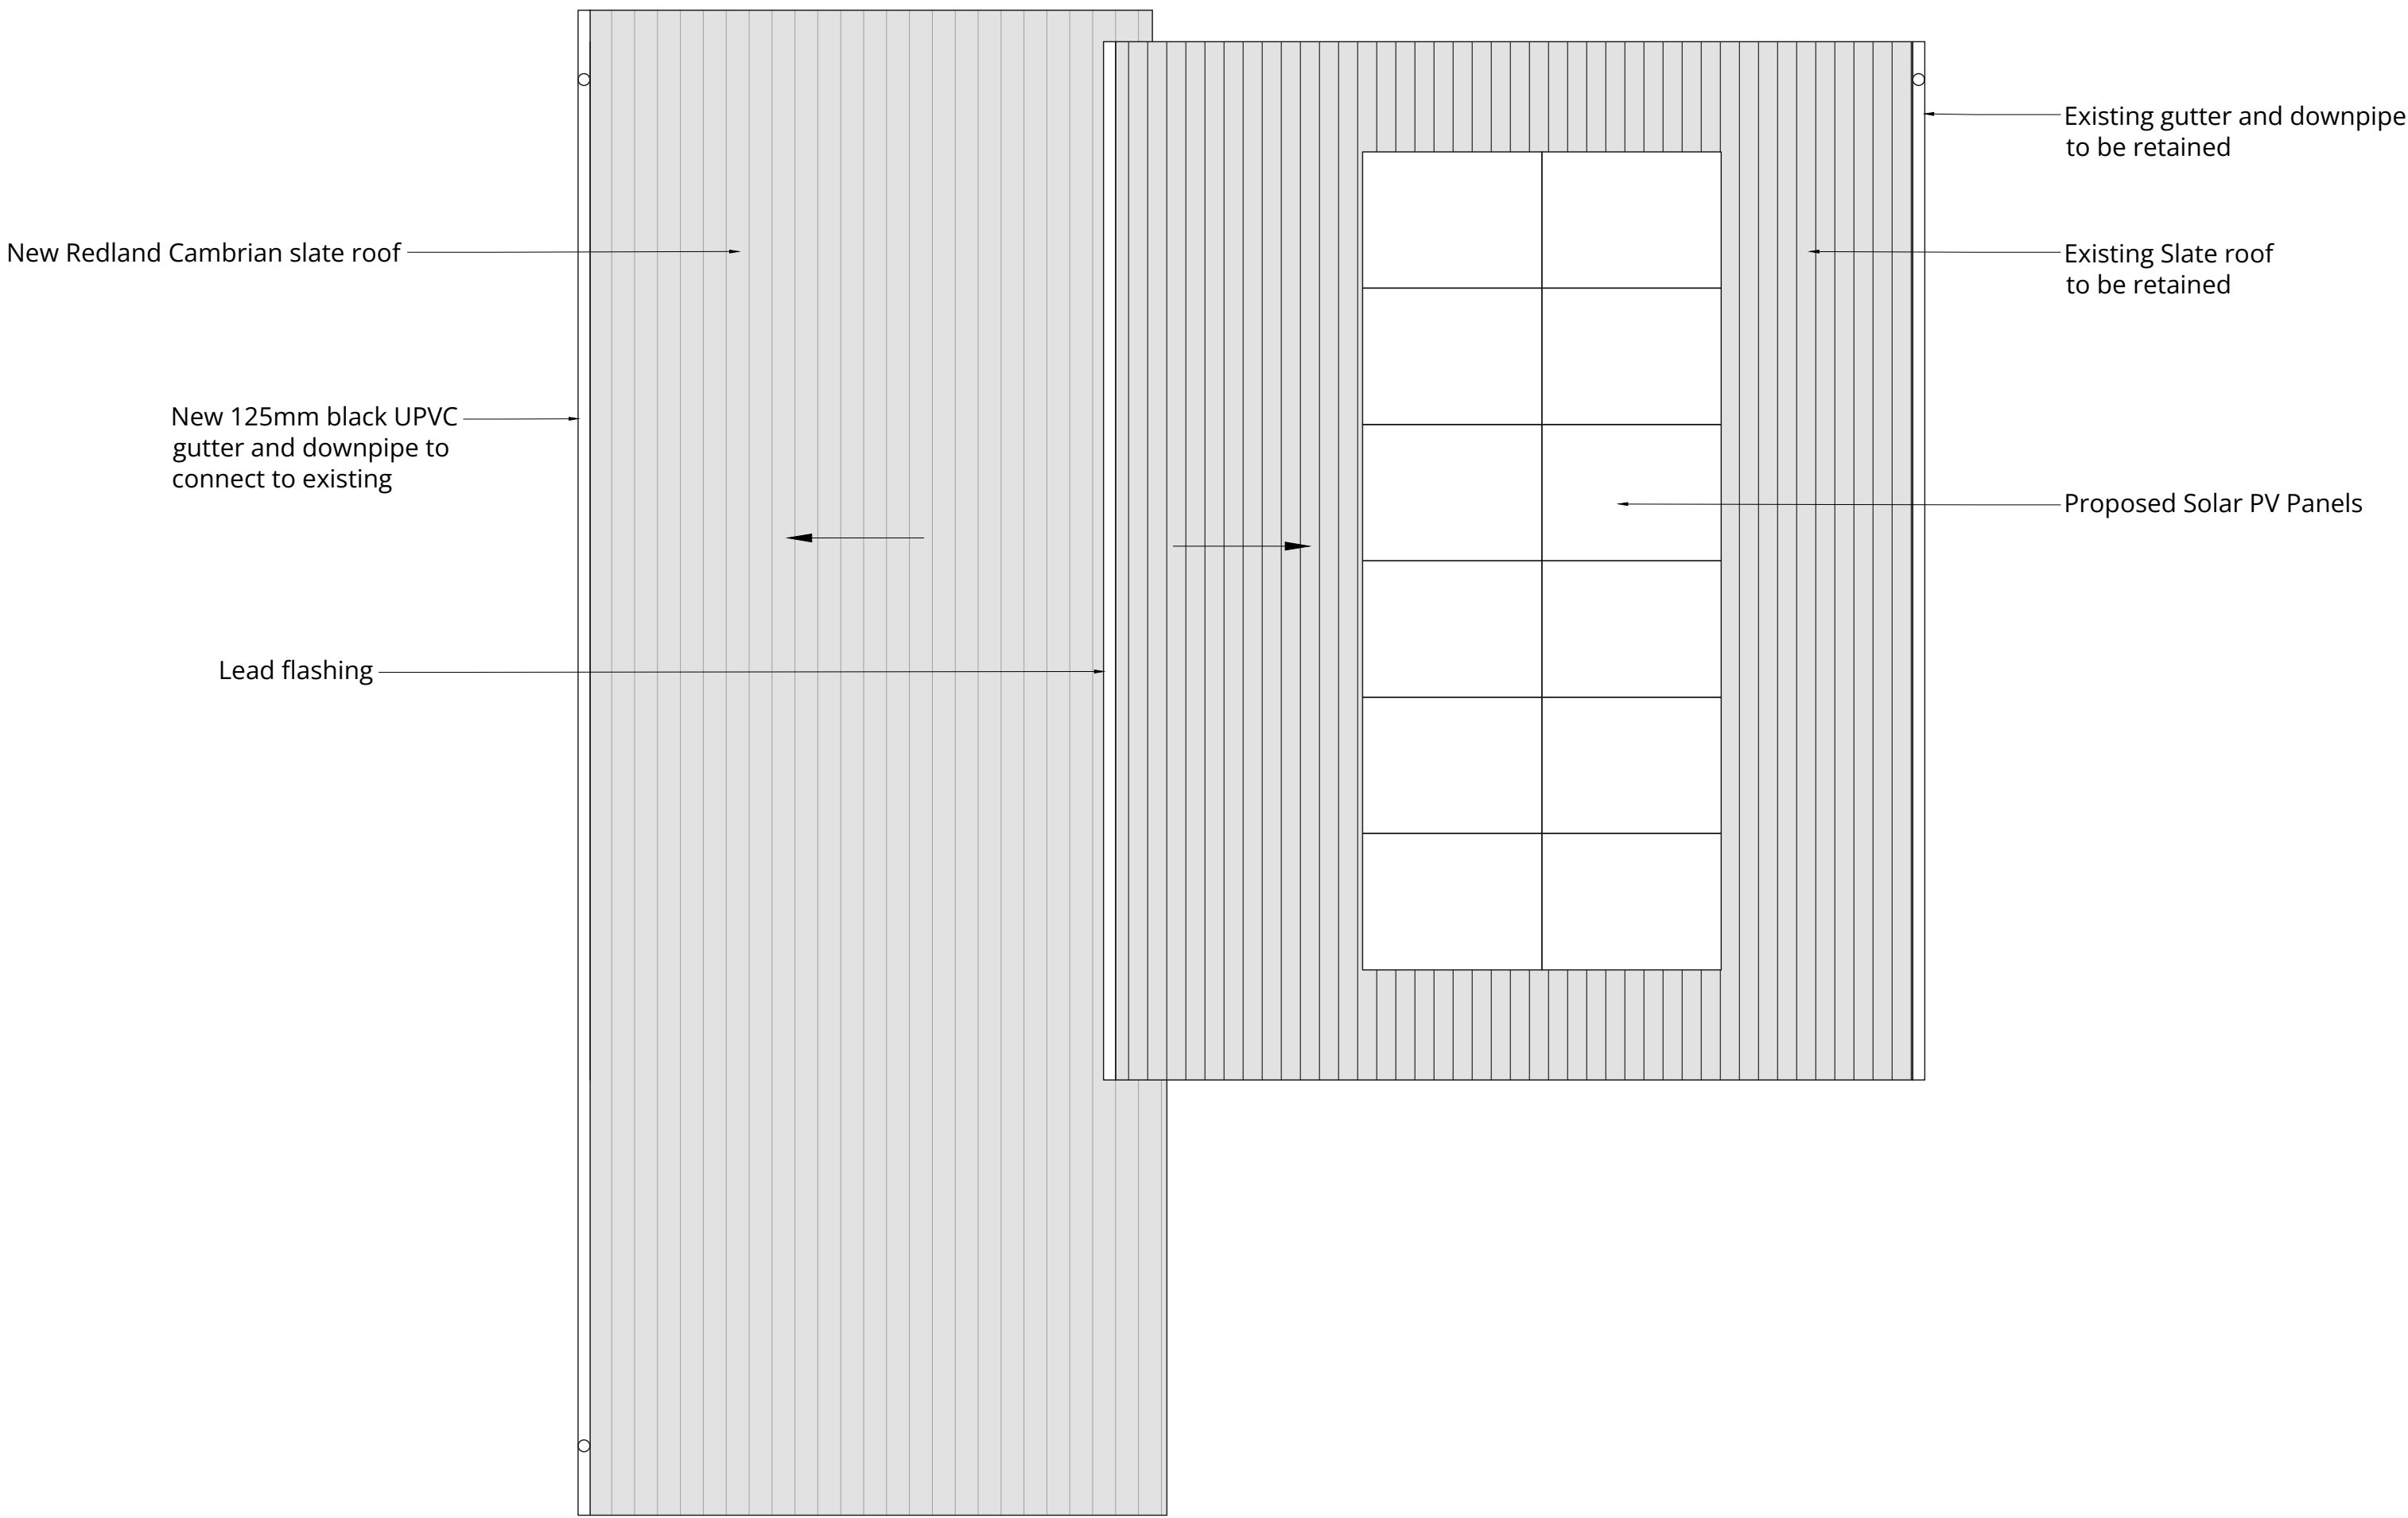

PROPOSED ROOF PLAN
SCALE 1:50

Drawing Status:

PLANNING

PL2	PLANNING SUBMISSION	29/10/24	JM
P01	ISSUED FOR PLANNING	23/09/24	JM

Rev	Description	Date	By

MAJESTY HOUSE, AVENUE WEST
SKYLINE 120, BRAINTREE
ESSEX, CM77 7AA
T: 01279 647111
W: www.barker-associates.co.uk
E: mail@barker-associates.co.uk

Client

BOSCO CATHOLIC EDUCATION TRUST

Project Title

ST PAUL'S CATHOLIC COLLEGE
JANE MURRAY WAY, BURGESS HILL,
RH15 8GA

Drawing Title

PROPOSED ROOF PLAN

Drawn	Checked	Scale	Date
TW	JM	1:50 @ A1	AUG. 24

ARCHITECTURAL

Drawing Number		Project No.P24-0519	
SPC002-BA-A1-00-DR-A-2070	Status	D2	Revision
		P02	

