


© THIS DRAWING IS A COPYRIGHT OF BARKER ASSOCIATES.

NOTES:
ALL LEVELS, ANGLES AND DIMENSIONS TO BE CHECKED
ON SITE PRIOR TO COMMENCEMENT OF WORKS.


THIS DRAWING IS TO BE READ IN CONJUNCTION WITH
ALL RELEVANT STRUCTURAL ENGINEERS AND
MECHANICAL AND ELECTRICAL ENGINEERS DRAWINGS,
DETAILS AND SPECIFICATIONS.




North Elevation

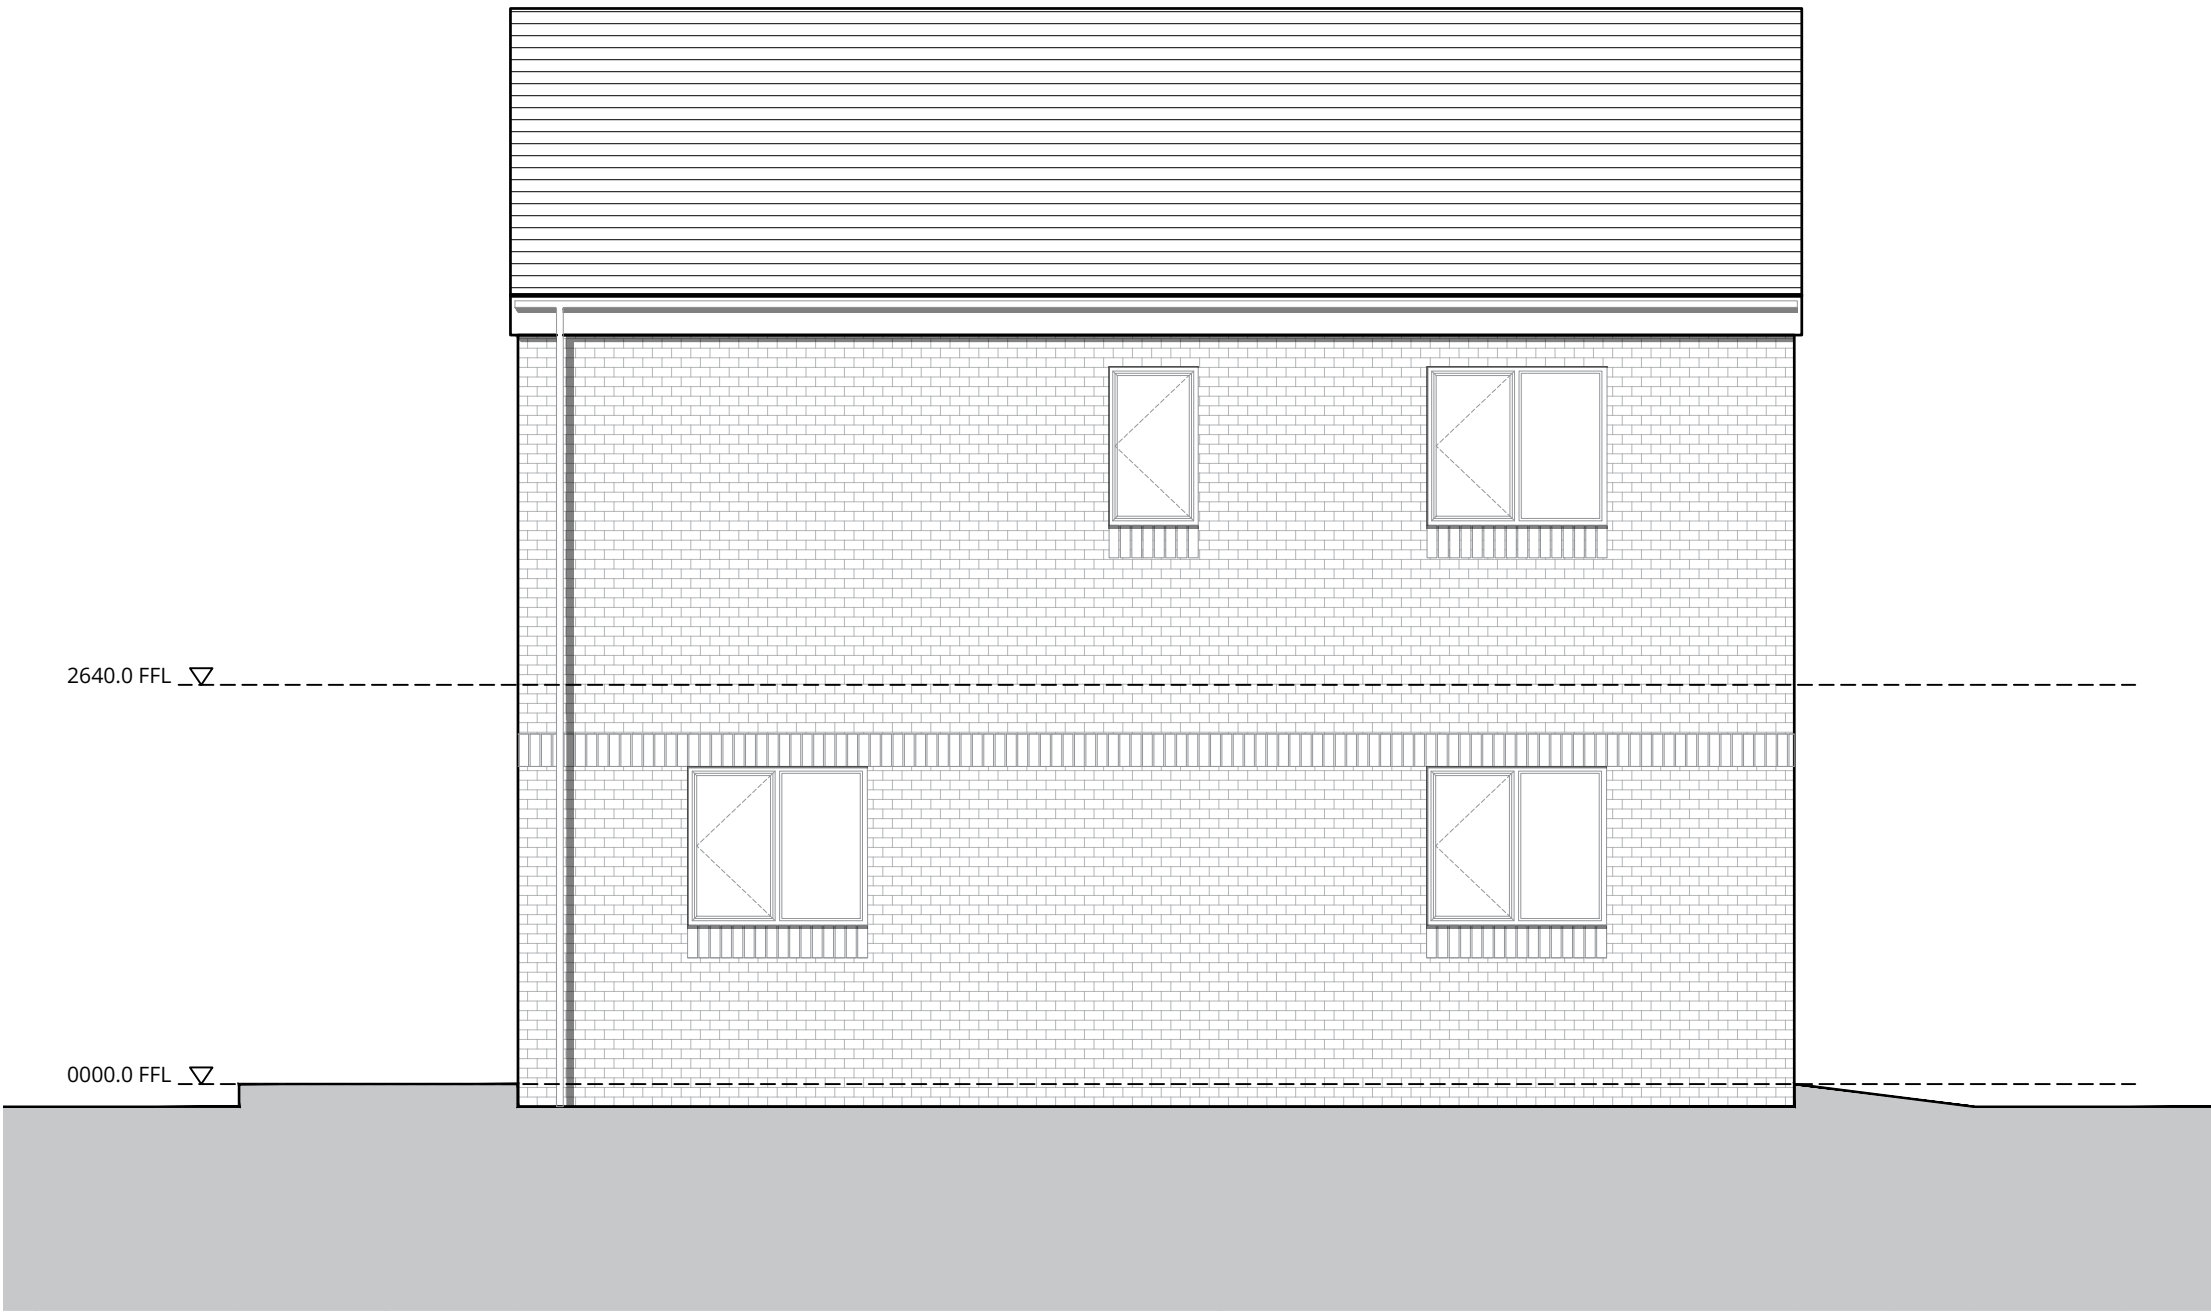

East Elevation

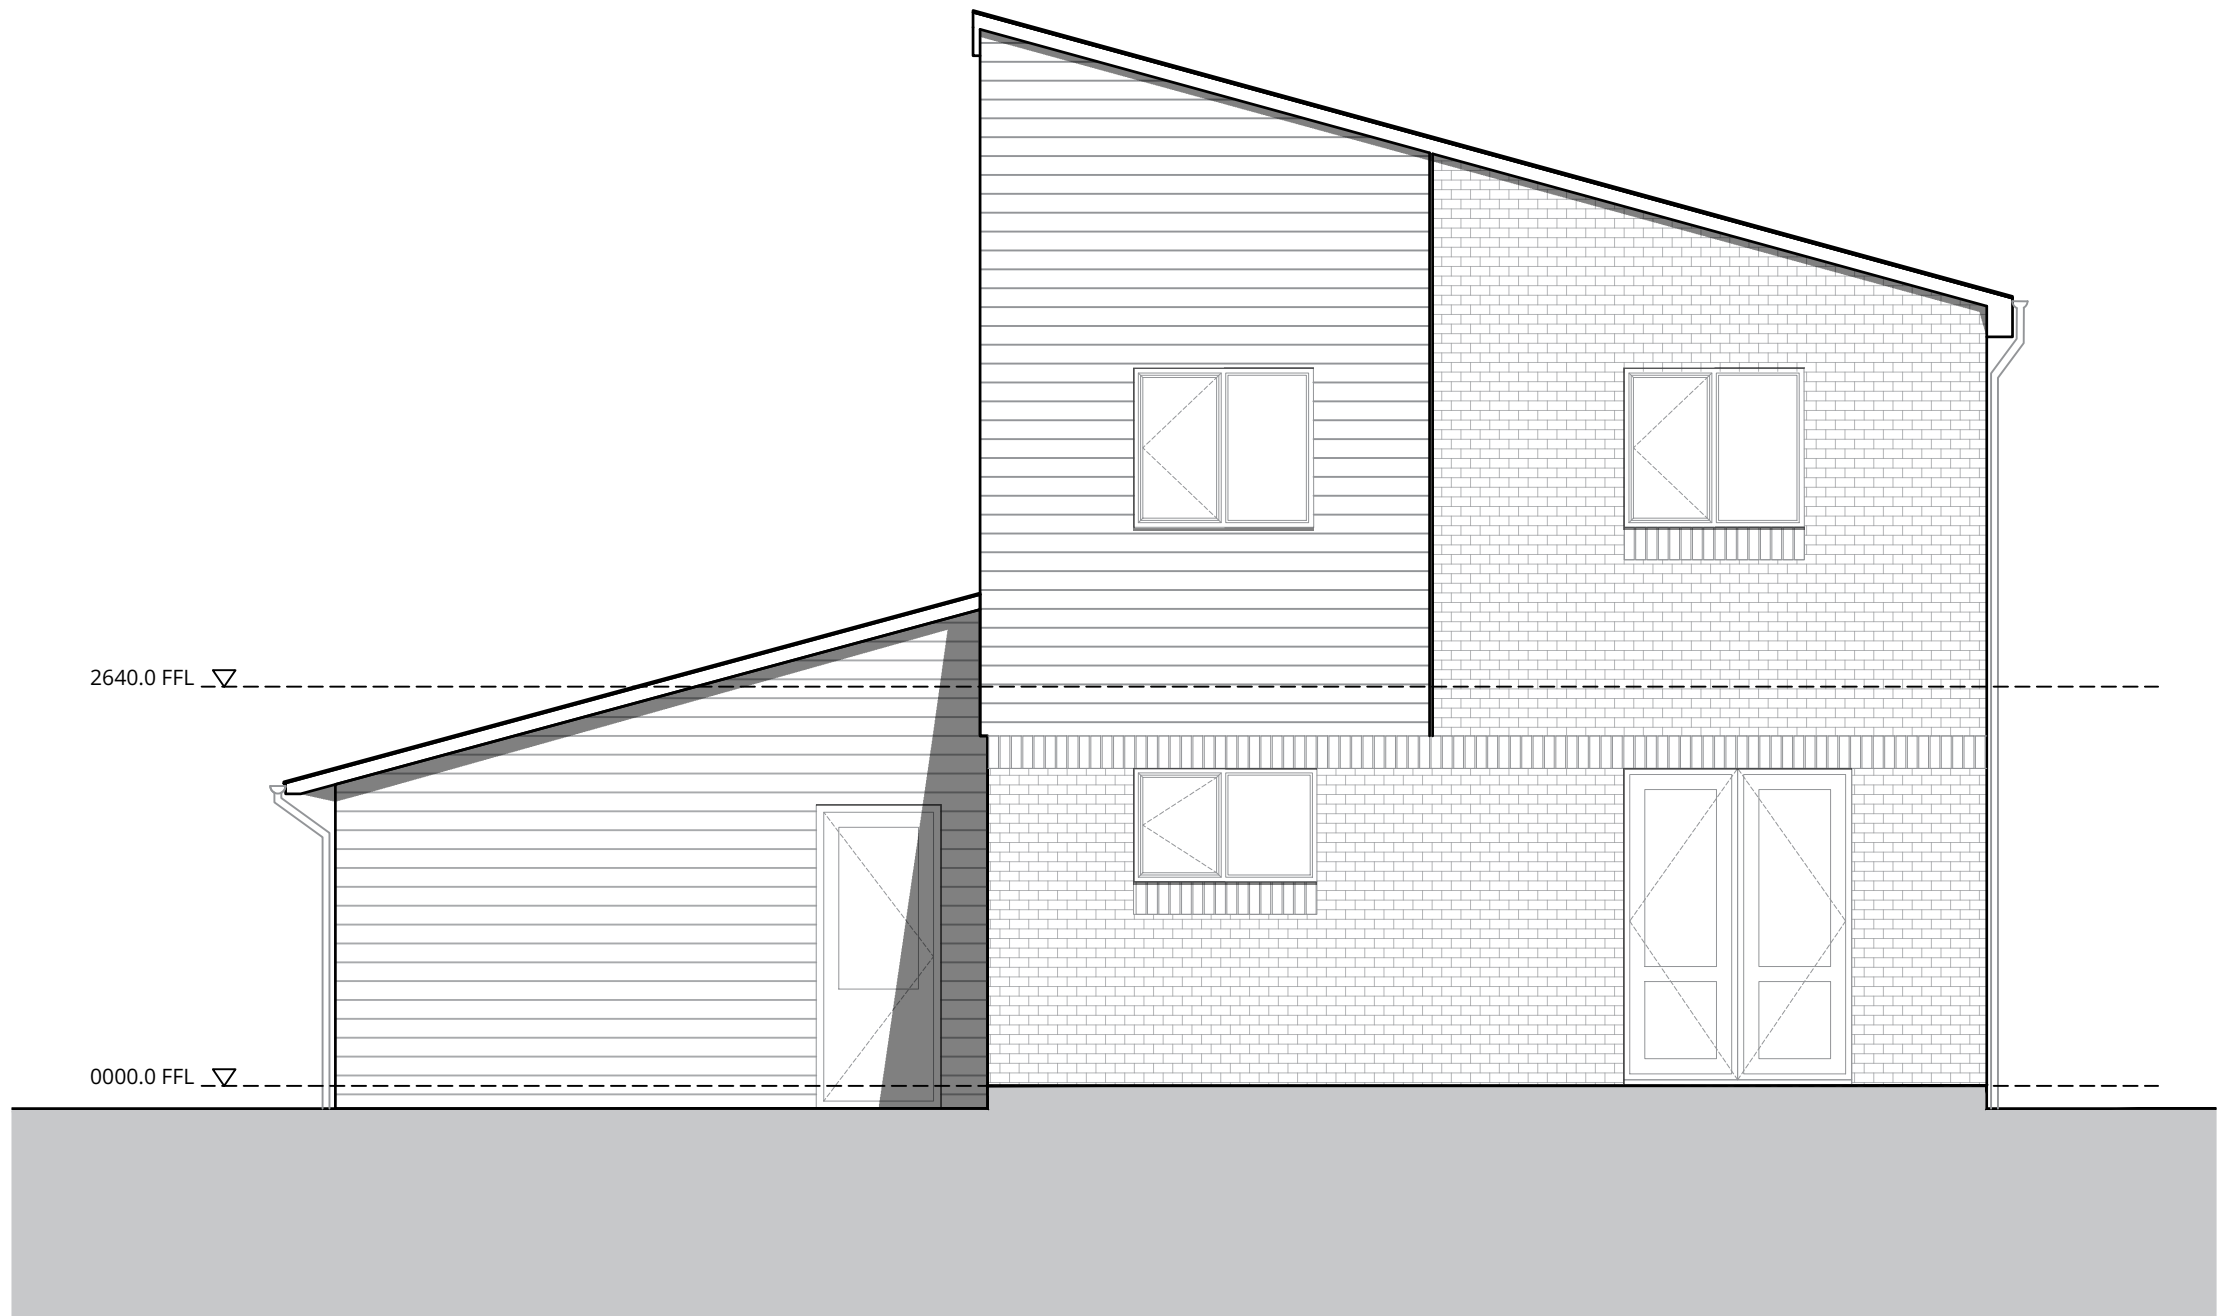

South Elevation

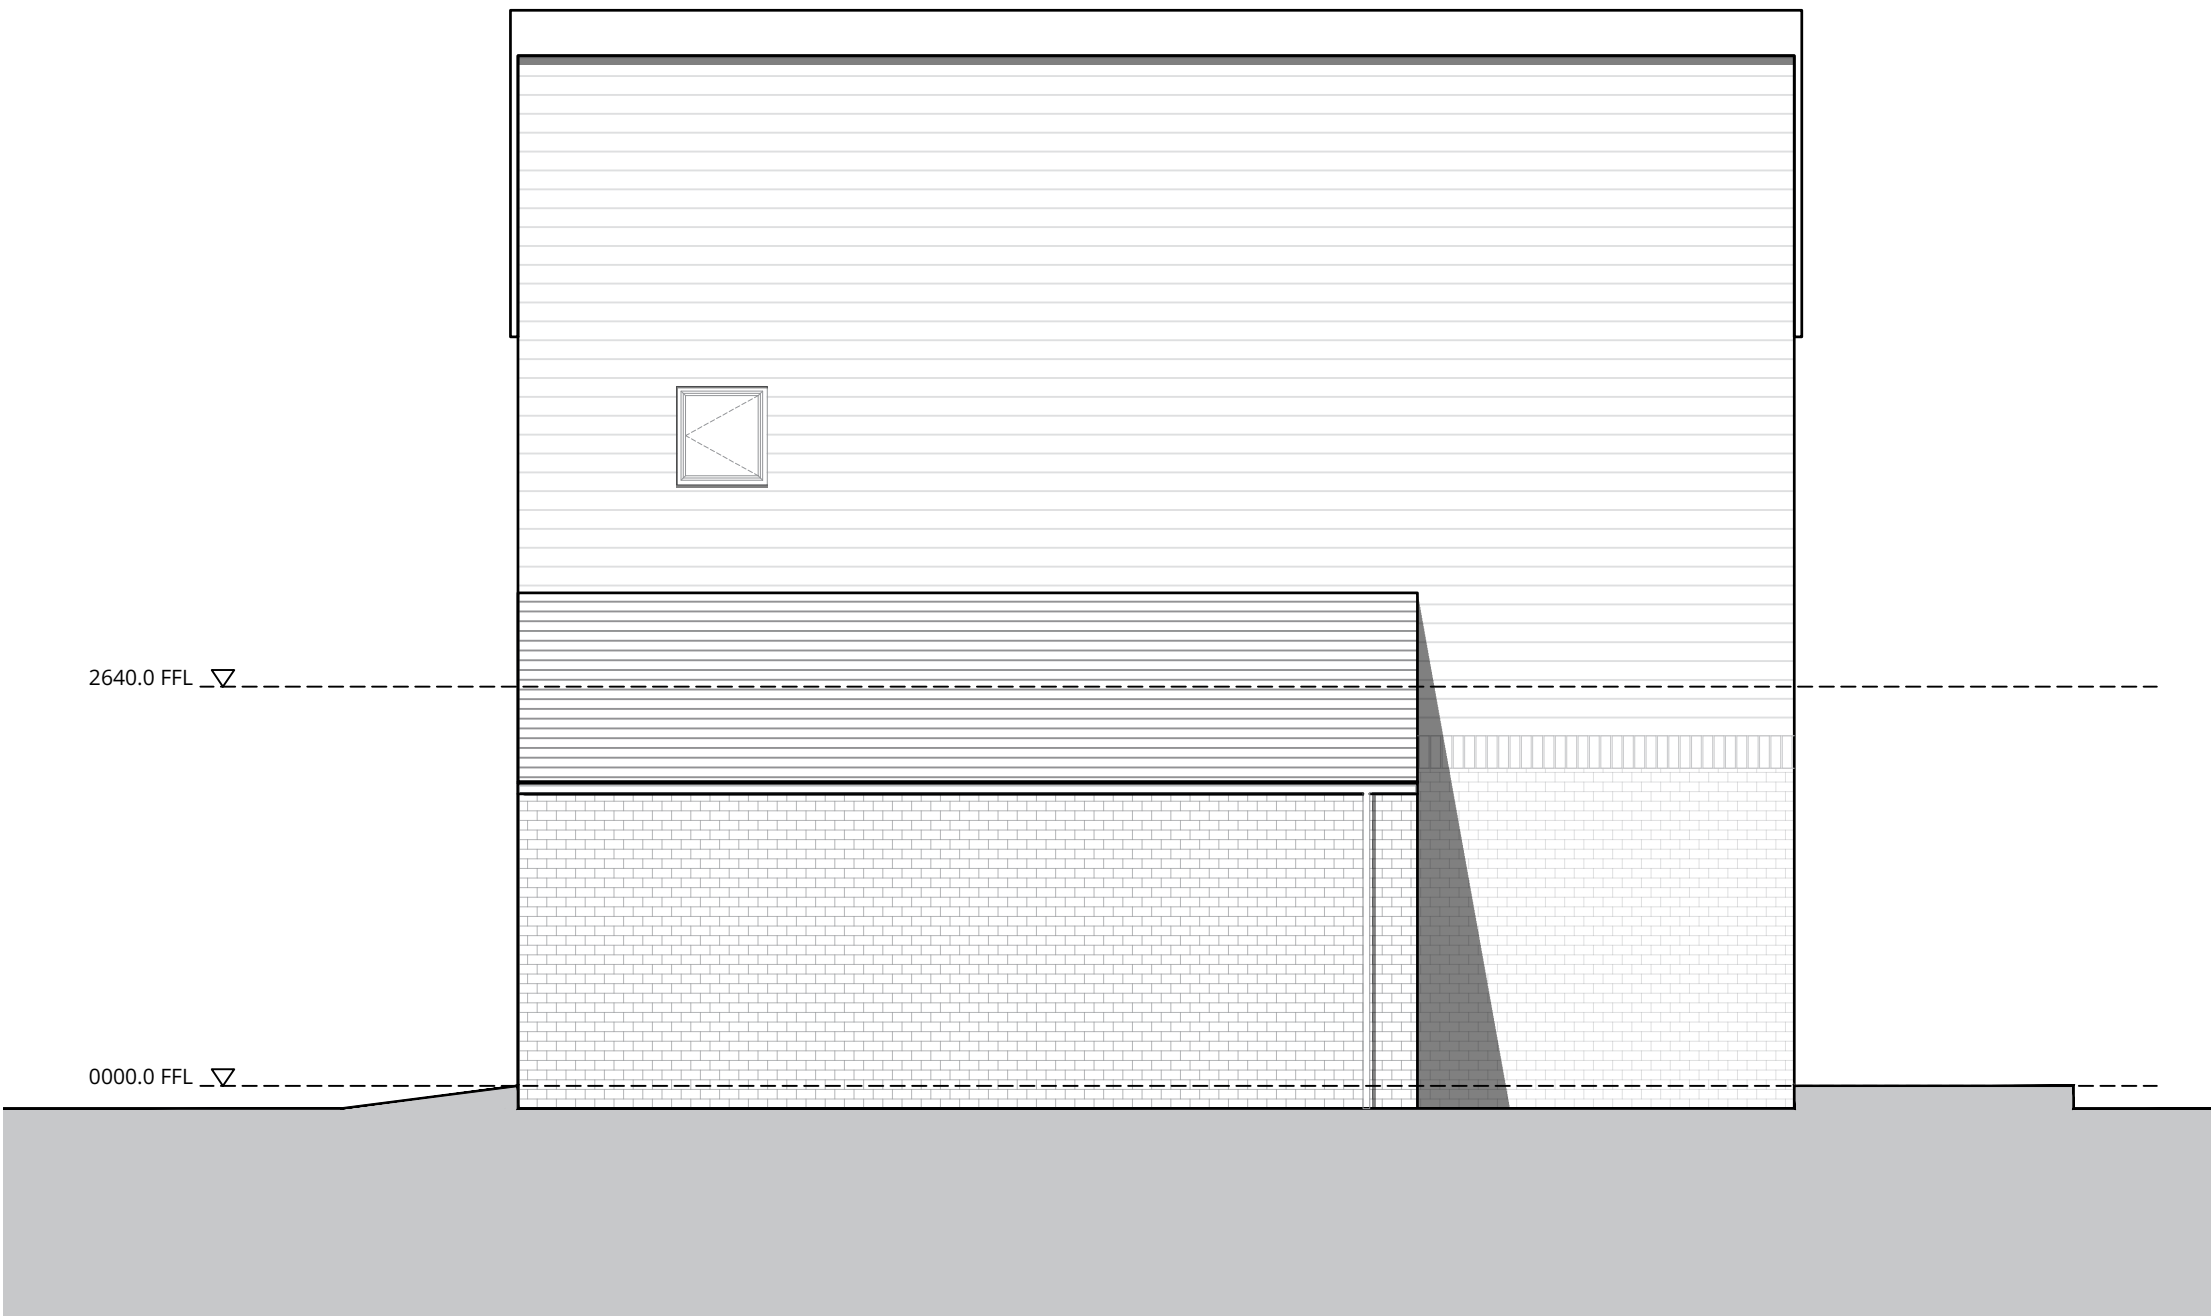

West Elevation

Drawing Status:			
PLANNING			
PL2	PLANNING SUBMISSION	29/10/24	JM
PL1	ISSUED FOR COMMENTS	XX/07/24	TW
Rev	Description	Date	By
 MAJESTY HOUSE, AVENUE WEST SKYLINE 120, BRAINTREE ESSEX, CM77 7AA T: 01279 647111 W: www.barker-associates.co.uk E: mail@barker-associates.co.uk			
Client BOSCO CATHOLIC EDUCATION TRUST			
Project Title ST PAUL'S CATHOLIC COLLEGE JANE MURRAY WAY, BURGESS HILL, RH15 8GA			
Drawing Title EXISTING ELEVATIONS			
Drawn TW	Checked JM	Scale 1:50 @ A1	Date JULY.24
ARCHITECTURAL			
Drawing Number SPC002-BA-A1-ZZ-DR-A-2100		Status S4	Revision PL2